


LEAVITT'S SUBDIVISION.
OF THE EAST PART OF THE
MESSMORE FARM.
TOWNSHIP OF GREENFIELD, WAYNE CO.

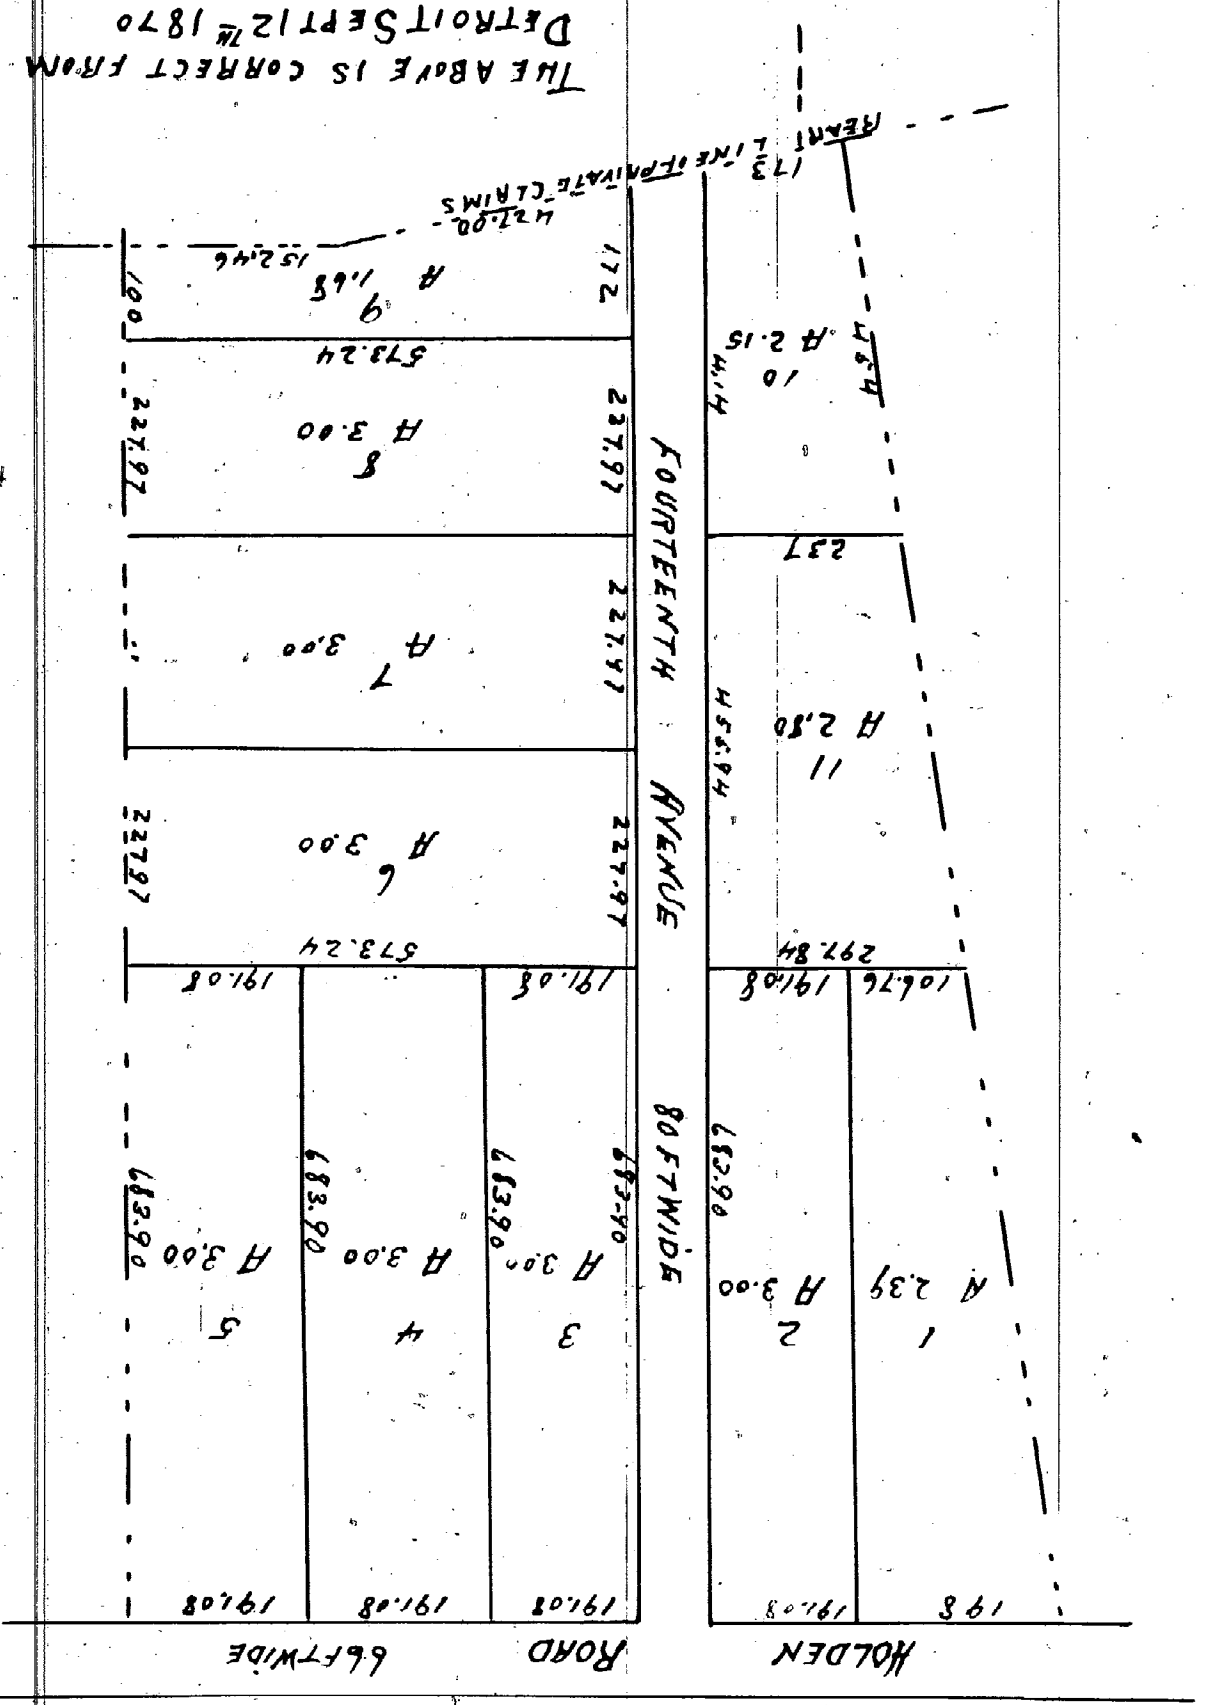

Record for Record Oct 6th 1870 at 11 1/2 O'clock A.M.
Along Eaton Ogilvie
Notary Public
for said County personally came John F Munro known to me to be the person who certified to this plat and acknowledged the same to be executed by him freely
State of Michigan }
County of Wayne }

On this twelfth day of September 1870 before me a Notary Public
for said County personally came John F Munro known to me to be the person who certified to this plat and acknowledged the same to be executed by him freely
State of Michigan }
County of Wayne }


On this 17th day of September 1870 before me a Notary Public
for said County personally came the above named E B Ward
and W H Zabriskie known to me to be the persons who executed the above and
acknowledged the same to be executed by them freely
State of Michigan }
County of Wayne }

I hereby certify that this plat is a correct copy of the plat
now on record in the Register of Deeds of said County and
under the supervision of the Auditor General by having the
Copies of the plat and of the plat and of the plat
State of Michigan }
County of Wayne }

John B La Fountain
Black and Sen Dept

THE ABOVE IS CORRECT FROM ACTUAL SURVEY
DETROIT AUG 22nd 1871
JOHN F MUNRO SUR

This is to certify that the above plat has been
compared with the original plat of record in the
office of the Register of Deeds of Wayne County and
found to be a true copy of the same
A. H. Williamson
Surveyor

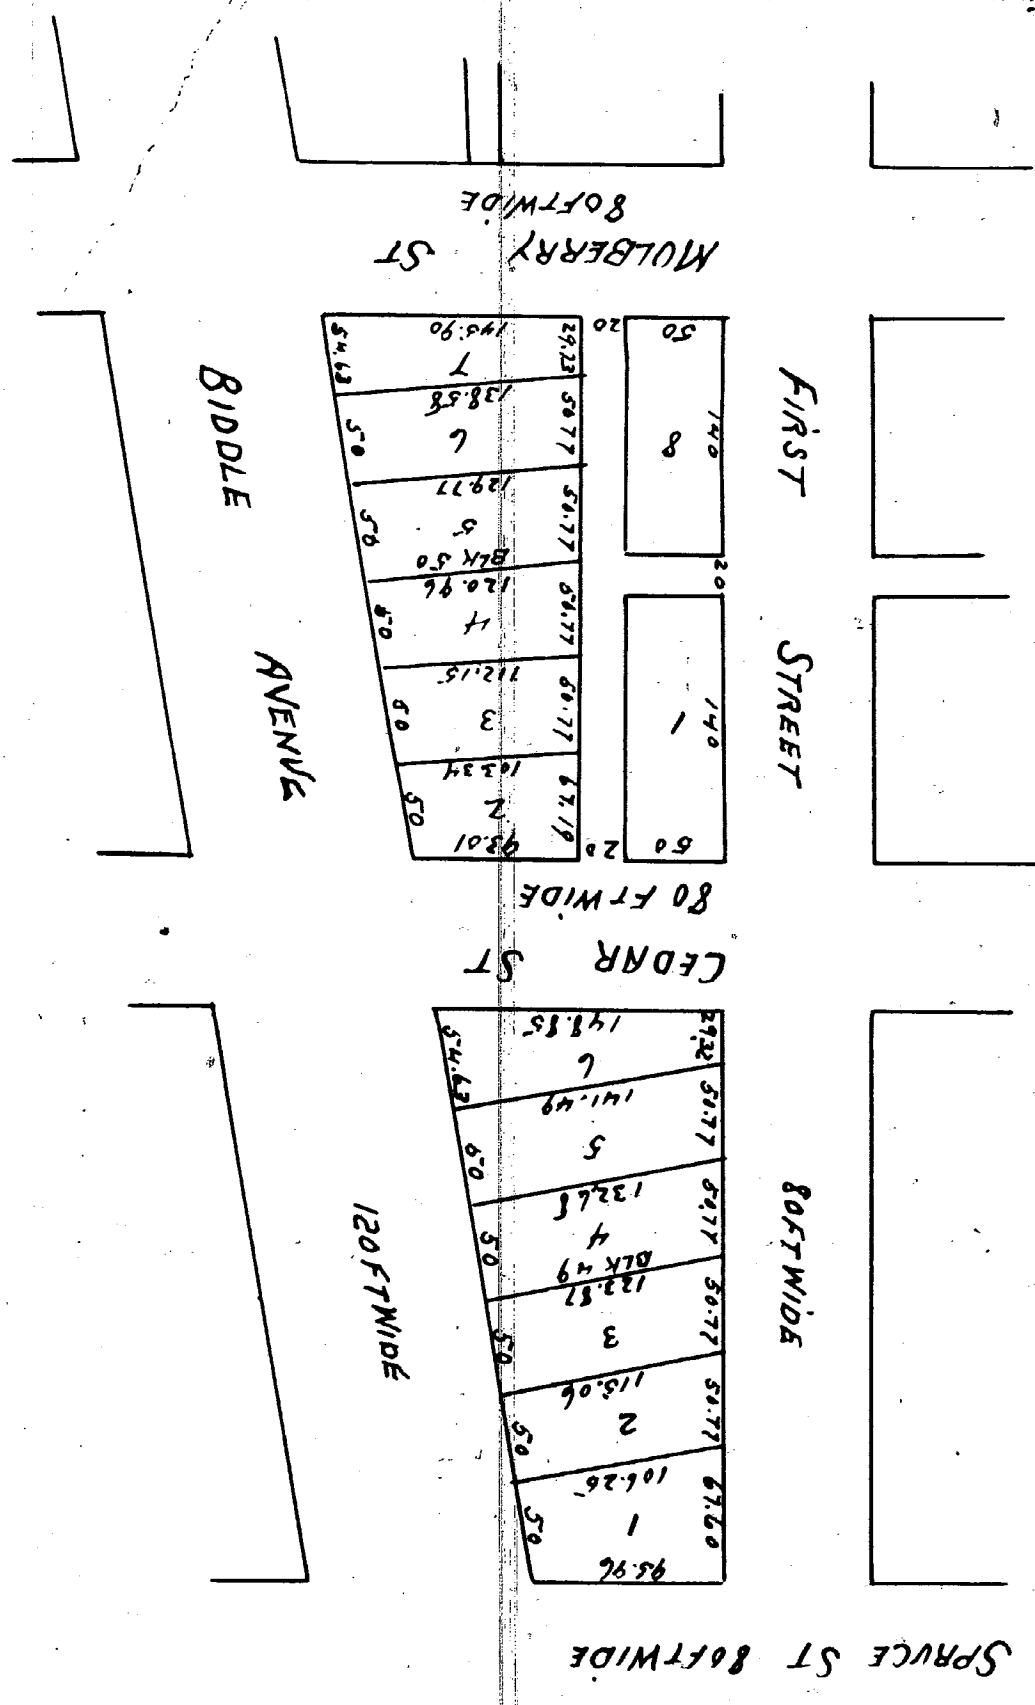

SUBDIVISION OF
BLOCKS 49 & 50.
CITY OF WYANDOTE.
WAYNE CO MICHIGAN

On this 21st day of September A.D. 1870 personally appeared
the above named Alvin E Hewitt and Emma N in wife known to me to be the
persons who executed the foregoing instrument and acknowledged the same to be
their free act and deed and the said Emma N in a further statement by me
separate and apart from her said husband acknowledged that she executed the above
plat and without fear or compulsion from any one
Along Eaton
Notary Public
Wayne Co Mich

Record for Record Sept 27th 1870 at 9 1/2 O'clock A.M.
Along Eaton Ogilvie
Notary Public
for said County personally came Alvin E Hewitt
and Emma N in wife known to me to be the persons who
executed the above and acknowledged the same to be executed by them
freely and without fear or compulsion from any one
State of Michigan }
County of Wayne }

This is to certify that the above plat has been
compared with the original plat of record in the
office of the Register of Deeds of Wayne County and
found to be a true copy of the same
A. H. Williamson
Surveyor

10511

10510