
10523

WENDELL'S SUBDIVISION
OF PART OF THE
CHAPOTON FARM
P.C. 11 AND 153

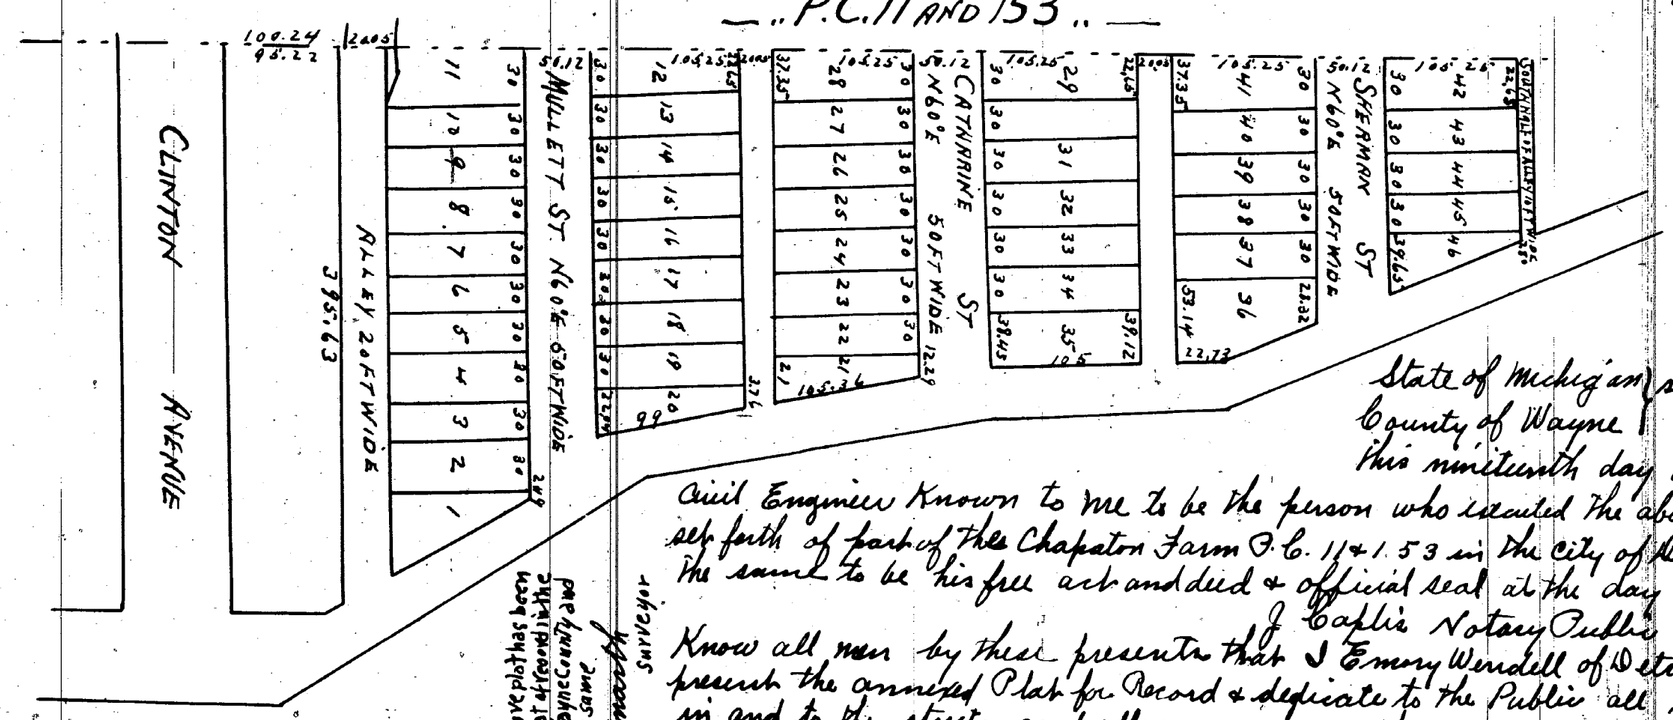

I certify the above to be correct Detroit April 19th A.D. 1870 John F Munro Surv.
Approved June 6th 1870
Geo B Trask } Commrs
J N Ford }

This is to certify that the above plat has been compared with the original plat of record in the office of Register of Deeds of Wayne County and found to be a true copy of the same
A N Willmarth Surveyor

Reid for Record June 10th 1870 at 4 O'clock P.M. Alonzo Eaton Registr

State of Michigan } ss Personally appeared before me a Notary Public this nineteenth day of April 1870, John F Munro Civil Engineer Known to me to be the person who executed the above certificate to the Plat herein set forth of part of the Chapoton Farm P.C. 11 & 153 in the City of Detroit and acknowledged the same to be his free act and deed & official seal at the day and year above written
County of Wayne }
J Caplis Notary Public Wayne Co Mich

Know all men by these presents that I Emory Wendell of Detroit Michigan do hereby present the annexed Plat for Record & dedicate to the Public all my right title & interest in and to the streets and alleys as shown therein
Witness J A. Knight Alonzo Eaton
Emory Wendell
Sworn and subscribed before me this 6th day of June A.D 1870
Richard Starkey Notary Public Wayne Co Mich

State of Michigan } ss On this 10th day of June A.D 1870 before me a Notary Public in and for said County came Emory Wendell known to me to be the person who executed the annexed Plat and acknowledged the same to be his free act and deed
County of Wayne }
Alonzo Eaton Notary Public
Wayne County Mich

Reid for Record June 10th 1870 at 10 O'clock A.M. Alonzo Eaton Registr
The above is correct from actual survey. John F Munro
Approved Jany 31. 1870 Geo B Trask J.N. Ford Com on Plan of City
Know all men by these presents that I John Mc Sweeney Ann Mc Sweeney his wife do hereby present this Plat of the subdivision of Part of Park Lot Twenty six (26) for Record and dedicate the streets and alleys for Public use
Daniel Mc Sweeney
Charles Collins
John his Mc Sweeney mark
Ann her Mc Sweeney mark


State of Michigan } ss On this seventeenth day of February A.D. 1870 personally appeared before me a Notary Public in and for said County John Mc Sweeney and Ann Mc Sweeney his wife to me known to be the same persons described in and who executed the foregoing instrument and acknowledged the same to be their free act and deed and the said Ann Mc Sweeney on a private examination apart from her said husband acknowledged that she executed this instrument without fear or compulsion from her husband or any one else
County of Wayne }
Charles Collins Notary Public Wayne Co Mich

State of Michigan } ss On this 9th day of June 1870 before me a Notary Public in and for said County personally came the above named John F Munro known to me to be the person who made the annexed plat and acknowledged that he made the same
County of Wayne }
Alonzo Eaton Notary Public
Wayne County Mich

This is to certify that the above plat has been compared with the original plat of record in the office of Register of Deeds of Wayne County and found to be a true copy of the same
A N Willmarth Surveyor

10524

SUBDIVISION OF OUT LOT 66
P.C. 563
KNOWN AS THE
J. B. CAMPAU FARM
ON THE ESTATE OF THERESE METTE

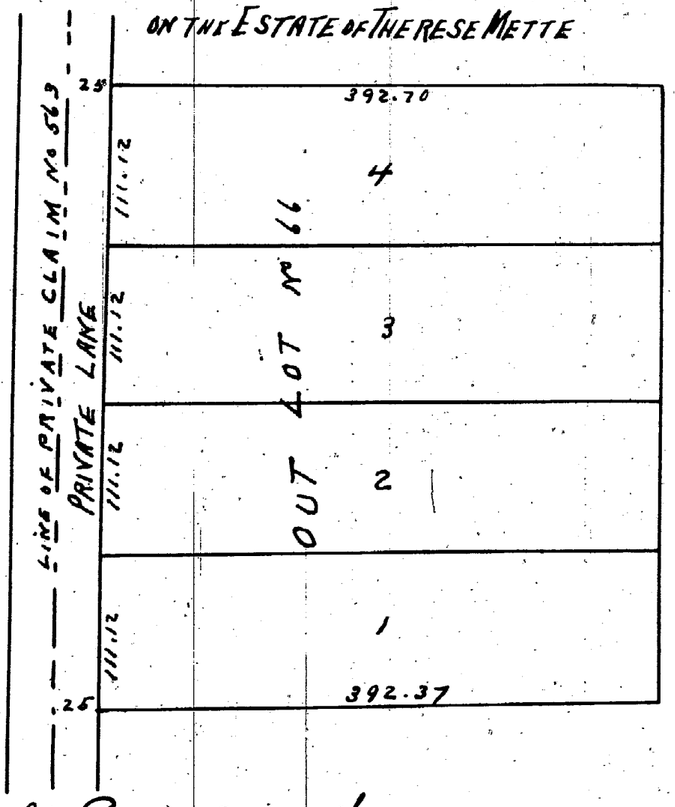

Reid for Record June 4th 1870 at 11 O'clock A.M. Alonzo Eaton Register
State of Michigan County of Wayne } ss Know all men by these presents that I Richard Beaubien of Springwells Michigan Administrator of the Estate of Therese Mette deceased have caused the annexed Plat to be made for the purpose of having the same recorded according to law
Witness my hand and seal this 4th day of June 1870
In presence of
Richard Beaubien
Alonzo Eaton-Henry Campau


State of Michigan } ss On this fourth day of June 1870 before me a Notary Public in and for said County personally came the above named Richard Beaubien known to me to be the person who executed the annexed dedication and acknowledged the same to be his free act and deed as the Administrator of the Estate of Therese Mette deceased
Wayne County }
Alonzo Eaton Notary Public
Wayne Co Mich

I hereby certify that these plats are correct copies of the plats now on record in the office of the Register of Deeds being made under the supervision of the Auditor General by tracing the plats on record and affixing thereto a carefully compared copy of the dedications and certificates
Dated this 5th day of July 1910 John B La Fountain
Clerk And Gen Deputy

This is to certify that the above plat has been compared with the original plat of record in the office of Register of Deeds of Wayne County and found to be a true copy of the same
A N Willmarth Surveyor

10525

SUBDIVISION OF PART OF
PARK LOT No 26

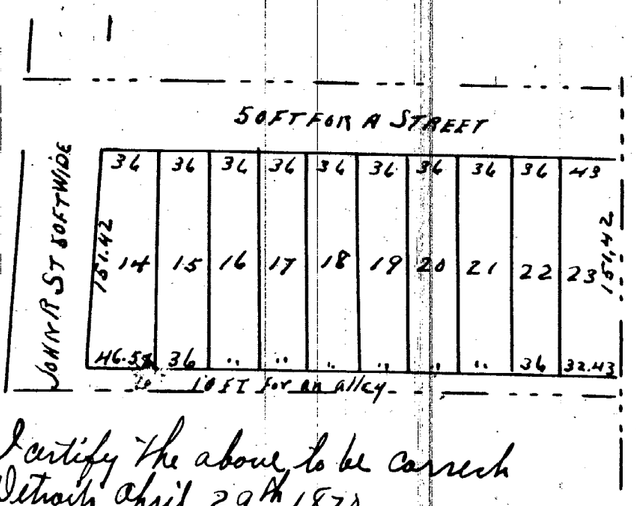

I certify the above to be correct
Detroit April 29th 1870
John F Munro Surv