10526

SUBDIVISION OF THE EAST PART OF LOT № 7
.. DEQUINDRE FARM ..
NORTH OF GRATIOT ROAD

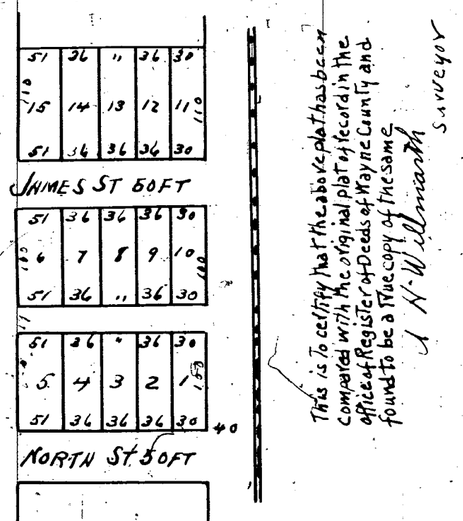

This is to certify that the above plat has been compared with the original plat of record in the office of Register of Deeds of Wayne County and found to be a true copy of the same
A. N. Willmarth
Surveyor

THE ABOVE IS CORRECT FROM ACTUAL SURVEY
DETROIT JULY 6TH 1870
JOHN F. MUNRO. SUR

Approved Oct 21st 1870
M F Dickinson Jr Ford

SUBDIVISION OF THE
S.W. 1/4 OF SEC 30 T3.S R11. EAST.

10527

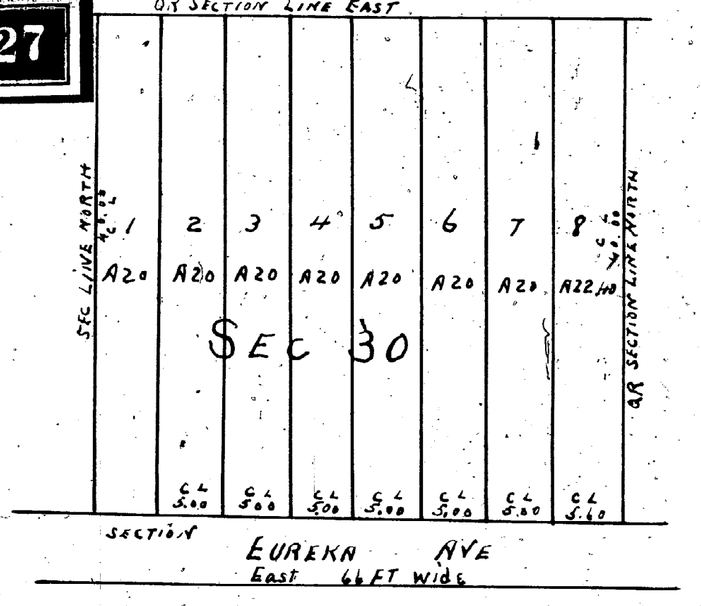

THE ABOVE IS CORRECT FROM ACTUAL SURVEY
DETROIT OCT 7TH 1870
JOHN F. MUNRO. SUR

This is to certify that the above plat has been compared with the original plat of record in the office of Register of Deeds of Wayne County and found to be a true copy of the same
A. N. Willmarth
Surveyor

Recd for Record Nov. 1st 1870 at 12 O'clock M.
Alonzo Eaton Register

State of Michigan } ss
County of Wayne } On this 29th day of October 1870 before me a Notary Public for said County personally came John F Munro known to me to be the person who certified this Plat and acknowledged the same to be executed by him freely

Henry Campau Notary Public
Wayne Co Mich

We E B Ward President and W N Labrisbie Secretary for and in behalf of the Eureka Iron Company do hereby adopt this plat as a true and correct plan of the Subdivision of the S.W 1/4 of Section 30 T. 3. S. R. 11. E.
Witness our hands and seals this 29th day of October 1870

W. H. Bronson
A. J. Folger

E. B. Ward Pres.
Wm N Labrisbie Sec.

State of Michigan } ss
County of Wayne } On this 29th day of October 1870 before me a Notary Public for said County personally came the above named E. B. Ward and W. N. Labrisbie known to me to be the persons who executed the above and acknowledged the same to be executed by them freely

W. H Bronson
Notary Public
Wayne Co. Mich

Recd for Record Oct 26th 870 at 3 O'clock P.M.
Alonzo Eaton Register

State of Michigan } ss
County of Wayne } On this 6th July 1870 before me appeared John F Munro who certified the foregoing plat and acknowledged the same to be his free act and deed

Chas L Atterbury Notary Public
Wayne Co Mich

State of Michigan } ss
Wayne County } We John Schattler and Therese Scattler of Detroit in said County & State do hereby declare the annexed to be a plat of the Subdivision into lots streets and alleys made by us of the East part of Lot seven on the Dequindre farm North of Gratiot Road
Dated February 10th 1870.
Witness John N Fletcher
Chas L Atterbury

Therese Lee mark Schattler
John Schattler

State of Michigan } ss
County of Wayne } On this 10th day of February 1870 personally appeared before me the undersigned the above named John & Therese Schattler known to me to be the persons who subscribed the above declaration & severally acknowledged the above plat & declaration thereof to be their free act and deed and the said Therese Schattler wife of said John Schattler on a private examination given by me separate & apart from her said husband acknowledged she executed the same freely & without fear of or compulsion from her said husband or any one
In witness whereof I have hereunto set my hand & affixed my official seal at Detroit in County & State aforesaid the day & year above mentioned
(stamp 5ct) (SEAL)

Chas L Atterbury
Notary Public

SUBDIVISION OF LOT 10
OF THE SUB. OF P.C. № 30
SPRINGWELLS. WAYNE COUNTY
MICHIGAN

10528

Recd for Record Oct. 22, 1870 at 3½ O'clock P.M.
Alonzo Eaton Register

Know all men by these presents that we Emily S. Williams and Thomas Williams and Cornelia Williams wife of the said Thomas Williams of the City of Detroit Wayne County Michigan do hereby adopt the above plat and dedicate to the use of the streets and alleys for the use of the Public as therein above designated reserving always the reversion to said Emily S Williams and Thomas Williams of the said streets and alleys should the same be discontinued by law
Witness our hands and seals this 22nd day of October A.D. 1870
Signed Sealed
in presence of
Margaret McNamara
J. W. A. S. Cullen

Emily S Williams
Cornelia Williams
Thomas Williams

State of Michigan } ss
County of Wayne } On this 22nd day of October A.D. 1870 before me the subscriber a Notary Public in and for said County personally appeared Emily S Williams Thomas Williams and Cornelia Williams to me Known to be the same persons described in and who executed the above instrument or dedication of Plat and acknowledged that they executed the same for the purposes therein mentioned of their free act and deed and the said Cornelia Williams wife of the said Thomas Williams on a private examination by me held separate and apart from her said husband acknowledged the same to be her free act and deed and without any fear or Compulsion from any one whomsoever

John W. A. S. Cullen
Notary Public
Wayne County Michigan

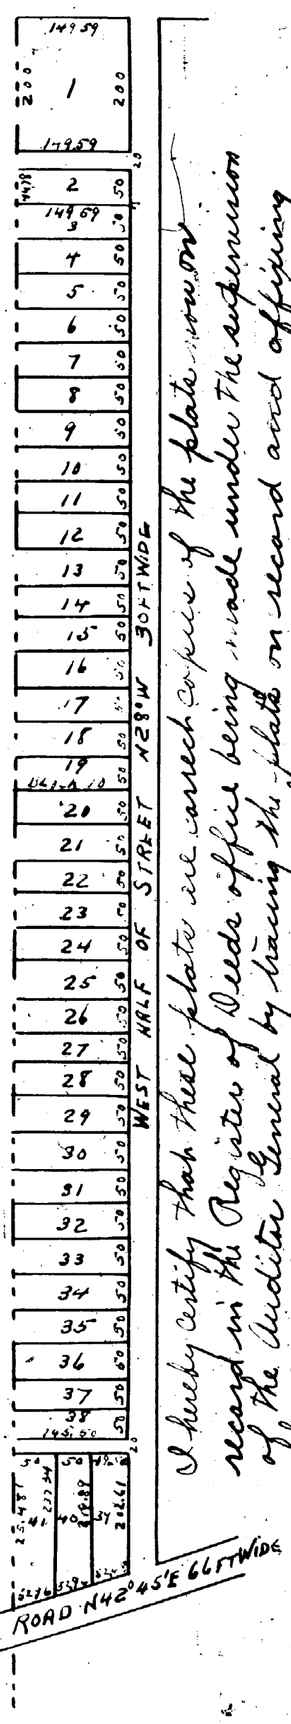

I hereby certify that the above plat has been compared with the original plat of record in the office of Register of Deeds of Wayne County and found to be a true copy of the same
A N Willmarth
surveyor

I HEREBY CERTIFY THE ABOVE MAP TO BE CORRECT
EUGENE ROBINSON
CITY SURVEYOR

This is to certify that the above plat has been compared with the original plat of record in the office of Register of Deeds of Wayne County and found to be a true copy of the same
A N Willmarth
surveyor