10529

R. HAIGHS ADDITION
TO THE VILLAGE OF DEARBORN
ON LOTS Nº 6 AND 7
OF THE MILITARY RESERVATION IN T. 2 S. OF R 10 E
APRIL 21 A.D. 1870

SCALE 100 FT TO AN INCH COURSES GIVEN MAGNETIC
A.B.C.D.E & F RED CEDAR POSTS

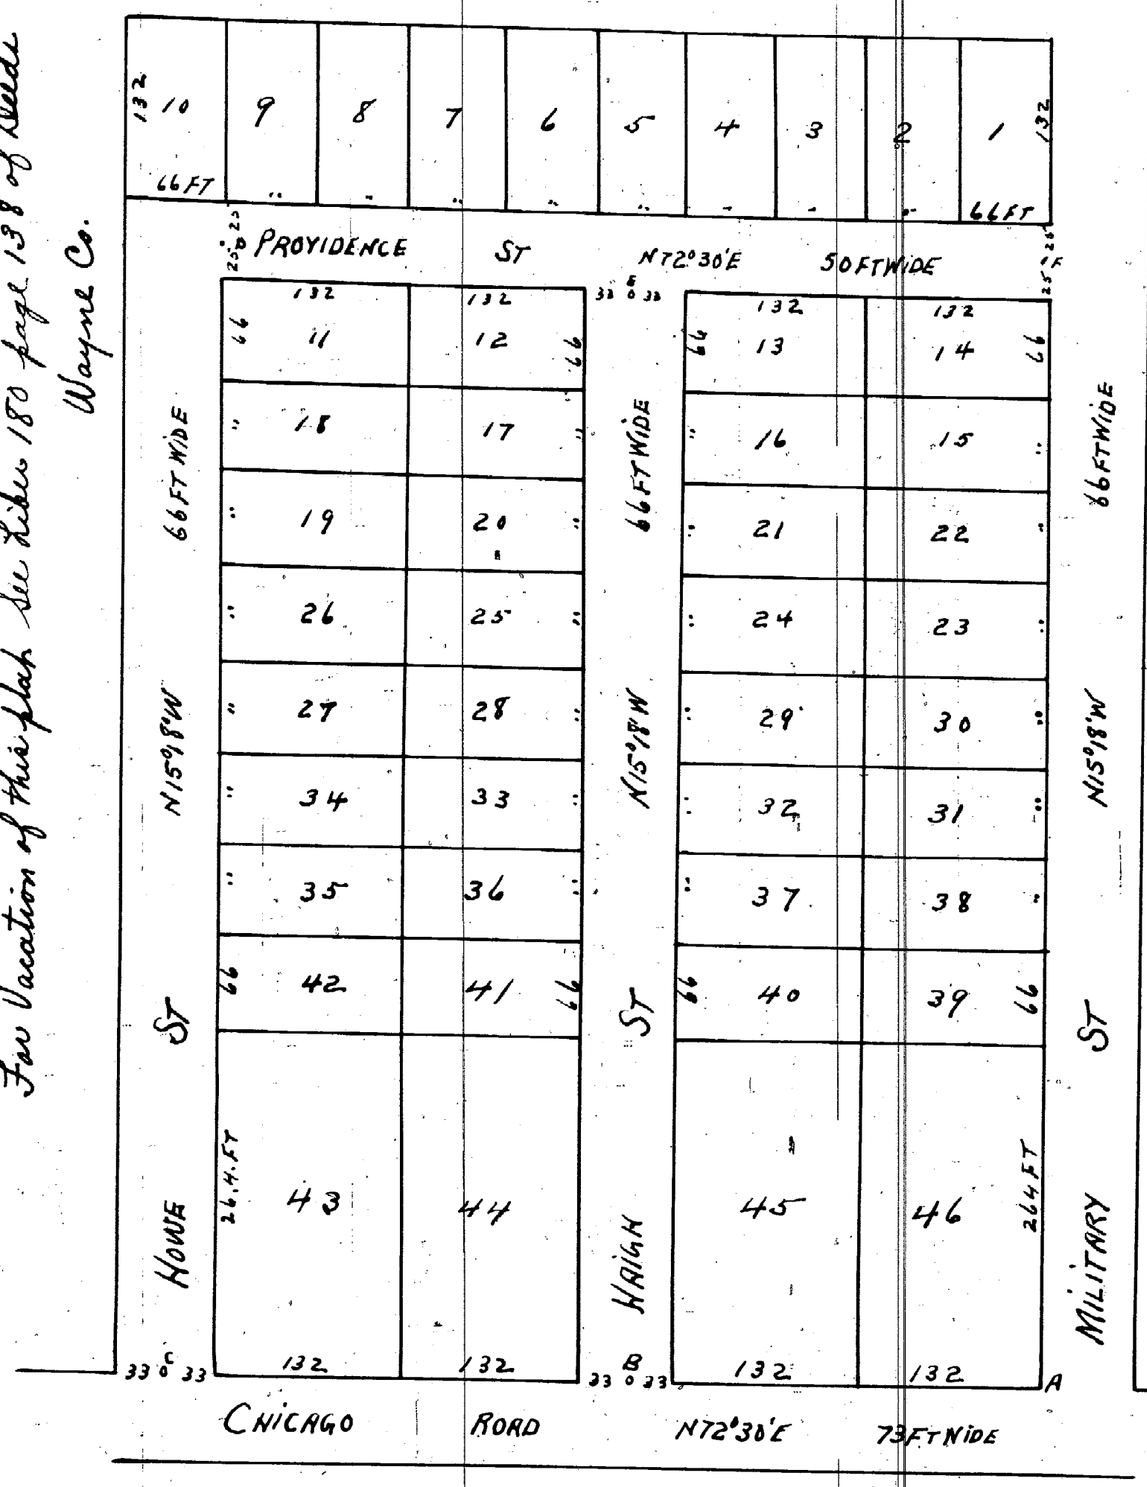

For Vacation of this plat see Liber 180 page 138 of Deeds Wayne Co.

Recd for Record August 13th 1870 at 3¼ O'clock P.M.
Alonzo Eaton Register

Know all men by these presents that we Richard Haigh and Lucy B. Haigh his wife of Dearborn Wayne County Michigan do hereby dedicate to the perpetual use of the public the streets and alleys thereon reserving to ourselves our heirs or assigns the reversion of the streets and alleys whenever the same shall be discontinued according to law.

Witness our hands and seals at Dearborn ville Wayne County Michigan July 30th 1870

Witnessed by
John M. Farland
Henry A. Haigh

Richard Haigh
Lucy B Haigh

State of Michigan } ss
County of Wayne }

Be it known that on the 5th day of August 1870 before me a Notary Public for said County personally appeared Richard Haigh and Lucy B Haigh his wife known to me to be the persons described in and who executed the above plat and acknowledged the same to be their free act and deed and the said Lucy B. Haigh wife of the said Richard on a private examination seperate and apart from her said husband acknowledged that she executed the same freely without fear or compulsion from any one.

John M. Farland
Notary Public
for Wayne Co Mich

This is to certify that the above plat has been compared with the original plat of record in the office of Register of Deeds of Wayne County and found to be a true copy of the same
A N Willmarth
Surveyor

I hereby certify that these plats are correct copies of the plats now on record in the Register of Deeds office being made under the supervision of the Auditor General by tracing the plats on record and affixing thereto carefully compared copies of the dedications and certificates
Dated this 7th day of July 1910

John B La Fountain
Clerk Aud Gen Dept.

I CERTIFY THIS PLAT TO BE CORRECT FROM ACTUAL SURVEY AND CALCULATION
(STAMP 5¢
ASA H WILLMARTH COUNTY SURVEYOR

10530

FOXENS SUBDIVISION
OF BLOCK Nº 24
JOS CAMPAU FARM

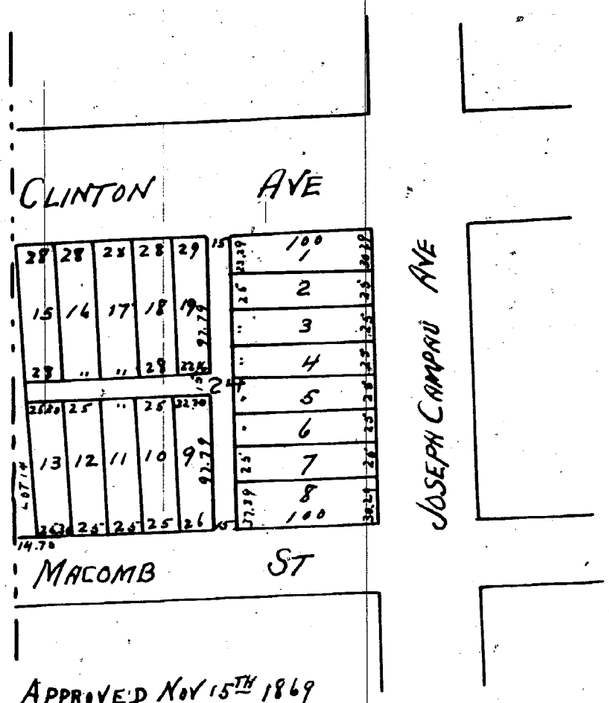

APPROVED NOV 15TH 1869
GEO S. FROST – M.F. DICKINSON
COMMISSIONERS

Recd for Record Janry 16th 1871 at 9¾ O'clock A.M.
Alonzo Eaton Register

The within Plan of subdivision of Block Twenty four (24) on the Joseph Campau farm so called in the City of Detroit in the County of Wayne and state of Michigan is hereby executed by us this fifteenth day of November A.D. 1869

Witness our hands and seals at Detroit the day and year above mentioned

In presence of
John T. Foxen
S. Stevens

William Foxen
Bridget Foxen

State of Michigan } ss
County of Wayne }

On this twelfth day of January 1871 before me a Notary Public in and for said County personally appeared William Foxen and Bridget Foxen his wife known to me to be the persons who executed the above dedication of Subdivision of part of Private Claim 609 in the City of Detroit who acknowledged the same to be their free act and deed and the said Bridget Foxen wife of said William Foxen on a private examination by me seperate and apart from her said husband acknowledged that she executed the same freely and without fear or compulsion from any one

Witness My hand and seal (SEAL)

Sears Stevens
Notary Public
Wayne County Mich

This is to certify that the above plat has been compared with the original plat of record in the office of Register of Deeds of Wayne County and found to be a true copy of the same
A. H. Willmarth
Surveyor