
10531

Recd for Record June 3rd 1870 at 12 o'clock M
Alonzo Eaton Register

SUBDIVISION OF LOT 80
SEC 7 GOV AND JUDGS PLAN
OF CITY OF DETROIT

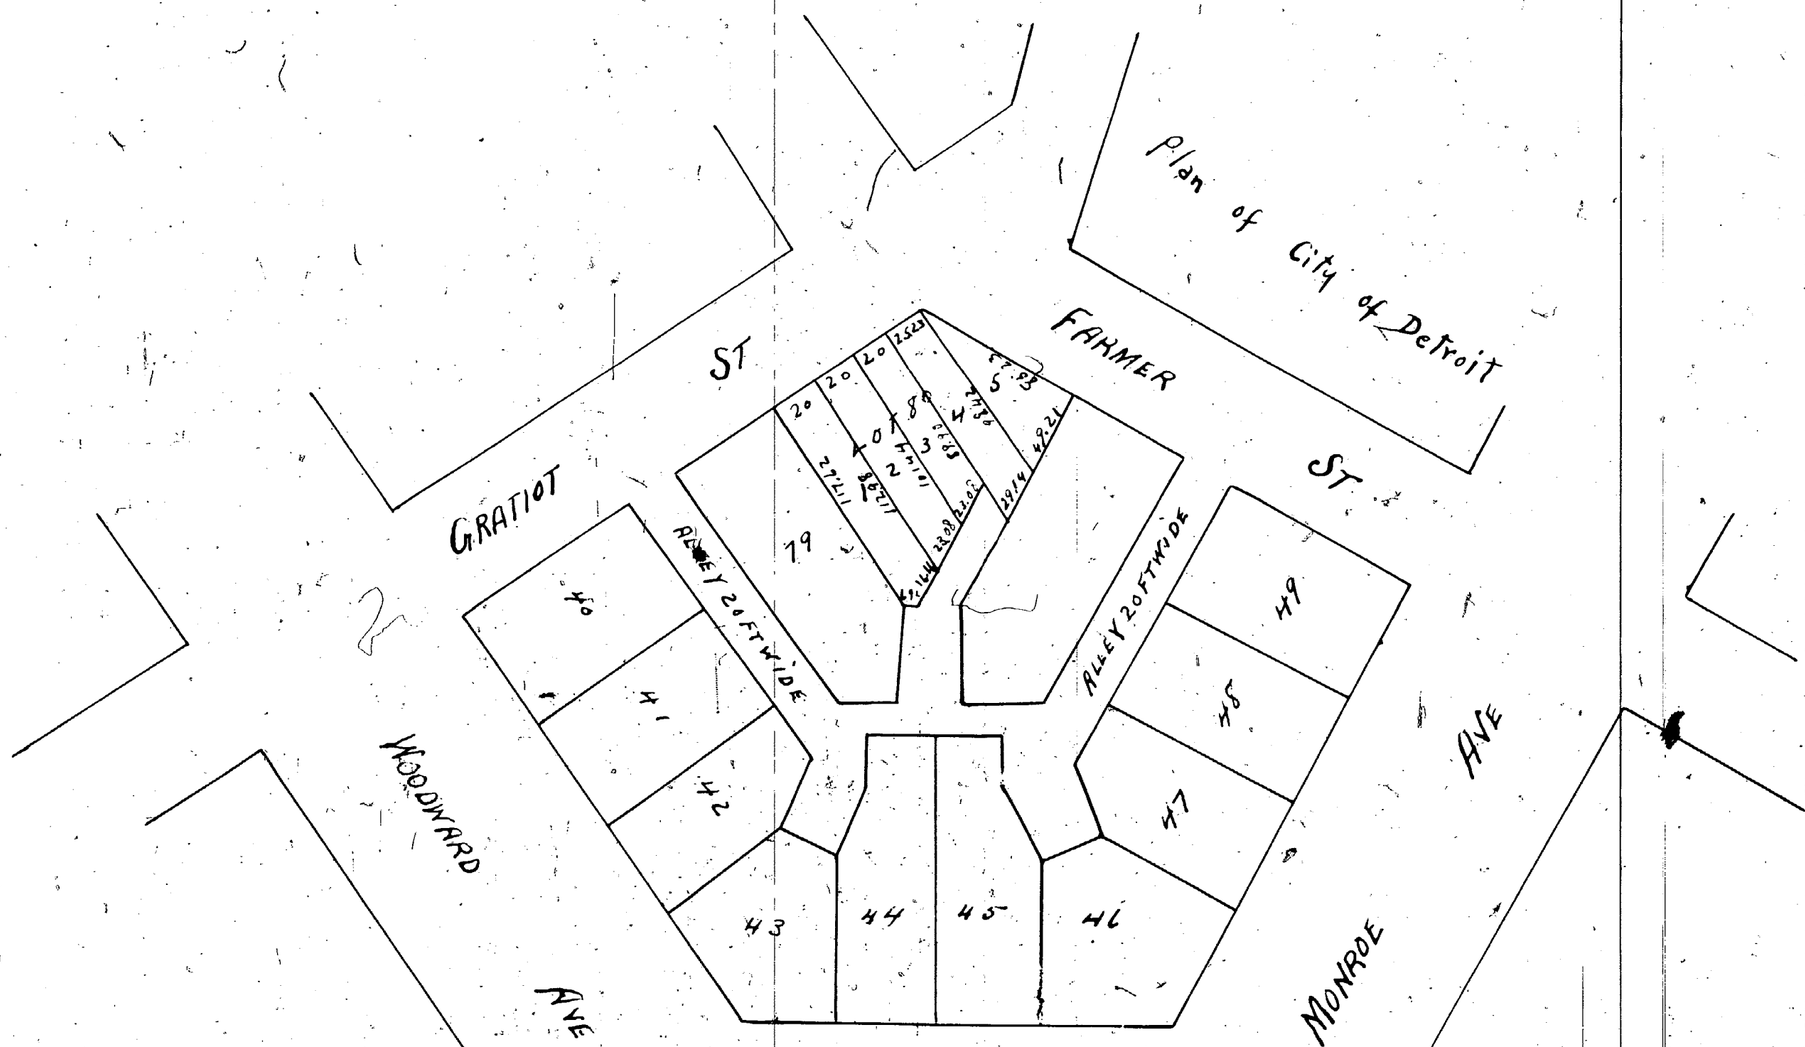

I CERTIFY THE ABOVE TO BE CORRECT FROM SURVEY AND CALCULATION
JOHN F MUNRO SURVEYOR

This is to certify that the above plat has been compared with the original plat of record in the office of Register of Deeds of Wayne County and found to be a True copy of the same
A N Willmarth surveyor

Know all men by these presents that We John Considine Devereux Williams and Sarah Macomb Williams his wife do hereby dedicate to the Public the perpetual use of the streets or roads and alleys as laid out on the annexed Plat of subdivision of Lot 80 Sec 7 of Gov. & Judge's Plan of the City of Detroit reserving to ourselves and heirs and assigns the reversion thereof whenever the same may be discontinued by law

Signed Sealed & delivered in presence of
Samuel Pittman
Philip J. D. Van Dyke
} J. C. Devereux Williams
Sarah Macomb Williams

State of Michigan } ss
County of Wayne }
On this 16th day of March A.D. 1870 personally appeared before me J. C. Devereux Williams and Sarah Macomb Williams his wife who acknowledged they executed the foregoing instrument for the uses and purposes mentioned and the said Sarah Macomb Williams wife of the said J. C. Devereux Williams on a private examination separate and apart from her said husband acknowledged she executed the foregoing instrument freely and without any fear or compulsion of any one
Philip J. D. Van Dyke Notary Public
Wayne County Michigan

State of Michigan } ss
Wayne County }
On this 3rd day of March A.D. 1870 before me a Notary Public in & for said County personally appeared John F Munro Surveyor who is known to me to be the same person who certified the above Plat and acknowledged the same to be his free act and deed
Philip J. D. Van Dyke Notary Public
Wayne Co Michigan

Approved 16 May 1870
Geo F Frost
M F Dickinson
} Comrs.

I hereby certify that these plats are correct copies of the plats now on record in the Register of Deeds office being made under the supervision of the Auditor General by tracing the plats on record and affixing thereto carefully compared copies of the dedications and certificates
Dated this 6th day of June A.D. 1870
John B McFountain
Clerk And Gen Deph.

G. W. NUNT'S
SUBDIVISION OF PART OF LOT 4
LEIB FARM

10532

Recd for Record August 16th 1870 at 10 O'Clock A. M.
Alonzo Eaton Register

Approved August 3. 1870 Geo. A. Frost M. F. Dickinson Comrs on Plan of City

Know all men by these presents that we do hereby dedicate to the Public the perpetual use of the portion of street & private alley viz from Congress street to the North line of Lot "A" on the Plat hereto annexed reserving to ourselves our heirs & assigns the reversion thereof whenever the same may be discontinued by law it being intended to dedicate twelve 08/100 12.08 feet in width from off the east line of said Subr. Witness our hands and seals this 3rd day of August A.D. 1870
G. W. Nunt
L. Q. Nunt.

On this day of August A.D. 1870 before me the subscriber a Notary Public in and for said County personally appeared G. W. Nunt & Louisa Q Nunt his wife to me known to be the same persons described in and who executed this instrument who severally acknowledged the same to be their free act & deed. The said Louisa Q Nunt on a private examination separate and apart from her said husband acknowledged that she executed the same freely and without any fear or compulsion from any one
Timothy McCarthy Notary Public
Wayne Co Mich.

This is to certify that the above plat has been compared with the original plat of record in the office of Register of Deeds of Wayne County and found to be a true copy of the same
A N Willmarth
Surveyor