


CANDLER'S SUBDIVISION
 ...OF BLOCKS 3, 4, 5, 6, 7, 8, 9, 10 & 11,
 OF LOT NO 3 OF THE SUBDIVISION OF
 ...THE LAFFERTY FARM.
 ...NORTH OF THE GRAND RIVER ROAD.

Recd for Record Sept 5th 1870 at 4 1/2 O'clock PM
 Alongs Eaton Register

10533

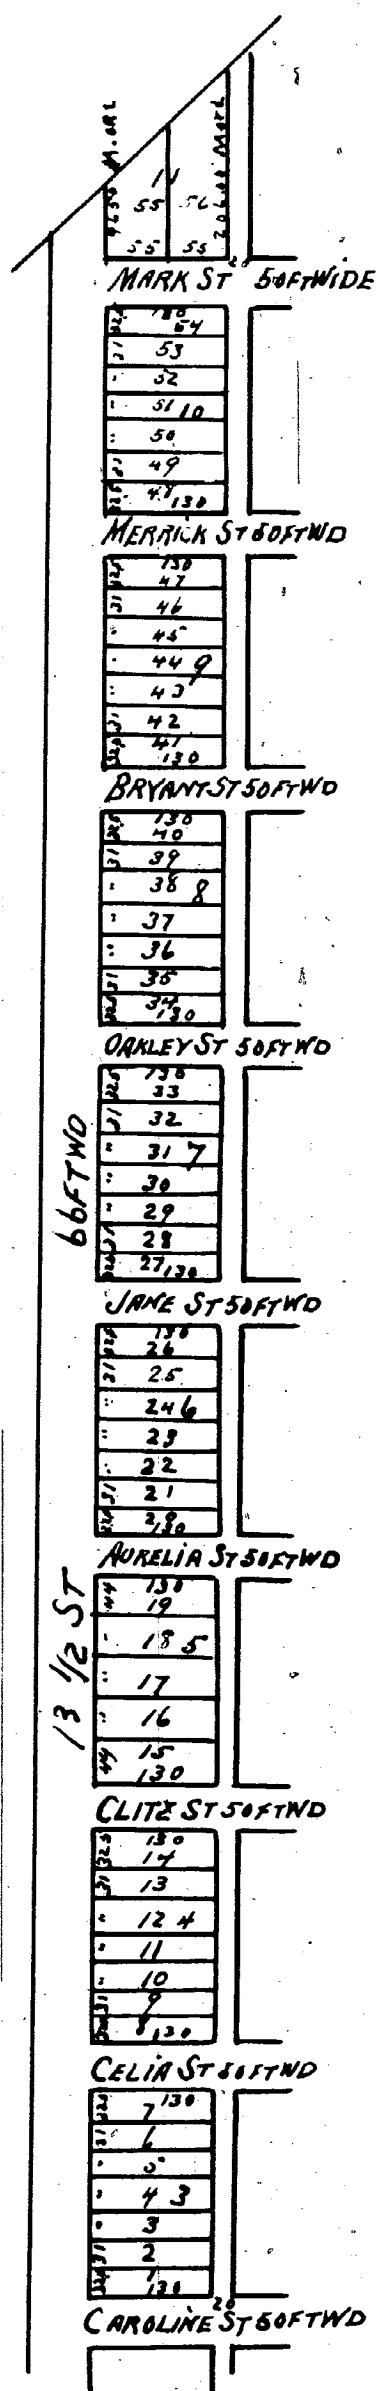

THESE CERTIFY THE ABOVE MAP TO BE CORRECT
 EUGENE ROBINSON, CITY SURVEYOR

This is to certify that the above plat has been compared with the original plat of record in the office of the Register of Deeds of Wayne County and found to be a true copy of the same.
 A. H. Wellmanth Surveyor

State of Michigan ss
 Wayne County } ON this fifth day of September A.D. 1870 personally appeared before me the subscriber a Notary Public in and for said County Homer W Candler and Emma his wife William A Candler and Eleanor A his wife and James W Candler and Sarah his wife known to me to be the persons described in and who executed the foregoing plat who severally acknowledged the same to be their free act and deed and the said Emma Candler Eleanor A. Candler and Sarah Candler wife of Homer W William A and James W Candler on a private examination by me separate and apart from their said husbands acknowledged that they executed the same freely without fear of or compulsion on the part of any one.

Joe Belonger
 Notary Public
 Wayne Co Mich

Homer W Candler
 Emma Candler
 William A Candler
 Eleanor A Candler
 James W Candler
 Sarah Candler

Approved Aug 8th 1870
 M. F Dickinson }
 Geo F Frost } Commr

I hereby certify that these plats are correct copies of the plats now on record in the office of the Register of Deeds being made under the supervision of the Auditor General by tracing the plats on record and affixing thereto carefully compared copies of the dedications and certificates
 Dated this 7th day of July 1910

John B La Lountain
 Clerk Aud Gen Dept.

...SCHNEIDER'S SUBDIVISION...
 OF LOTS 5 AND 6
 QUARTER SECTION 58. 10000 ACRE TRACT

Recd for Record Sept 10, 1870 at 10 O'clock AM
 Alongs Eaton Register

10534


I Peter Schneider of the City of Detroit do hereby adopt the within plat and dedicate the use of the streets and alleys to the use of the Public as therein designated reserving always the reversion to said Schneider of the said streets and alleys should they ever be discontinued by law.

Dated September 10th 1870
 In presence of
 Henry Campau
 John N Mc Guire

Peter Schneider (LS)

State of Michigan ss
 County of Wayne } ON this 10th day of September A.D. 1870 personally appeared before me a Notary Public in and for said County Peter Schneider to me known to be the same person described in and who executed the foregoing instrument and acknowledged the same to be his free act and deed.

Henry Campau
 Notary Public
 Wayne Co. Mich.

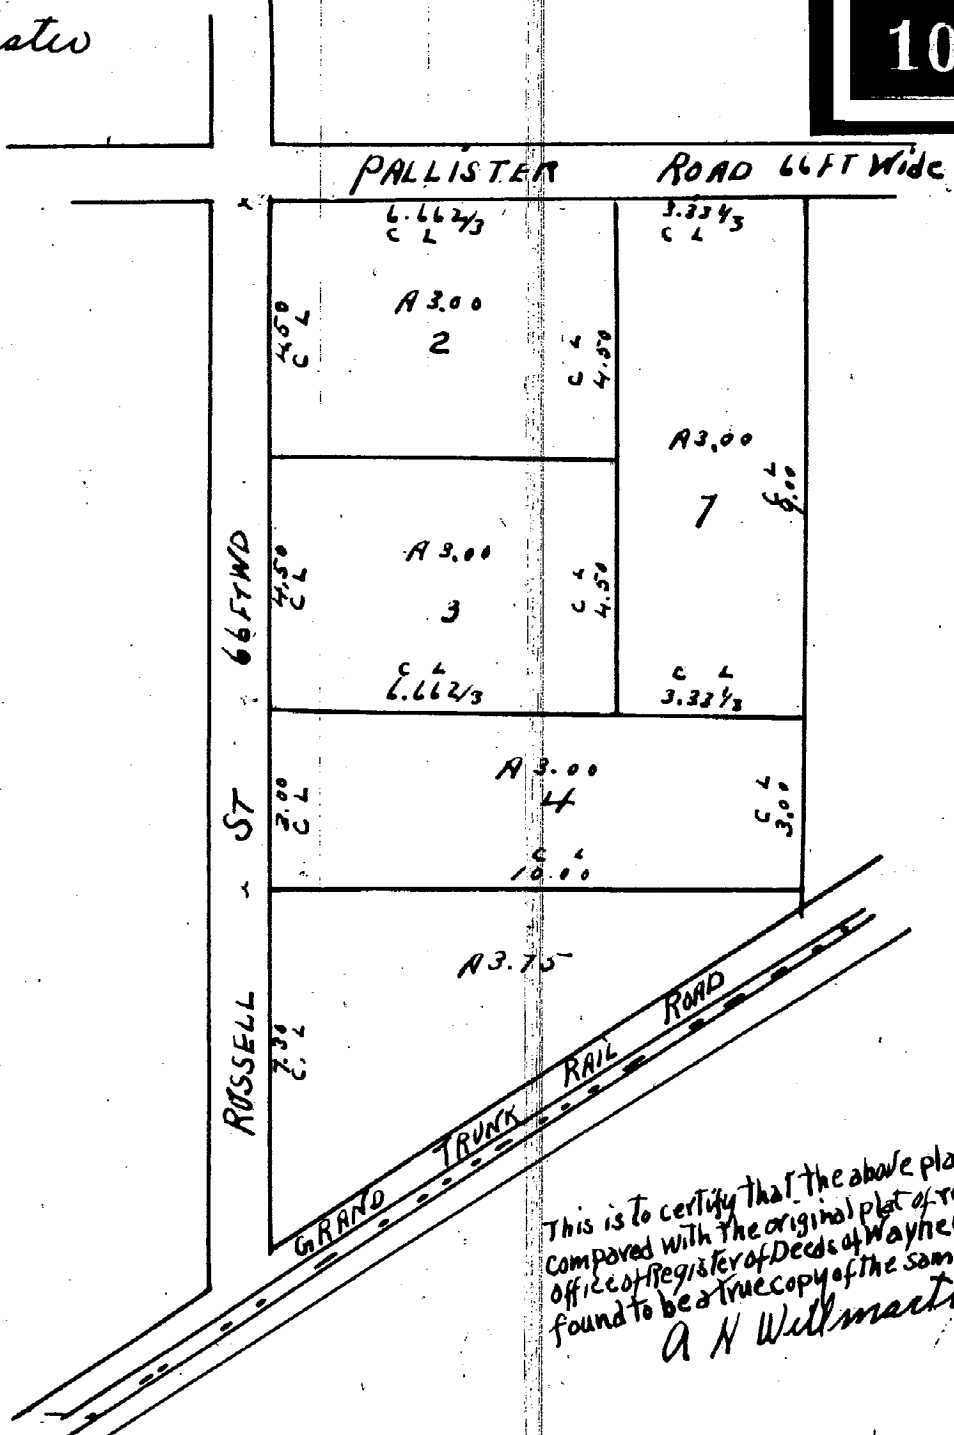

This is to certify that the above plat has been compared with the original plat of record in the office of the Register of Deeds of Wayne County and found to be a true copy of the same.
 A. H. Wellmanth Surveyor

THE ABOVE IS CORRECT FROM ACTUAL SURVEY
 DETROIT AUG 11, 1870

JOHN F MUNRO, SUR