
10535

SCOTTEN AND LOVETT'S SUBDIVISION
OF PRIVATE CLAIM 583
LYING NORTH OF THE CHICAGO ROAD
TOWN OF SPRINGWELLS WAYNE CO
MICHIGAN

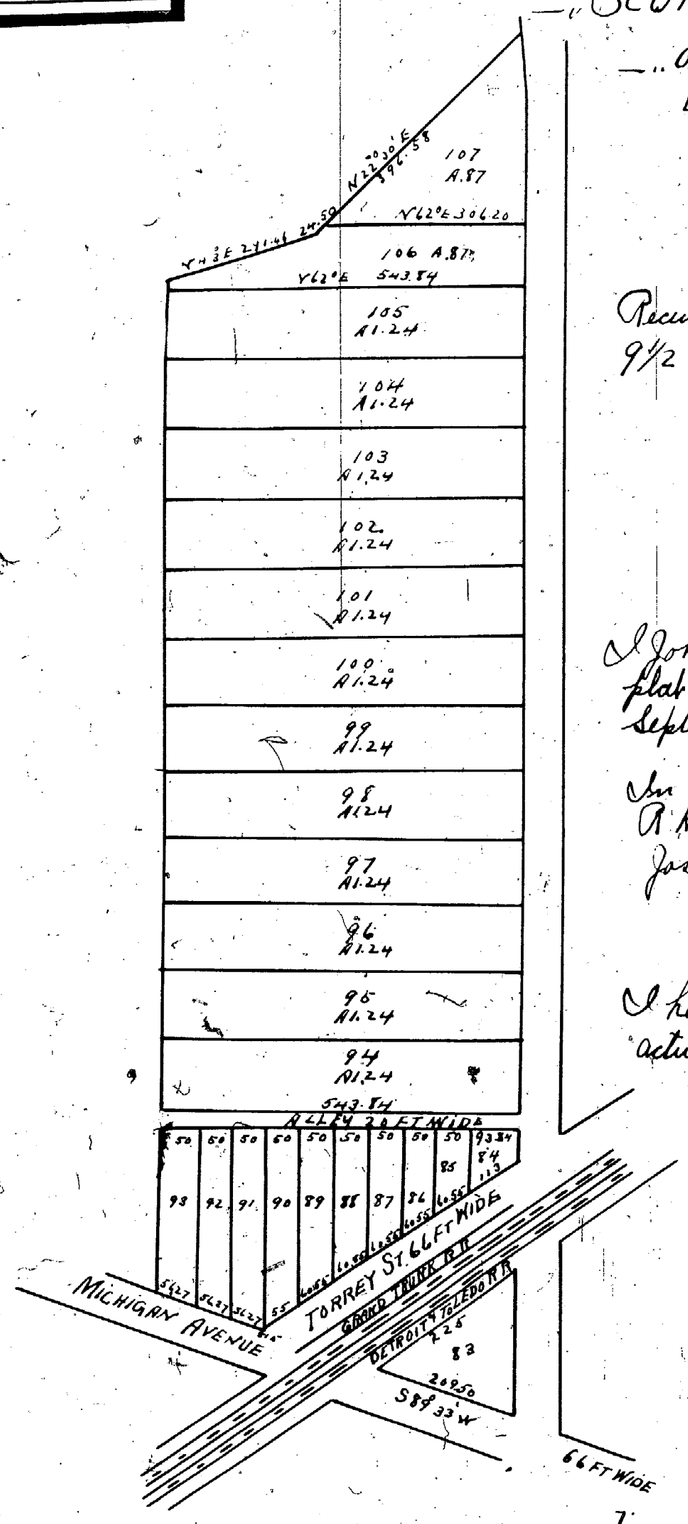

Received for Record September 8th 1868 at 9½ O'clock Am.

Wm E Warner Register
By Alonzo Eaton Dep

I John F Munro do hereby certify the above plat to be correct by actual survey Detroit September 5th 1868

Witness my hand and seal

In presence of
R N Van Winkle
Joseph J Lowry

John F Munro LS
(Stamp 5¢)

I hereby certify the above to be correct from actual Survey Detroit August 28th 1868

John F Munro
Sur.

7

Know all men by these presents that we Daniel Scatten Elizabeth N Scatten William E Lovett and Sarah E Lovett of Detroit Wayne County Michigan do hereby dedicate to the public the perpetual use of the streets and alleys on the plat hereto annexed reserving to ourselves and our heirs and assigns the reversion thereof whenever the same may be discontinued by law

Witness our hands and seals this fifth day of September A D 1868

In presence of
Joseph J Lowry
R N Van Winkle
(Stamp 5¢)

Daniel Scatten LS
Elizabeth N Scatten LS
William E Lovette LS
Sarah E Lovett LS

State of Michigan } ss
Wayne County }

On this Fifth day of September in the Year one thousand eight hundred and sixty eight before me the subscriber a Notary Public in and for said County personally appeared Daniel Scatten Elizabeth N Scatten William E Lovett and Sarah E Lovett to me Known to be the same persons described in and who executed the above instrument who severally acknowledged the same to be their free act and ded and the said Elizabeth N Scatten wife of said Daniel Scatten and Sarah E Lovette wife of said William E Lovett on a private examination by me separate and apart from their said husbands acknowledged that they executed the same freely and without any fear or compulsion from any one

Joseph J Lowry
Notary Public
Wayne Co Michigan

State of Michigan } ss
County of Wayne }

On this fifth day of September in the year one thousand Eight hundred and sixty Eight before me the subscriber a Notary Public in and for said County personally appeared John F Munro to me Known to be the same person described in and who executed the above certificate and acknowledged the same to be his free act and deed


Joseph J Lowry
Notary Public
Wayne Co Mich

This is to certify that the above plat has been compared with the original plat of record in the office of Register of Deeds of Wayne County and found to be a true copy of the same
A N Willmarth
Surveyor

CAPLIS
SUBDIVISION OF BLOCK 14
JOS CAMPAU FARM P.C. N°609
DETROIT

Received for Record September 4th 1868 at 4 O'clock P M,
Wm E Warner Register

10536

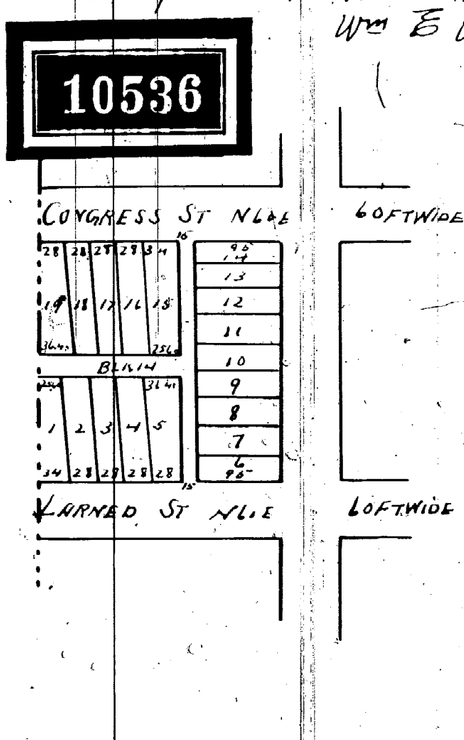

State of Michigan } ss
County of Wayne }

On this 27th day of August A D 1868 personally came before me a Notary Public in and for said County Eugene Robinson City Surveyor of the City of Detroit and acknowledged the within plat to be Correct

John F Mc Millan
Notary Public W. C.

State of Michigan } ss
Wayne County }

On this first day of September A D 1868 before me a Notary Public for said County personally appeared James Coplis Known to me to be the person who executed the above plat of Block 14 — Private claim 609 Joseph Campau farm and acknowledged the same to be his free act and deed

J N Canfield
Notary Public
Wayne County Mich.

This is to certify that the above plat has been compared with the original plat of record in the office of Register of Deeds of Wayne County and found to be a true copy of the same
A N Willmarth
Surveyor

I hereby certify that these plats are correct copies of the plats now on record in the Register of Deeds office being made under the supervision of the Auditor General by tracing the plats on record and affixing thereto carefully compared copies of the dedications and certificates
Dated this 9th day of July 1910

John B Lafountain
Clerk And Gen Dept.