
C.P. WOODRUFF'S SUBDIVISION
OF PART OF THE
B. CHAPOTON FARM SO CALLED
SOUTH OF DETROIT ST

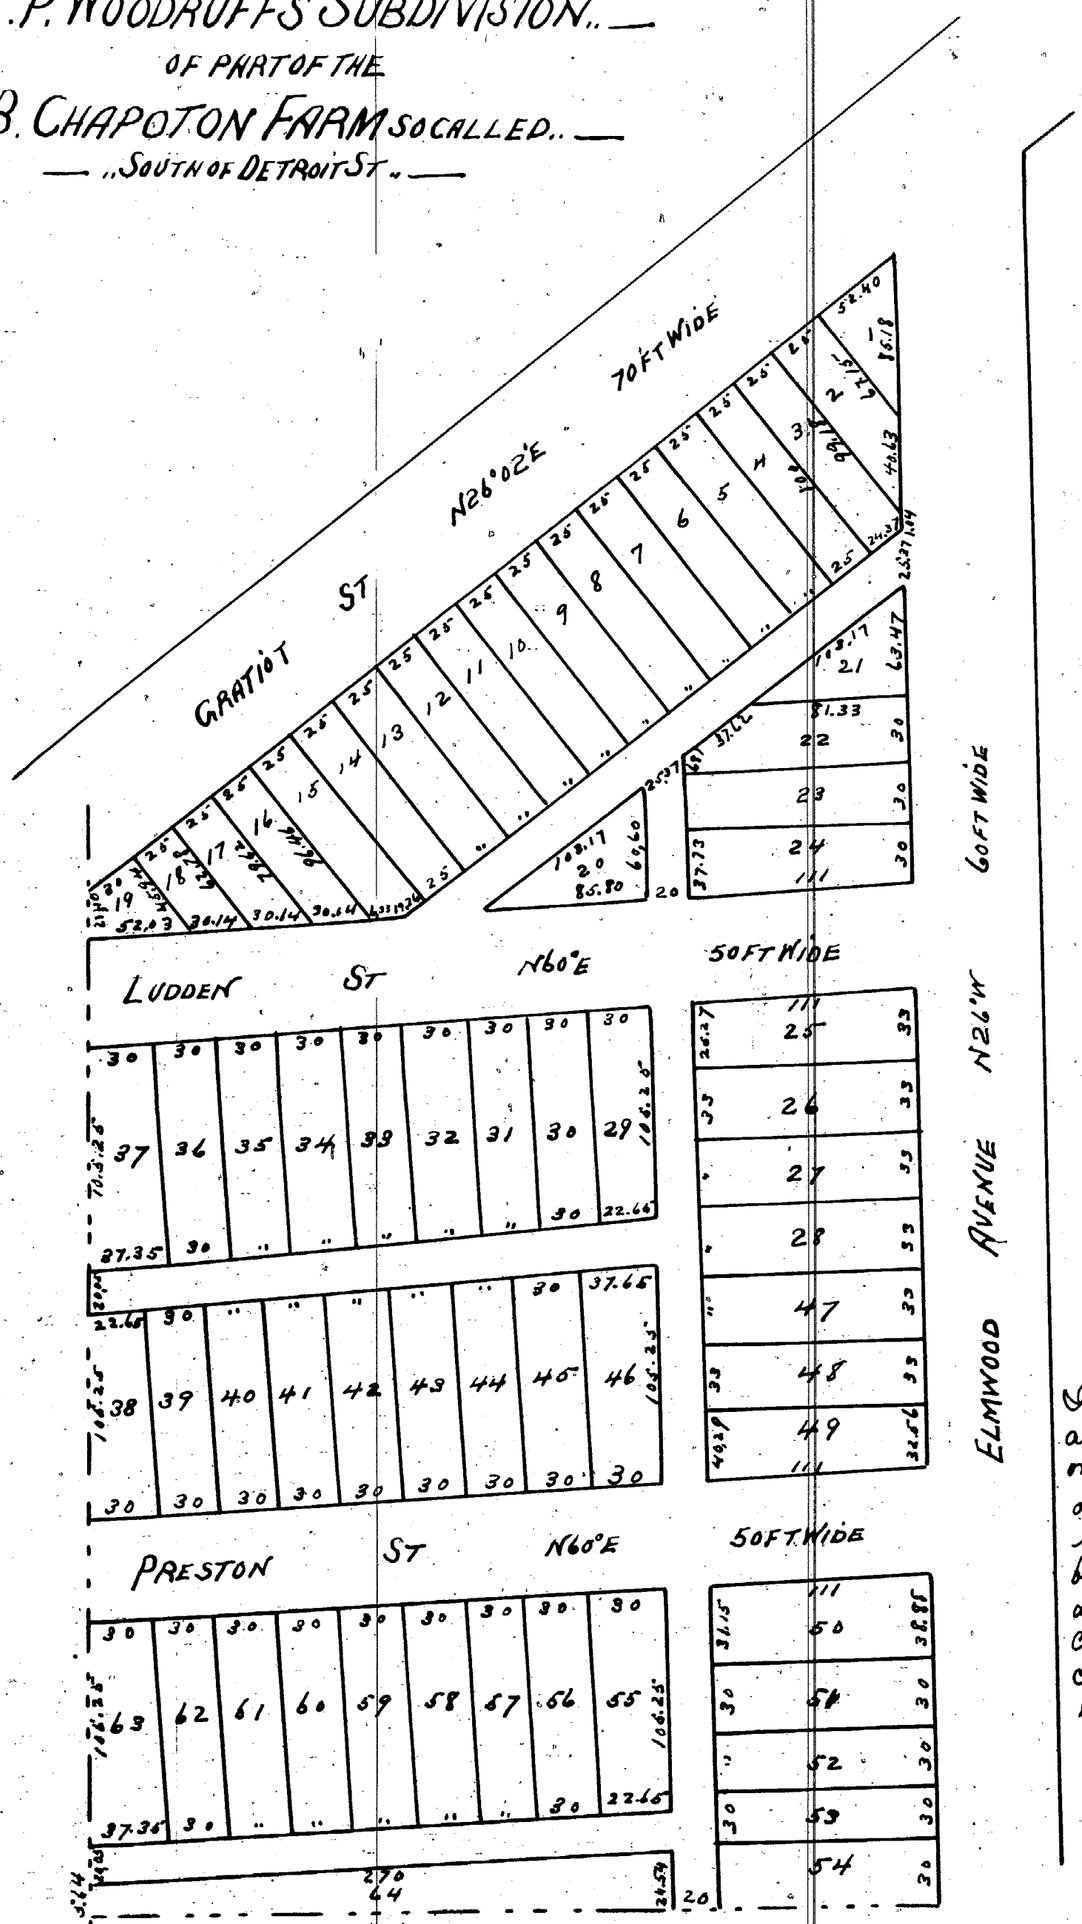

THE ABOVE IS CORRECT FROM ACTUAL SURVEY
DETROIT OCT 27TH 1870
JOHN F MUNRO. SUR

Recid for Record Nov 19th 1870 at 12 O'Clock M.
Alonzo Eaton Register

Approved Oct 31. 1870
M. F. Dickinson. J N Ford

Know all men by these presents that we Daniel Bauman and Caroline his wife both of the City of Detroit County of Wayne and State of Michigan do hereby adopt the within Plat and dedicate the use of the streets and alleys to the use of the Public as therein designated reserving to ourselves and our heirs and assigns The reversion of said streets and alleys should the same ever be discontinued by law

Witness our hands and seals at Detroit this 18th day of November 1870

Witnesses
Julia Stoll
Fred Allder

Daniel Bauman
Caroline Bauman

State of Michigan } ss
County of Wayne }

On this 18th day of November A.D 1870 before me the subscriber a Notary Public in and for said County personally appeared the above named Daniel Bauman and Caroline his wife to me known to be the same persons described in and who executed the within instrument who severally acknowledged the same to be their free act and deed and the said Caroline on a private examination by me separate and apart from her said husband acknowledged that she executed the same freely and without any fear or compulsion from any one and at the same time also personally appeared before me John F Munro known to me to be the surveyor who made the foregoing plat, and the certificate thereon by him signed and acknowledged that he had made the same

Julius Stoll Notary Public for
Wayne County Michigan

Recid for Record Nov 2. 1870 at 12 O'Clock M.
Alonzo Eaton Registe

10537

Approved Oct 27th 1870
M. F Dickinson J N Ford

Know all men by these presents that we Charles P Woodruff and Marcit B his wife of the City of Detroit County of Wayne state of Michigan do hereby adopt the within Plat and dedicate the use of the streets and alleys to the use of the Public as therein designated reserving to ourselves our heirs or assigns The reversion of said streets and alleys should the same ever be discontinued by law.

Dated at Detroit this twenty eighth (28) day of October A.D. 1870

Witness
C. B. Woodruff
Ronald Kelley

C. P. Woodruff
Marcit Woodruff

State of Michigan } ss
County of Wayne }

On this twenty ninth day of October in the year one thousand eight hundred and seventy before me the subscriber a Notary Public in and for said County personally appeared Charles P Woodruff and Marcit B his wife to me known to be the same persons described in and who executed the within instrument who severally acknowledged the same to be their free act and deed. and the said Marcit B. Woodruff on a private examination by me separate and apart from her husband acknowledged that she executed the same freely and without any fear of or compulsion from any one

Ronald Kelley
Notary Public
in & for Wayne County


This is to certify that the above plat has been compared with the original plat of record in the office of Register of Deeds of Wayne County and found to be a true copy of the same
A N Willmarth
SURVEYOR

I hereby certify that these plats are correct copies of the plats now on record in the Register of Deeds office being made under the supervision of the Auditor General by tracing the plats on record and affixing thereto carefully compared copies of the dedications and certificates
Dated this 8th day of July 1910

John B La Fountain
Clerk Aud. Gen. Dept.

BAUMANN'S SUBDIVISION
OF OUT LOTS 17.18.19
L. MORAN FARM
CITY OF DETROIT

10538

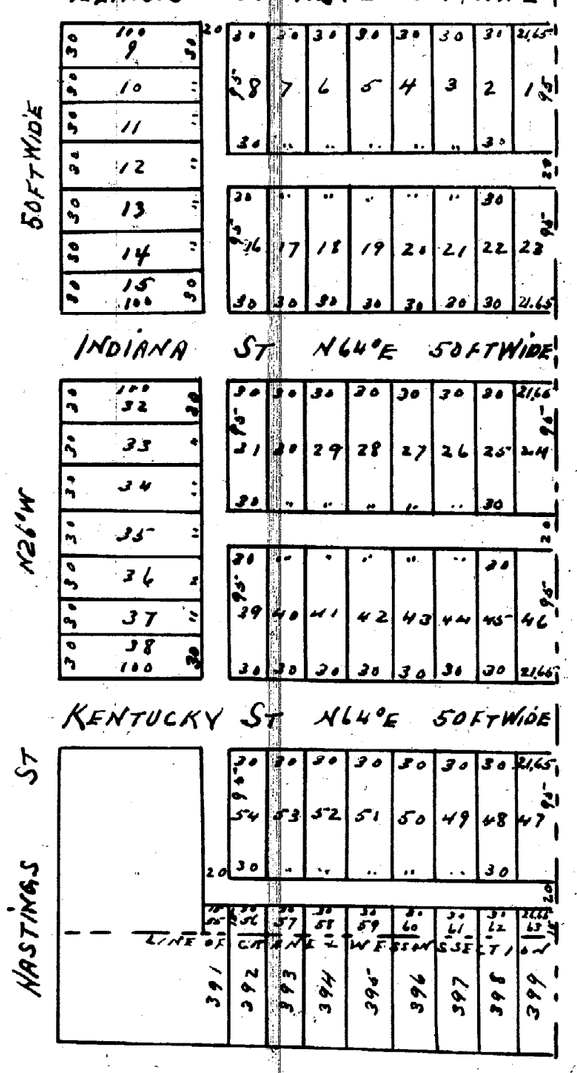

THE ABOVE IS CORRECT FROM SURVEY
DETROIT NOV. 18TH 1870
JOHN F. MUNRO SUR

This is To certify that the above plat has been compared with the original plat of record in the office of Register of Deeds of Wayne County and found to be a true copy of the same
A. N. Willmarth
Surveyor