


10539

PLAT OF
 -- DOTY'S SUBDIVISION OF LOTS 7 & 8 --
 -- PART OF KIBBIE'S SUBDIVISION OF LOTS 5 & 6 --
 -- BAKER FARM --
 DETROIT AUGUST 9, 1870

SEVENTH ST 60 FT

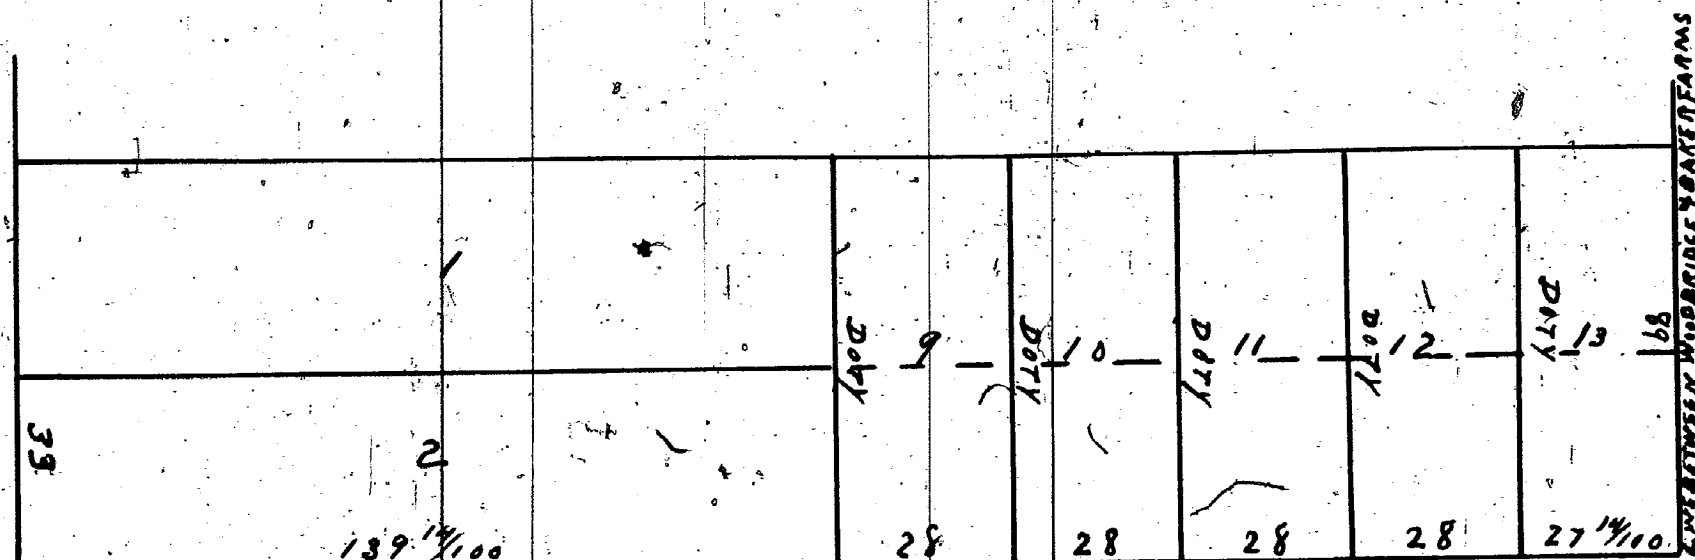

PLUM ST 50 FEET

Scale 32 FT TO 1 INCH

Recd for Record August 15th 1870 at 11 1/4 O'clock A.M.
 Abner Eaton Register

Know all men by these presents that we Henry Doty and Rebecca his wife do hereby dedicate to the Public the perpetual use of the streets or roads as laid out on the annexed plat of subdivision of Lots 7 & 8 of Kibbie's subdivision of Lots 5 & 6 Baker farm of the City of Detroit reserving to ourselves here and assign the reversion thereof whenever the same may be discontinued by law

Signed & sealed in presence of

Mary Doty

Bradford Smith

(Stamp 54)

Henry Doty
 Rebecca Doty

3
 3

State of Michigan
 County of Wayne

ON this tenth day of August A.D. 1870 personally appeared before me Bradford Smith Notary Public Henry Doty and Rebecca Doty his wife who acknowledged they executed the foregoing instrument for the uses and purposes mentioned, and the said Rebecca Doty wife of said Henry Doty on a private examination separate and apart from her said husband acknowledged the foregoing instrument freely and without any fear or compulsion from any one.

Bradford Smith

Notary Public

Wayne Co. Mich

I hereby certify that these plats are correct copies of the plats now on record in the Register of Deeds office being made under the supervision of the Auditor General by tracing the plats on record and affixing thereto carefully compared copies of the dedications and certificates
 Dated this 7th day of July 1910

John B. LaFontaine
 Clerk and Ex. Deput.

Recd for Record October 1st 1870 at 12 O'clock M.

Approved Sept 30, 1870

M. J. Dickinson J. N. Ford

Know all men by these presents that we James A. Brown and Lewis Davenport of Detroit Michigan do hereby adopt the within Plat and dedicate the use of the streets and Alleys to the use of the Public as thereon designated reserving always the reversion to us our heirs or assigns the said streets or Alleys whenever the same is discontinued by law Witness our hands and seals this 30th day of September A.D. 1870

In presence of

John H. Mc Ginnis
 Henry Campan

Lewis Davenport

James A. Brown

State of Michigan
 County of Wayne

On this 30th day of September A.D. 1870 personally appeared before me a Notary Public in and for said County Lewis Davenport and James A. Brown known to me to be the persons who executed the above and acknowledged the same to be their free act and deed

Henry Campan

Notary Public

Wayne Co. Mich.

This is to certify that the above plat has been compared with the original plat of record in the office of Register of Deeds of Wayne County and found to be a true copy of the same

A. H. Willmarth


Surveyor

I HEREBY CERTIFY THE ABOVE PLAT
 TO BE CORRECT

EUGENE ROBINSON

CITY SURVEYOR


RUSSELL ST 26' 1/2" 60 FEET WIDE

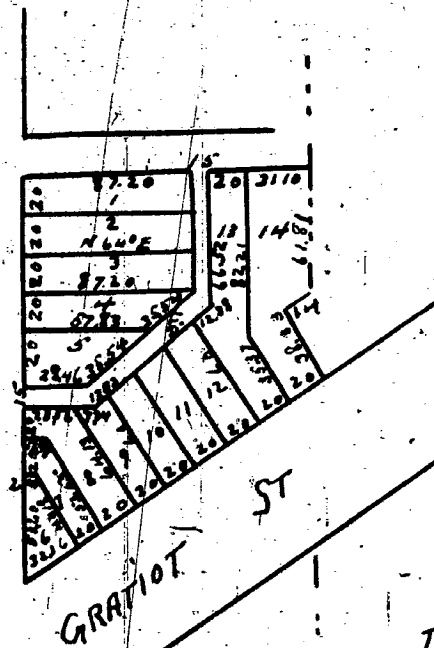

10540

-- DAVENPORT AND BROWN'S --
 -- SUB. OF LOTS 28, 29, 30 --
 AND PART OF 31
 -- GUOIN FARM --

RUSSELL ST 26' 1/2" 60 FEET WIDE

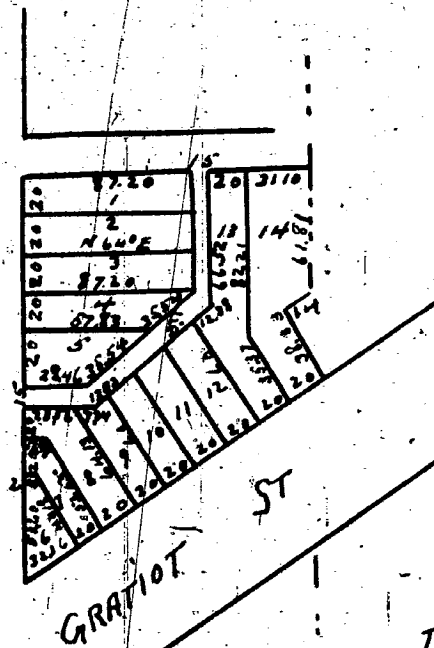

I HEREBY CERTIFY THE ABOVE PLAT
 TO BE CORRECT

EUGENE ROBINSON

CITY SURVEYOR