
ClibPDF - www.fastio.com

Recd for Record July 14th 1870 at 10½ o'clock a.m.
Alonzo Eaton Register

10541

CHARLES W. NOBLE'S
SUBDIVISION OF PART OF
FORSYTH FARM
LYING BETWEEN LOTS 1 & 2
OF THE CONNOR ESTATE

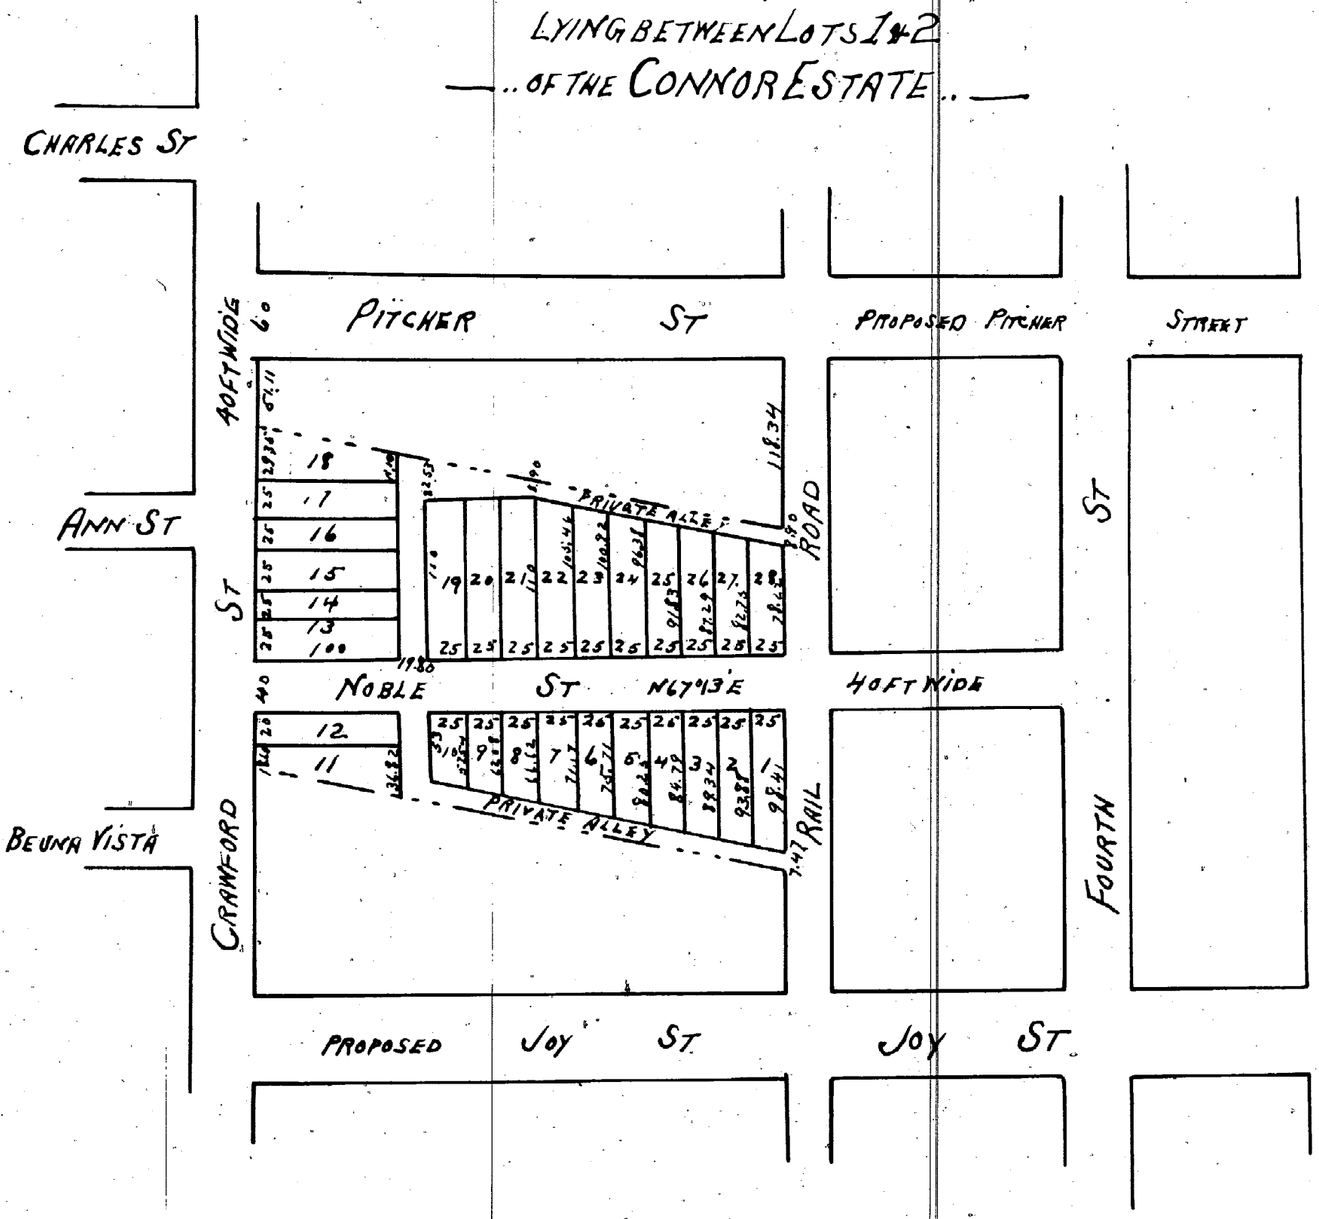

Approved July 12. 1870 Geo. S. Frost M F Richmond Commrs

Know all men by these presents that I Charles W Noble by Augustus N Geisse my attorney in fact do hereby dedicate to the Public the perpetual use of the streets and alleys on the Plat hereto annexed reserving to my self my heirs and assigns the reversion thereof whenever the same may be discontinued by law witness my hand and seal this 13th day of July A.D. 1870. Signed & sealed

in presence of
Alex McLane
Wm S. Green

Aug N Geisse
atty in fact of
Chas W Noble

State of Michigan } ss
County of Wayne }

On this 13th of July 1870 before me a Notary Public in and for said County personally appeared Augustus N Geisse attorny in fact for Chas. W. Noble who acknowledged he executed the above instrument for the uses and purposes mentioned of his own free act and deed.

Alex McLane
Notary Public
Wayne County Mich

This is To certify that the above plat has been compared with the original plat of record in the office of Register of Deeds of Wayne County and found to be a true copy of the same
A H Willmarth
Surveyor

10542


I HEREBY CERTIFY THE ABOVE PLAT TO BE CORRECT
EUGENE ROBINSON CITY SURVEYOR

I hereby certify that these plats are correct copies of the plats now on record in the Register of Deeds office being made under the supervision of the Auditor General by tracing the plats on record and affixing thereto carefully compared copies of the dedications and certificates
Dated this 7th. day of July 1910

John B La Fountain
Clerk Aud Gen Dept

Recd for Record Sept. 5th 1870 at 2½ O'clock P.M.
Alonzo Eaton Register

SUBDIVISION OF
BLOCK 99 CASS FARM

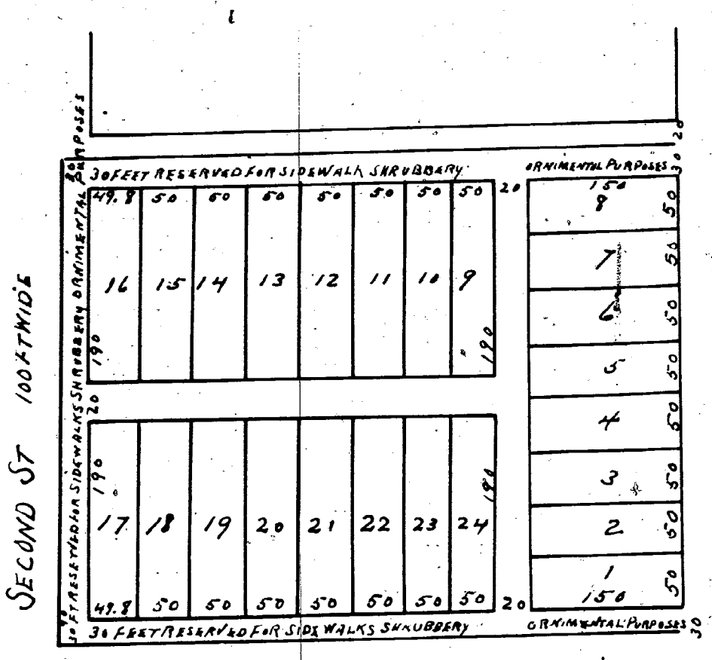

Approved Feby 28. 1870 Geo S Frost J N Ford Comrs

State of Michigan } ss
County of Wayne }

Know all men by these presents that I Hannah Stewart of the City of Detroit do hereby dedicate to the perpetual use of the Public all the streets and alleys on the streets and alleys on the Plat hereto annexed Especially reserving to my self my heirs and assigns the reversion thereof whenever the same may be discontinued by law In witness whereof I have hereunto set my hand and seal this fifth day of September A.D. 1870. signed and sealed in presence of

Henry Starkey
Thomas Jayel

Hannah Stewart

State of Michigan } ss
County of Wayne }

On this fifth day of September A.D 1870 personally appeared before me a Notary Public in and for said County of Wayne Hannah Stewart who acknowledged the execution of the foregoing instrument to be her free act and deed and the said Hannah Stewart on a Private Examination separate and apart from her husband. acknowledged that she executed the same Voluntarily and without fear or Compulsion from any one

Richard Starkey Notary Public
Wayne Co Mich

I CERTIFY THE ABOVE TO BE CORRECT
DETROIT

This is To certify that the above plat has been compared with the original plat of record in the office of Register of Deeds of Wayne County and found to be a true copy of the same.
A. H Willmarth
Surveyor