



OF THE FRONT PART OF
PRIVATE CLAIM 392.
GROSSE POINTE.

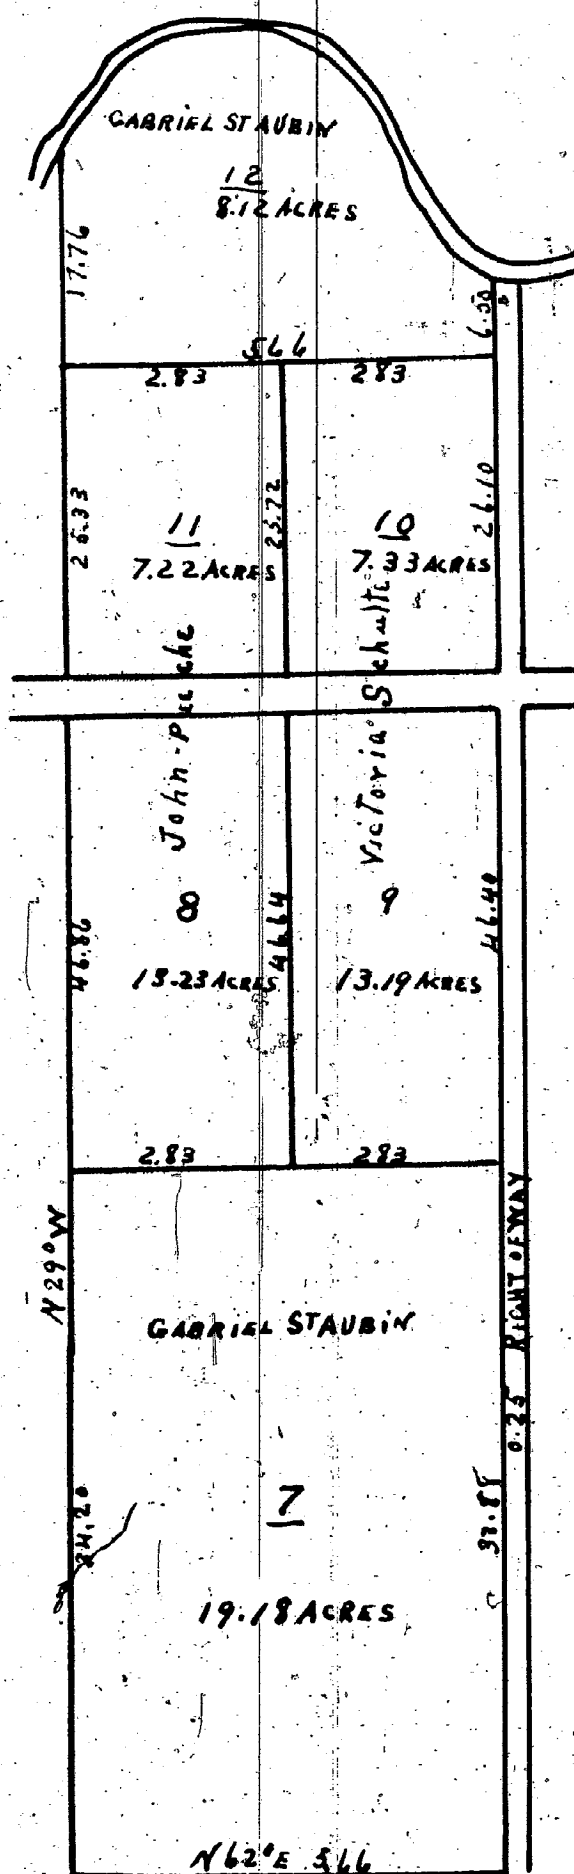

Permitted for Record April 17th 1866 at 11 O.C. Am.
WE Wane

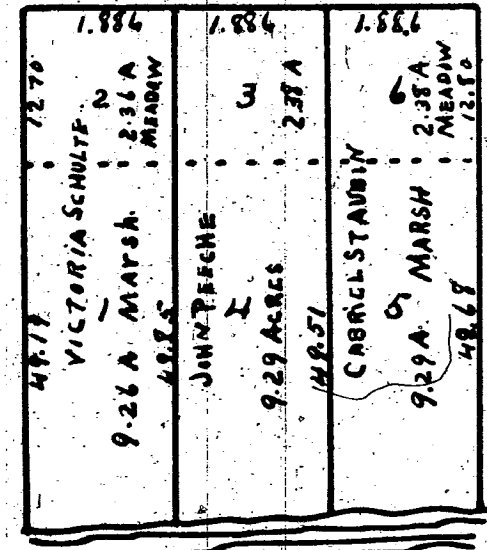

This is to certify that the above plat has been compared with the original plat on record in the office of the Register of Deeds of Wayne County and found to be a true copy of the same.

D. H. Williams

We accept & acknowledge this plat & survey
of private claim three hundred and ninety two
[392] situated in Cross Point Wayne County Michigan
and make the same a part of the three deceders
executed by & between us this day and referring to the same
affecting the same lands and request that the
same may be recorded witnessed our hands
and seal this 14th day of April A.D. 1866
signed sealed & delivered
in presence of
Alonso Eaton
H. R. Howland &
H. W. Dean
Gabriel ^{his} St Aubin [L.S]
mark
Victoria ^{her} St Aubin [L.S]
mark
J. J. Cox, Jr. [L.S]

State of Michigan)^{ss}
County of Wayne & On this 14th day of April 1866 be-
fore me the subscriber a Notary
Public in & for said County personally appeared Gabriel
St Aubin, Victor St Aubin & John Beeche & Victoria
Schulte and acknowledged the foregoing plat and
vey and their acknowledgements thereof to be their
free act & deed
C R Howland
Notary Public
Wayne County Mich

10544

PART OF P.C. 99. —

— RIVER ROUGE TOWNSHIP OF GREENFIELD. —

Received for record March 21-1866 at 5 o'clock P.M.

WE Warner
Register

State of Michigan } ss
County of Wayne } On this 21st day of March
1866 personally appeared
before me a Justice of the Peace in and for
said County, Mathias Kayman known to me to be
the person who executed the foregoing instruments
and acknowledged the same to be his free
act and deed and at the same time also
personally appeared Nicholas Nellen known
to me to be Civil Engineer and surveyor who made
the said plat or survey and the Certificate there
on by him signed and acknowledged that
he had made the same

Dated Detroit March 21st 1866


Mathias Kannan LS

I certify the above survey to be correct
Detroit March 21-1866

Nicholas Helen
County Surveyor
+ Civil Engineer

This is to certify that the above plat has been compared with the original plat of record in the office of Register of Deeds of Wayne County and found to be a true copy of the same.

R. N. Williams

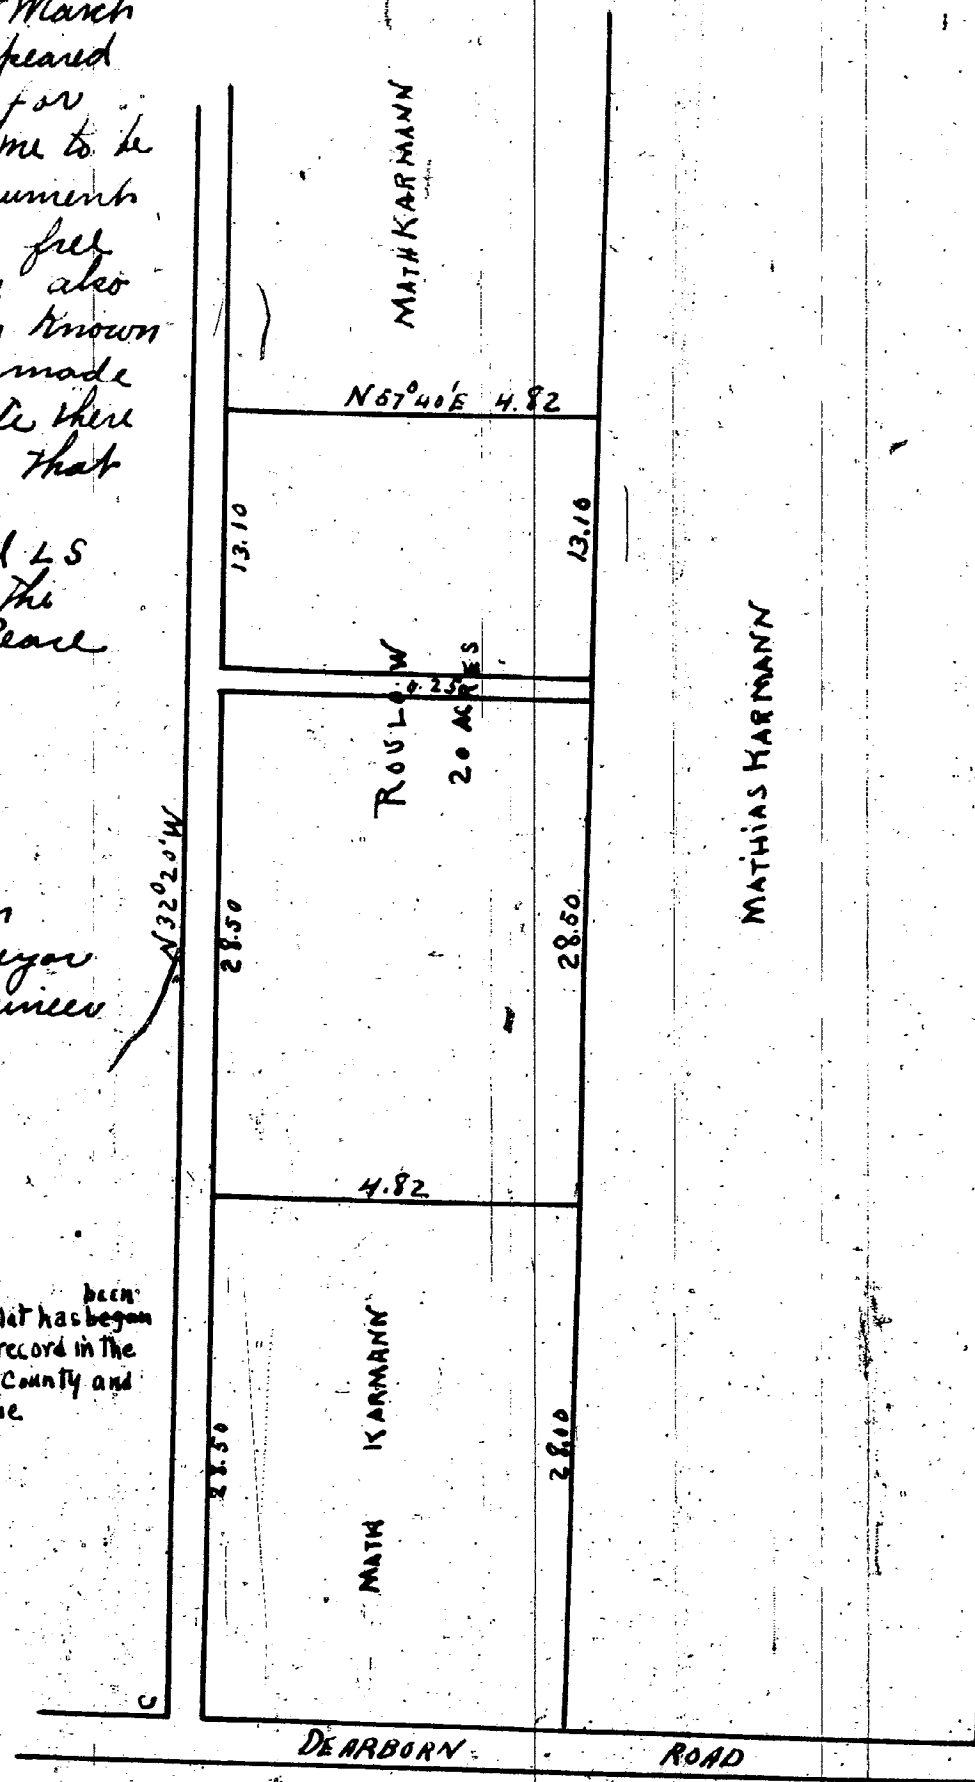

I hereby certify that these plates are correct copies of the plates now on record in the Register of Wreide office being made under the supervision of the Auditor General by tracing the plates on record and affixing thereto carefully compared copies of the dedication and certificate Dated this 19th day of May 1960

John B. R. Fountaine
C. G. G. and Gen. Webb.

Received for Record May 25th 1866
at 2 ³/₄ P.M. W. F. Warner

W. E. Warner
Register

ALBERT CRANE'S SUBDIVISION

—..OF BLOCK 84, WOODBRIDGE FARM..

—..DETROIT MICH..—

Detroit May 25th 1866
 know all men by these presents
 That I Albert Crane of Chicago Illinois
 do present this plat on Record in
 the Register Office of Wayne County
 Michigan


Witness my hand & seal the
day and year above written
In presence of
Wm J Green
Arthur Broadway

State of Michigan }
County of Wayne } ss

Personally appeared before me a Notary Public in and for said County this 25th day of May 1866 Alfred Crane known to me to be the person described in and who executed the above instrument for the use & purpose mentioned Witness my hand and notarial seal this 25th day of May 1866

Arthur Treadway
Notary Public
Wayne Co.

to certify that the above plat has been
 red with the original plat of record in the
 Register of Deeds of Wayne county and
 to be a true copy of the same.
 A H Willmarth

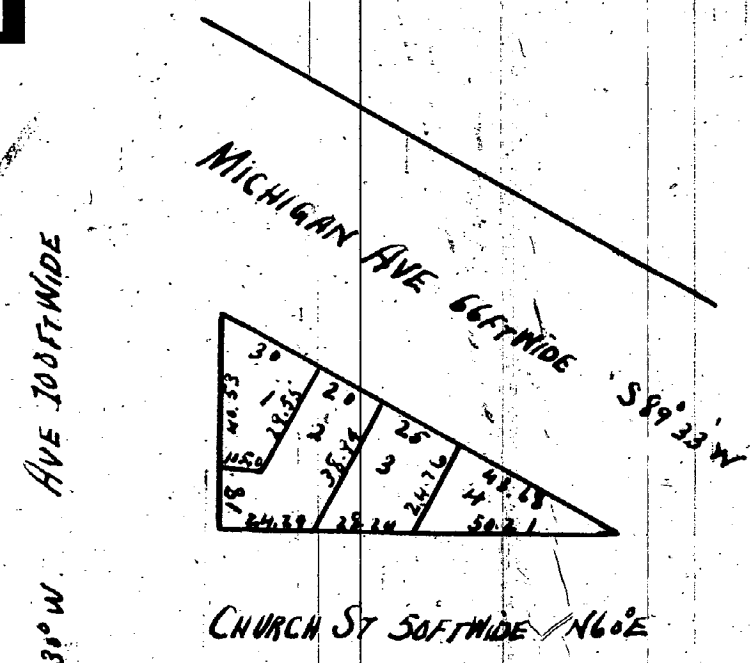

I certify this map to be correct from survey
+ calculation

John F. Munroe Sur.