
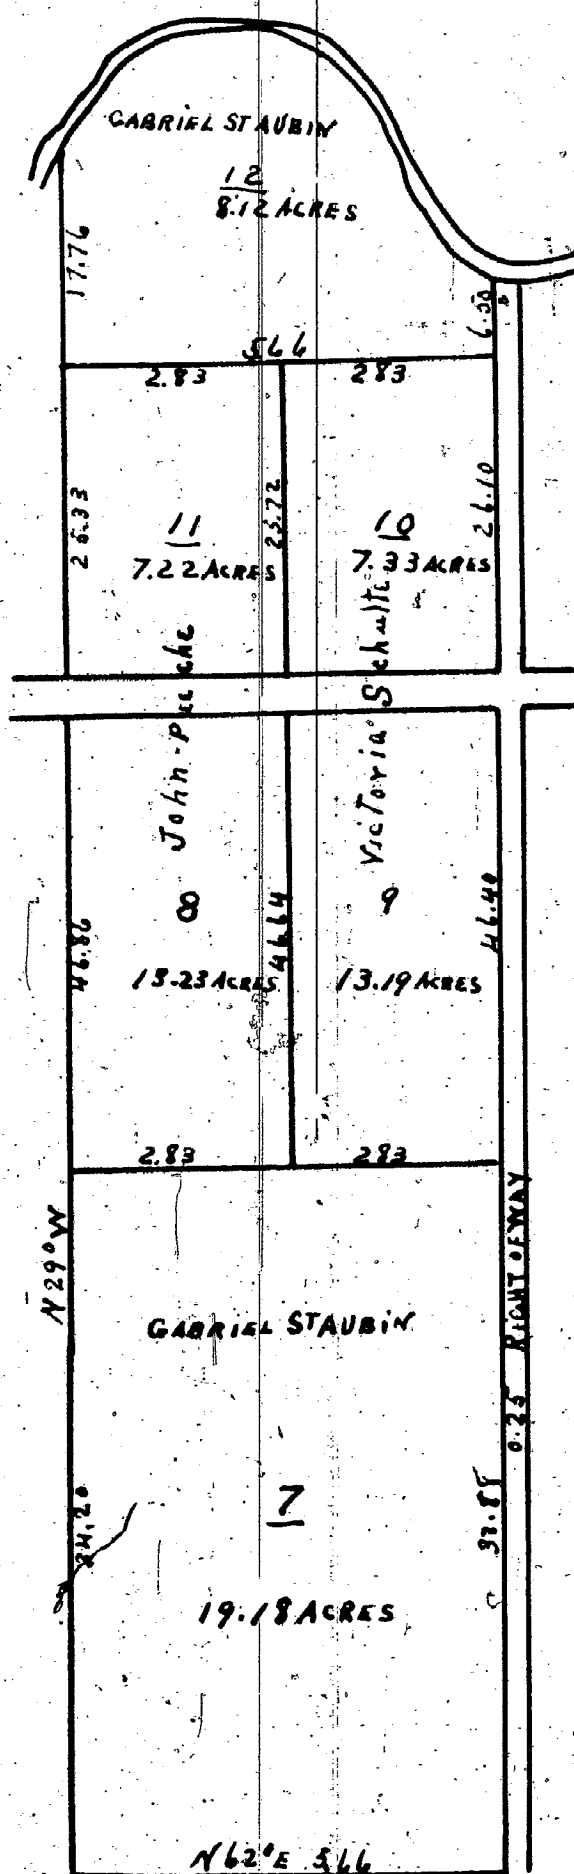


10513

SUBDIVISION

OF THE FRONT PART OF
PRIVATE CLAIM 392
GROSSE POINTE.

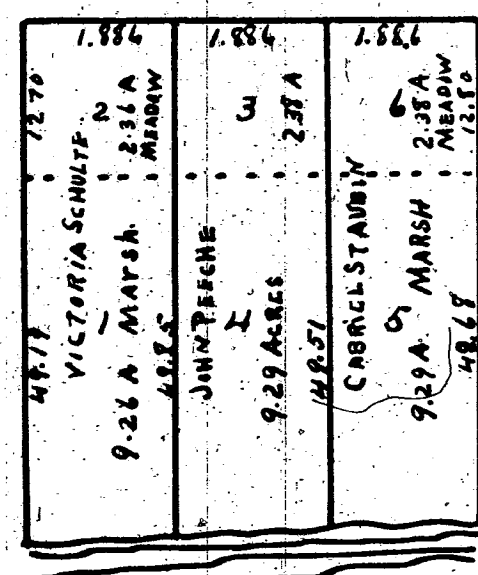

This is to certify that the above plat has been compared with the original plat of record in the office of Register of Deeds of Wayne County and found to be a true copy of the same.

A. H. Willmarth

We accept & acknowledge this plat & survey of private claim three hundred and ninety two (392) situate in Grosse Pointe, Wayne County Michigan and make the same a part of the three deeds executed by & between us this day and referring to the same affecting the same lands and request that the same may be recorded without our hands and seal this 14th day of April A.D. 1866 signed, sealed & delivered in presence of

State of Michigan ss
County of Wayne ss
On this 14th day of April 1866 before me the subscriber a Notary Public in & for said County personally appeared Gabriel St Aubin, Victoria St Aubin & John Beeche & Victoria Schulte and acknowledged the foregoing plat & survey and their acknowledgment thereof to be their free act & deed.

Notary Public
Wayne County Mich

10544

PART OF P.C. 99

RIVER ROUGE TOWNSHIP OF GREENFIELD.

Received for record March 21-1866 at 5 o'clock P.M.

W. E. Warner
Register

State of Michigan ss
County of Wayne ss
On this 21st day of March 1866 personally appeared before me a Justice of the Peace in and for said County Mathias Karmann known to me to be the person who executed the foregoing instrument and acknowledged the same to be his free act and deed and at the same time also personally appeared Nicholas Helen known to me to be a civil engineer and surveyor who made the said plat & survey and the certificate thereon by him signed and acknowledged that he had made the same.

Dated Detroit March 21st 1866

Julius Stoll LS
Justice of the Peace


Mathias Karmann LS

I certify the above survey to be correct
Detroit March 21-1866

Nicholas Helen
County Surveyor
& Civil Engineer

This is to certify that the above plat has been compared with the original plat of record in the office of Register of Deeds of Wayne County and found to be a true copy of the same.

A. H. Willmarth

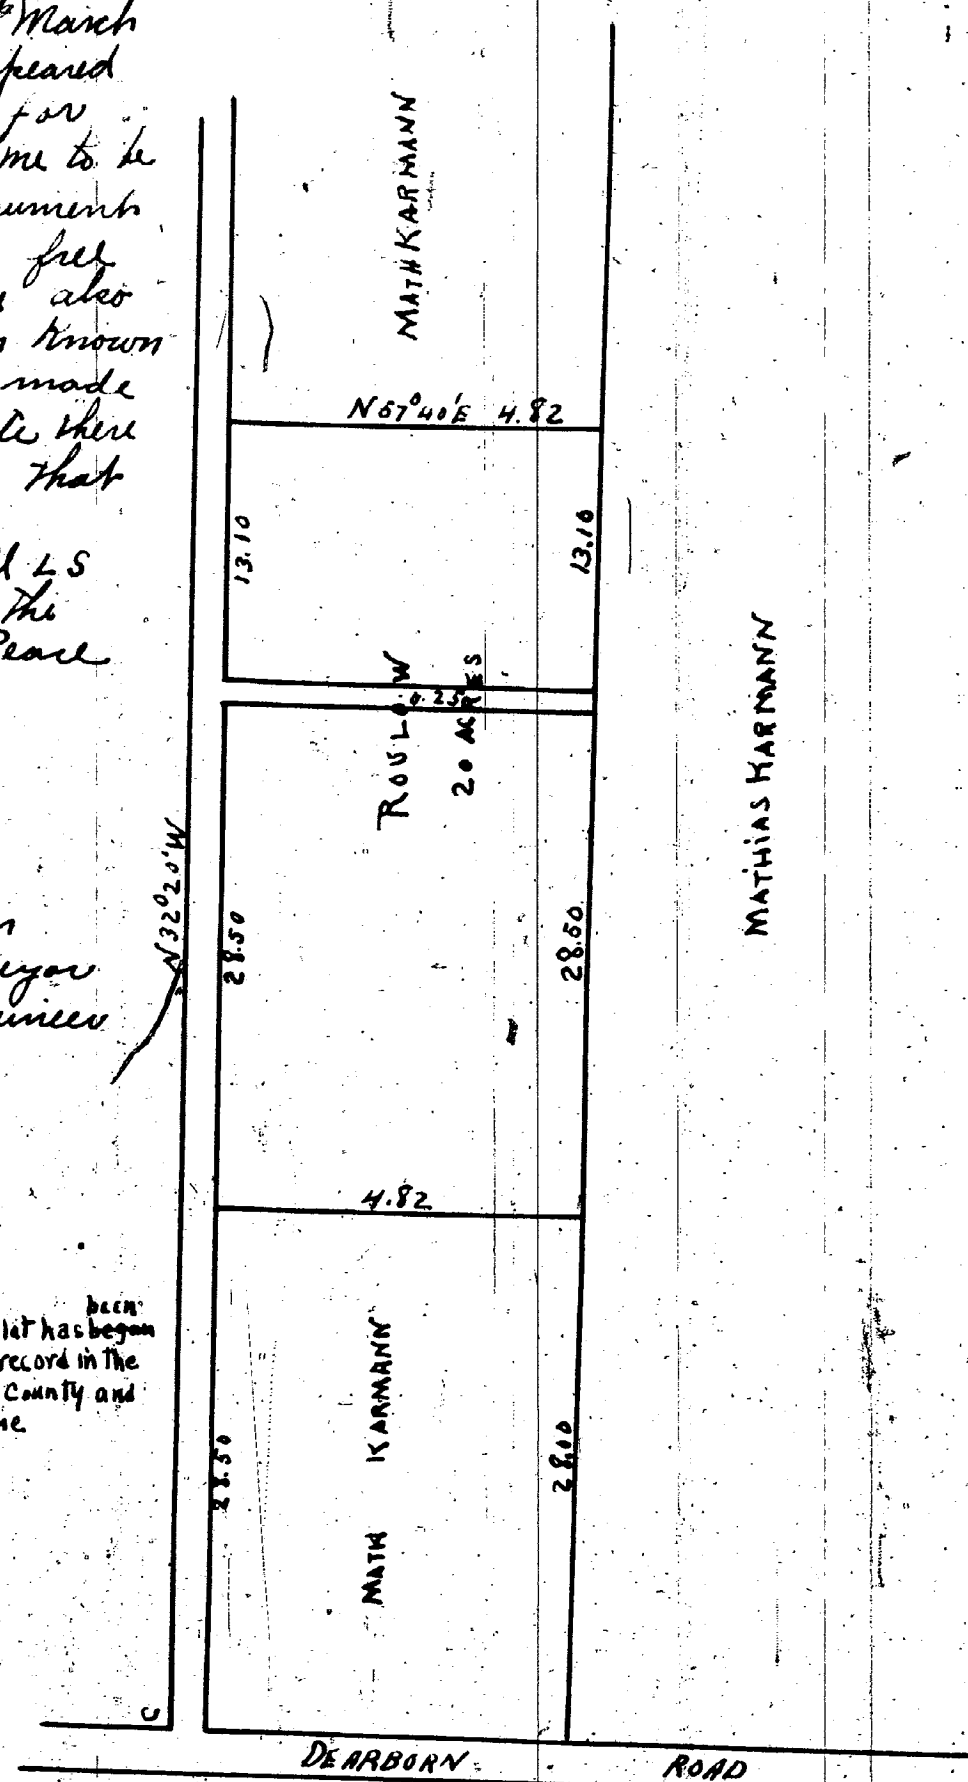

I hereby certify that these plates are correct copies of the plates now on record in the Register of Deeds office being made under the supervision of the Auditor General by tracing the plates on record and affixing thereto carefully compared copies of the dedication and certificate. Dated this 19th day of May 1910

John B. LaFramboise
Clerk and Gen. Rpt.Received for Record May 25th 1866
At 2 3/4 P.M.W. E. Warner
Register

ALBERT CRANE'S SUBDIVISION

OF BLOCK 84, WOODBRIDGE FARM.

DETROIT MICH.

Detroit May 25th 1866
Know all men by these presents that I Albert Crane of Chicago, Illinois do present this plat on record in the Register Office of Wayne County Michigan.

Witness my hand & seal the day and year above written
In presence of

Wm J Green
Arthur Treadway

Albert Crane Seal

State of Michigan ss
County of Wayne ss

Personally appeared before me a Notary Public in and for said County this 25th day of May 1866 Albert Crane known to me to be the person described in and who executed the above instrument for the use & purpose mentioned Witness my hand and notarial seal this 25th day of May 1866

Notarial
SealArthur Treadway
Notary Public
Wayne Co

This is to certify that the above plat has been compared with the original plat of record in the office of Register of Deeds of Wayne County and found to be a true copy of the same.

A. H. Willmarth

I certify this map to be correct from survey & calculation

John F. Munroe Sur.

