

By Councilman Rogell:
RESOLVED, That all of Second
avenue, 100 feet wide, between the
south line of Palmer Avenue and a

line 76 feet north of and parallel to
the north line of Warren Avenue, 70
feet wide, lying west of and adjoin-
ing the westerly line of Lot 20 of
Block 3, except the part taken for
the widening of Warren Avenue, west
of and adjoining the westerly line of
lots 14 to 19, both inclusive of Block
3, west of and adjoining the westerly
line of vacated Putnam Avenue, west
of and adjoining the westerly line of
lots 13 to 19 both inclusive of
Block 4, west of and adjoining the
westerly line of vacated Merrick Ave-
nue, west of and adjoining the west-
erly line of Lots 15 to 23, both in-
clusive of Block 5, west of and ad-
joining the westerly line of the south-
erly 30 feet of Kirby Avenue 60 feet
wide, all of the above as platted in
the Cass Farm Company Limited Subdi-
vision of Blocks 103, 105, 107 and
109 of the Cass Farm, City of De-
troit, Wayne County Michigan as re-
corded in Liber 18, Page 61 of Plats
Wayne County Records, and lying
west of and adjoining the westerly
line of the northerly 30 feet of Kirby
Avenue, 60 feet wide, west of and
adjoining the westerly line of Lots
13 to 19, both inclusive of Blocks 6,
13 to 19, both inclusive of the westerly
line of vacated Perry Avenue, west
of and adjoining the westerly line of
lots 13 to 19, both inclusive of
Block 7, east of and adjoining the
easterly line of the southerly 42 feet
of Lot 7 of Block 19, east of and
adjoining the easterly line of Lots 1
to 6, both inclusive of Block 19, east
of and adjoining the easterly line
of vacated Perry Avenue 60 feet wide,
east of and adjoining the easterly line
of Lots 1 to 7, both inclusive of
Block 20, east of and adjoining the
easterly line of the northerly 30 feet
of Kirby Avenue, 60 feet wide, all
of the above as platted in the
Cass Farm Company Limited Subdi-
vision of Blocks 111, 112, 113,
114, 115, 116, 118 and 119 and part
of Block 117, Cass Farm, City of De-
troit, Wayne County Michigan as re-
corded in Liber 19, Page 35 of Plats
Wayne County Records, and lying
east of and adjoining the easterly
line of the southerly 30 feet of
Kirby Avenue, 60 feet wide, east of
and adjoining the easterly line of
lots 1 to 10 both inclusive, east of
and adjoining the easterly line of
the northerly 30 feet of Merrick Ave-
nue, 60 feet wide, all as platted in
P. W. Swifts Subdivision of Outlot
110, Cass Farm, City of Detroit,
Wayne County Michigan as recorded
in Liber 9, Page 25 of Plats Wayne
County Records, and lying east of
and adjoining the easterly line of
the southerly 30 feet of Merrick Ave-
nue, 60 feet wide, east of and ad-
joining the easterly line of lots 1 to
8, both inclusive, east of and ad-
joining the easterly line of the north-
erly 30 feet of vacated Putnam Ave-

nue, all of Robert M. Grindley's Sub-
division of that portion of Block 108
of the Cass Farm, City of Detroit,
Wayne County Michigan as recorded
in Liber 17, Page 31 of Plats Wayne
County Records and lying east of
and adjoining the easterly line of
the southerly 30 feet of vacated Put-
nam Avenue, east of and adjoining
the easterly line of Lots 100 to 106,
both inclusive, east of and adjoining
the easterly line of Lot 99, except the
part of the westerly line of Lot 99
as platted in W. A. Butler's Subdi-
vision of Outlots 107, 104, and 106 and
that part of Outlot 108 lying south
of the southerly line of Putnam Avenue,
of the Subdivision of the Cass Farm,
City of Detroit, Wayne County, Mich-
igan, as recorded in Liber 11, Page
89 of Plats Wayne County Records.
ALSO, all of Kirby Avenue, 60 feet
wide, between Cass Avenue and Sec-
ond Avenue, the south 30 feet of
said Kirby Avenue as platted in
Block 5 of the Cass Farm Company
Limited Subdivision of Blocks 103,
105, 107, and 109 of the Cass Farm,
City of Detroit, Wayne County, Mich-
igan as recorded in Liber 18, Page
61 of Plats Wayne County Records
lying north of and adjoining the
northerly line of Lots 9 to 15, both
inclusive of Block 5 north of and ad-
joining the northerly line of the
vacated alleys lying between lots 9
and 10 and between Lots 14 and 15,
all of the above mentioned subdivi-
sion; the north 30 feet of said Kirby
Avenue as platted in Block 6 of the
Cass Farm Company Limited Subdi-
vision of Blocks 111, 112, 113, 114,
115, 116, 118 and 119 and part of
Block 117, Cass Farm, City of De-
troit, Wayne County, Michigan, as
recorded in Liber 19, Page 35 of Plats
Wayne County Records lying south
of and adjoining the southerly line
of Lots 19 to 24, both inclusive of
Block 6, south of and adjoining the
southerly line of Lot 1 of Block 6
south of and adjoining the southerly
line of the vacated alleys lying be-
tween Lots 19 and 20, and between
lots 1 and 24, all of the above
mentioned subdivision.
ALSO, All of Perry Avenue, 60 feet
wide between Third Avenue, as now
widened, and Second Avenue, 100 feet
wide, as platted in Cass Farm Com-
pany Limited Subdivision of Blocks
111, 112, 113, 114, 115, 116, 118 and
119 and part of Block 117, Cass
Farm, City of Detroit, Wayne County
Michigan as recorded in Liber 19, Page
35 of Plats Wayne County Records
lying north of and adjoining the
northerly line of Lots 7 to 15, both
inclusive of Block 20 north of and
adjoining the northerly line of the
vacated alley lying between Lots 7
and 8 of Block 20, north of and ad-
joining the northerly line of Lot

16 of Block 20, except the part taken
for the widening of Third Avenue,
south of and adjoining the southerly
line of Lot 18, Block 19, except
the part taken for the widening of
Third Avenue, south of and adjoin-
ing the southerly line of Lots 19 to
25, both inclusive of Block 19, south
of and adjoining the southerly line
of Lot 1, of Block 19 and lying south
of and adjoining the southerly line
of the vacated alley lying between
Lots 1 and 25 of Block 19, all of
the above mentioned subdivision.
ALSO, All of Kirby Avenue, 60 feet
wide, between Third Avenue, as now
widened, and Second Avenue 100 feet
wide, the northerly 30 feet of said
Kirby Avenue as platted in the Cass
Farm Company Limited Subdivision
of Blocks 103, 105, 107, and 109 of
the Cass Farm, City of Detroit, Wayne
County, Michigan as recorded in Liber
18, Page 61 of Plats Wayne County
Records lying south of and adjoining
the southerly line of Lot 17 of Block
20 except the part taken for the widen-
ing of Third Avenue, south of and ad-
joining the southerly line of Lots 18
to 25 both inclusive of Block 20, south
of and adjoining the southerly line of
Lot 1 of Block 20 and lying south of
and adjoining the southerly line of the
vacated alley lying between Lots 1 and
25 of Block 20, all of the above men-
tioned subdivision; the southerly 30
feet of said Kirby Avenue as platted
in P. W. Swifts Subdivision of Outlot
110, Cass Farm, City of Detroit, Wayne
County, Michigan as recorded in Liber
9, Page 25 of Plats Wayne County
Records lying north of and adjoining
the northerly line of Lot 1, north
of and adjoining the northerly line
of Lots 28 to 35, both inclusive ex-
cept the portion of Lot 28 taken for
the widening of Third Avenue, north
of and adjoining the vacated alleys
lying between Lots 1 and 35 and between
Lots 28 and 29, all of the above men-
tioned subdivision.
ALSO, All of Merrick Avenue, 70
feet wide, between Third Avenue, as
now widened and Second Avenue,
100 feet wide, the northerly 35 feet
of said Merrick Avenue as platted in
P. W. Swifts Subdivision of Outlot
110, Cass Farm, City of Detroit,
Wayne County, Michigan as recorded
in Liber 9, Page 25 of Plats Wayne
County Records lying south of and
adjoining the southerly line of Lot
10 to 18 both inclusive except the
part of Lot 18 taken for the widening
of Third Avenue, and lying south of
and adjoining the southerly line of
the vacated alleys lying between Lots
10 and 11 and between Lots 17 and
18, all of the above mentioned subdi-
vision; the southerly 35 feet of
said Merrick Avenue as platted in
Grindley's Subdivision of that portion
of Block 108 Cass Farm, City of De-
troit, Wayne County, Michigan as re-
corded in Liber 17, Page 31 of

Plats Wayne County Records lying
north of and adjoining the northerly
line of the easterly 25 feet of Lot
22, north of and adjoining the north-
erly line of Lots 23 to 32, both in-
clusive, north of and adjoining the
northerly line of Lot 1 and lying
north of and adjoining the northerly
line of the public alley, 16.9 feet wide,
lying between Lots 1 and 32, all of
the above mentioned subdivision.
ALSO, All of Merrick Avenue, 70
feet wide between Third Avenue, as
now widened, and Fourth Avenue, 50
feet wide, the northerly 35 feet of
said Merrick Avenue as platted in
the Subdivision of part of Block 31,
Cass Farm, City of Detroit, Wayne
County, Michigan as recorded in Liber
9, Page 83 of Plats Wayne County
Records, lying south of and adjoining
the southerly line of Lots 1 and 9,
except the portion of Lot 9 taken
for the widening of Third Avenue
and lying south of and adjoining
the southerly line of the vacated
alley lying between Lots 1 and 9,
all of the above mentioned subdivi-
sion; the southerly 35 feet of said
Merrick Avenue as platted in Fletch-
ers Subdivision of Blocks 26, 27 and
30, Cass Farm, City of Detroit,
Wayne County, Michigan as recorded
in Liber 1, Page 278 of Plats Wayne
County Records lying north of and
adjoining the northerly line of Lots
1 and 2, except the portion of Lot 2
taken for the widening of Third
Avenue, and lying north of and ad-
joining the northerly line of the
public alley 16.9 feet wide, lying be-
tween Lots 1 and 2, all of the above
mentioned subdivision.
ALSO, All that part of the north-
south public alley, 16.9 feet wide,
south of Putnam Avenue between
Third Avenue and Fourth Avenue
as platted in Fletchers Subdivision
of Blocks 26, 27 and 30 of Cass
Farm, City of Detroit, Wayne County,
Michigan as recorded in Liber 1, Page
278 of Plats Wayne County Records
adjoining Lots 25 through 44, except
the portion of Lots 43 and 44, taken
for the widening of Warren Avenue,
all of the above mentioned subdivi-
sion.
ALSO, All of the north-south public
alley 16.9 feet wide in the block
bounded by Fourth Ave., Merrick Ave.,
Third Avenue and Putnam Avenue as
platted in Fletchers Subdivision of
Blocks 26, 27 and 30 of Cass Farm
City of Detroit, Wayne County, Mich-
igan as recorded in Liber 1, Page 278
of Plats Wayne County Records, ly-
ing east of and adjoining Lots 1
through 23, of the above mentioned
subdivision.
Be and the same are hereby vacated
as public streets and alleys and are
hereby converted into public ease-
ments of the full width of the streets
and alleys, which easements shall be
subject to the following covenants

and agreements, uses, reservations,
and regulations which shall be ob-
served by the owners of the lots
abutting on said streets and alleys
and by their grantees and assigns,
and their heirs, executors, adminis-
trators, and assigns forever, to-wit:
FIRST, said owners hereby grant to
and for the use of the public an ease-
ment or right-of-way over said vacat-
ed public streets and alleys herein-
above described for the purpose of
installing, maintaining, repairing, re-
moving or replacing any sewer, con-
duit, telephone, telegraph, electric
light or other poles or things usually
placed or installed in a public street
and alley in the City of Detroit, with
the right to ingress and egress at any
time to and over said easement for
the purposes above set forth.
SECOND, said owners for their heirs
and assigns further agree that no
building or structures of any nature
whatsoever (except necessary line
fences) shall be built upon said ease-
ments.
THIRD, that if at any time in the
future the owners of any lots abutting
on said vacated streets and alleys
shall request the removal and/or re-
location of any existing poles, or other
utilities are located shall pay all costs
incident to such removal and/or re-
location, unless such charges are
waived by the utility owners; and
further
RESOLVED, That at any time in
the future the removal of the paved
street and alley returns at the en-
trances to the vacated streets and
alleys becomes necessary, the entire
cost of such removal and the con-
struction of new curbs and walks
shall be borne by Wayne State Uni-
versity, their heirs, executors, admin-
istrators or assigns; and further
RESOLVED, That the existing street
lighting facilities of the Public Light-
ing Commission shall remain in place
on the streets and alleys to be vacated
provided that Wayne State University
pays the Public Lighting Commission
the costs of operating and maintaining
these facilities for Wayne State Uni-
versity; and further
Resolved, That the costs incurred
by the Public Lighting Commission
in operating and maintaining these
facilities shall be paid annually and
shall be retroactive to January 1, 1966;
and further
RESOLVED, That the Detroit Fire
Department shall have free and easy
access to the existing fire hydrants
located in the streets converted into
easements at all times; and further
RESOLVED, That no buildings
fences or structures of any nature
shall be built or placed near the
existing fire hydrants so as to obstruct
access to said hydrants; and further
RESOLVED, That in the event
maintenance or repairs are required
on the fire hydrants located on said
streets converted to easements, all
costs for such maintenance or repairs
shall be paid by Wayne State Uni-
versity, their heirs, executors, admin-
istrators or assigns.
Adopted as follows:
Yeas - Councilmen Beck, Brickley,
Connor, Hood, Miriani, Ravitz, Rogell,
Van Antwerp and President Carey - 9.
Nays - None.

STATE OF MICHIGAN)
CITY OF DETROIT) ss.

I, THOMAS D. LEADBETTER, CITY CLERK of the City of Detroit, do
hereby certify that the annexed paper is a True Copy of a Resolution

adopted by the Common Council on 5-10-66

and approved by the Mayor on 5-16-66

as appears from the Journal of said Common Council, on file in my office.

IN WITNESS WHEREOF, I have hereunto
set my hand and affixed the Corporate
Seal of said City, at Detroit, on

5-20-66

Thomas D. Leadbetter
City Clerk

SHORT FORM—TRUE COPY CERTIFICATE

STATE OF MICHIGAN)
CITY OF DETROIT) ss.

I, THOMAS D. LEADBETTER, CITY CLERK of the City of Detroit, do
hereby certify that the annexed paper is a True Copy of a Resolution

adopted by the Common Council on 5-10-66

and approved by the Mayor on 5-16-66

as appears from the Journal of said Common Council, on file in my office.


IN WITNESS WHEREOF, I have hereunto
set my hand and affixed the Corporate
Seal of said City, at Detroit, on

5-20-66

Thomas D. Leadbetter
City Clerk

V
B
C
D
E
F
G



1 2 3 4 5 6

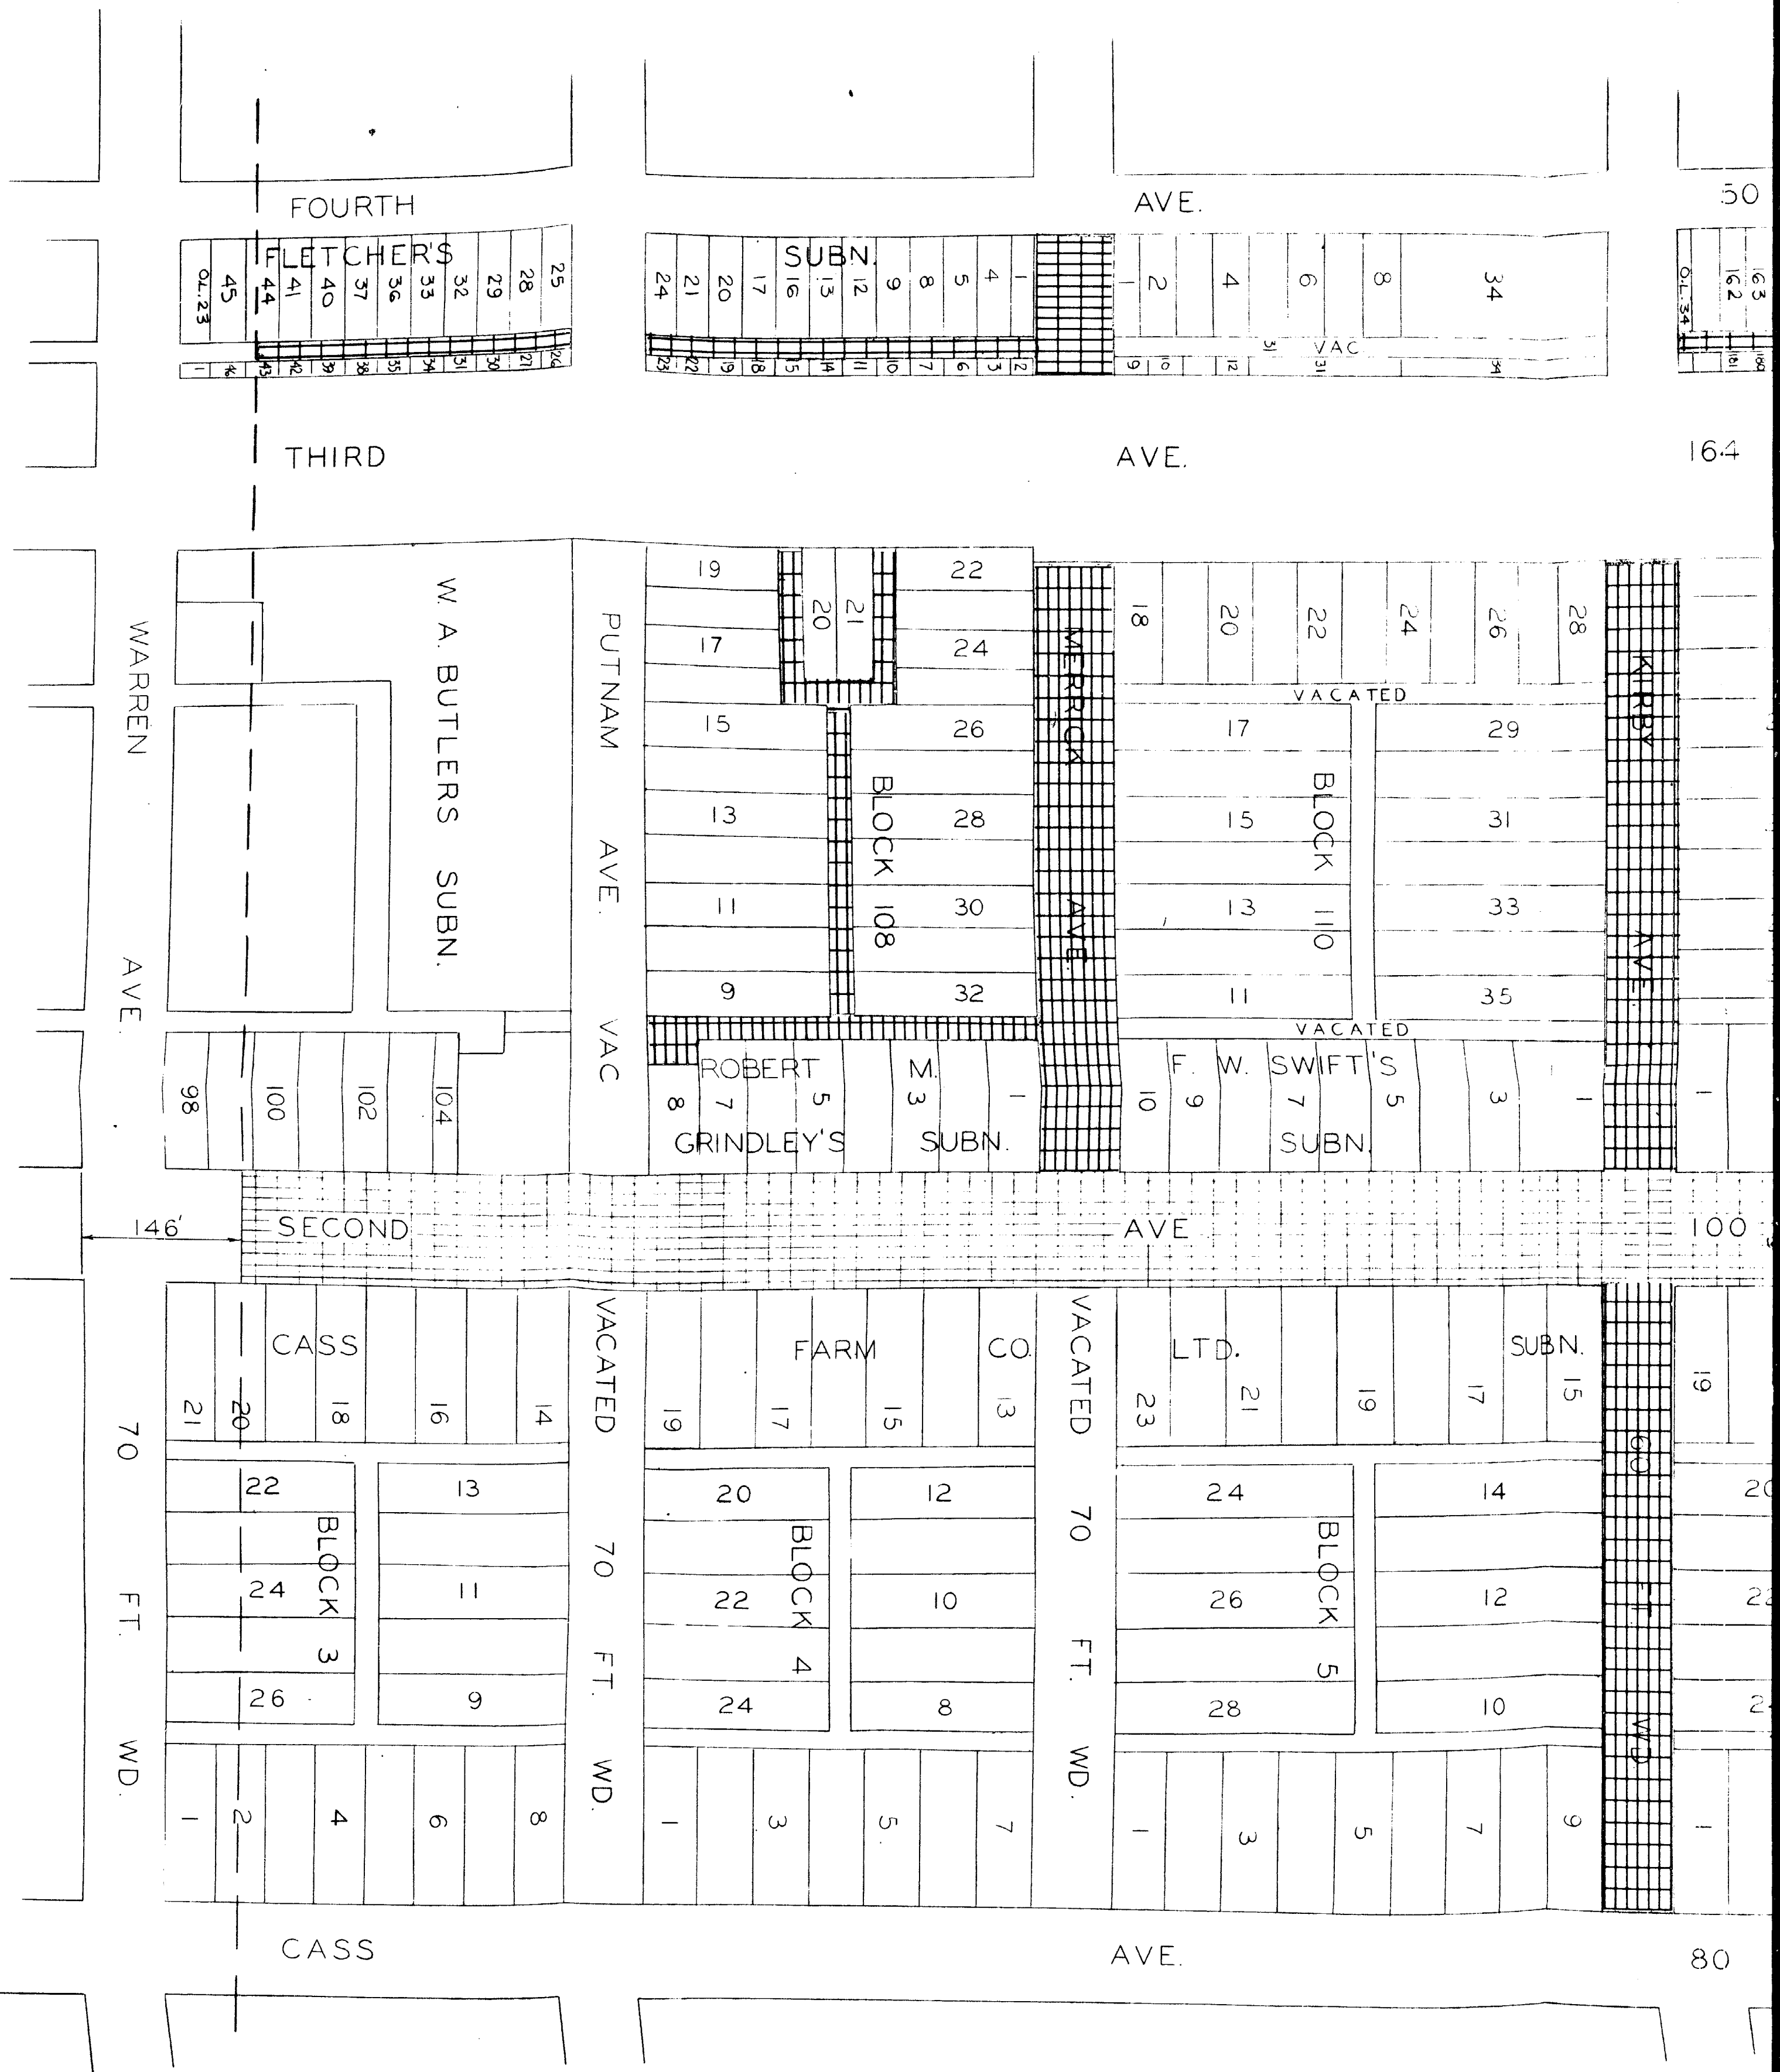

REVISIONS LOCATED BY COORDINATES ON SHEET 1 2 3 4 5 6		REFERENCE DRAWINGS 1		DESIGNED BY D.J. PLUNGIS	APPROVED: ENGINEER OF STREETS	CITY OF DETROIT DEPARTMENT OF PUBLIC WORKS CITY ENGINEERS OFFICE
				DRAWN BY	ASSISTANT CITY ENGINEER	
				TRACED BY	CITY ENGINEER	
				CHECKED BY		
COOR'D DESCRIPTION		DRN CK'D AP'D DATE				

50 FT. WD.

164 FT. WD.

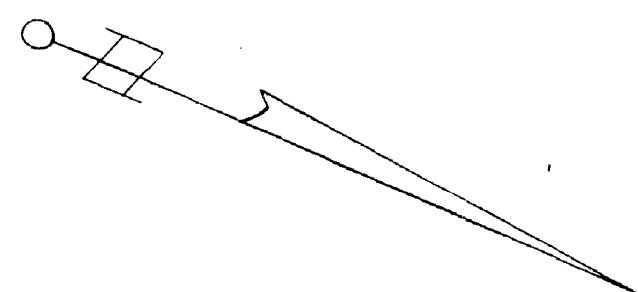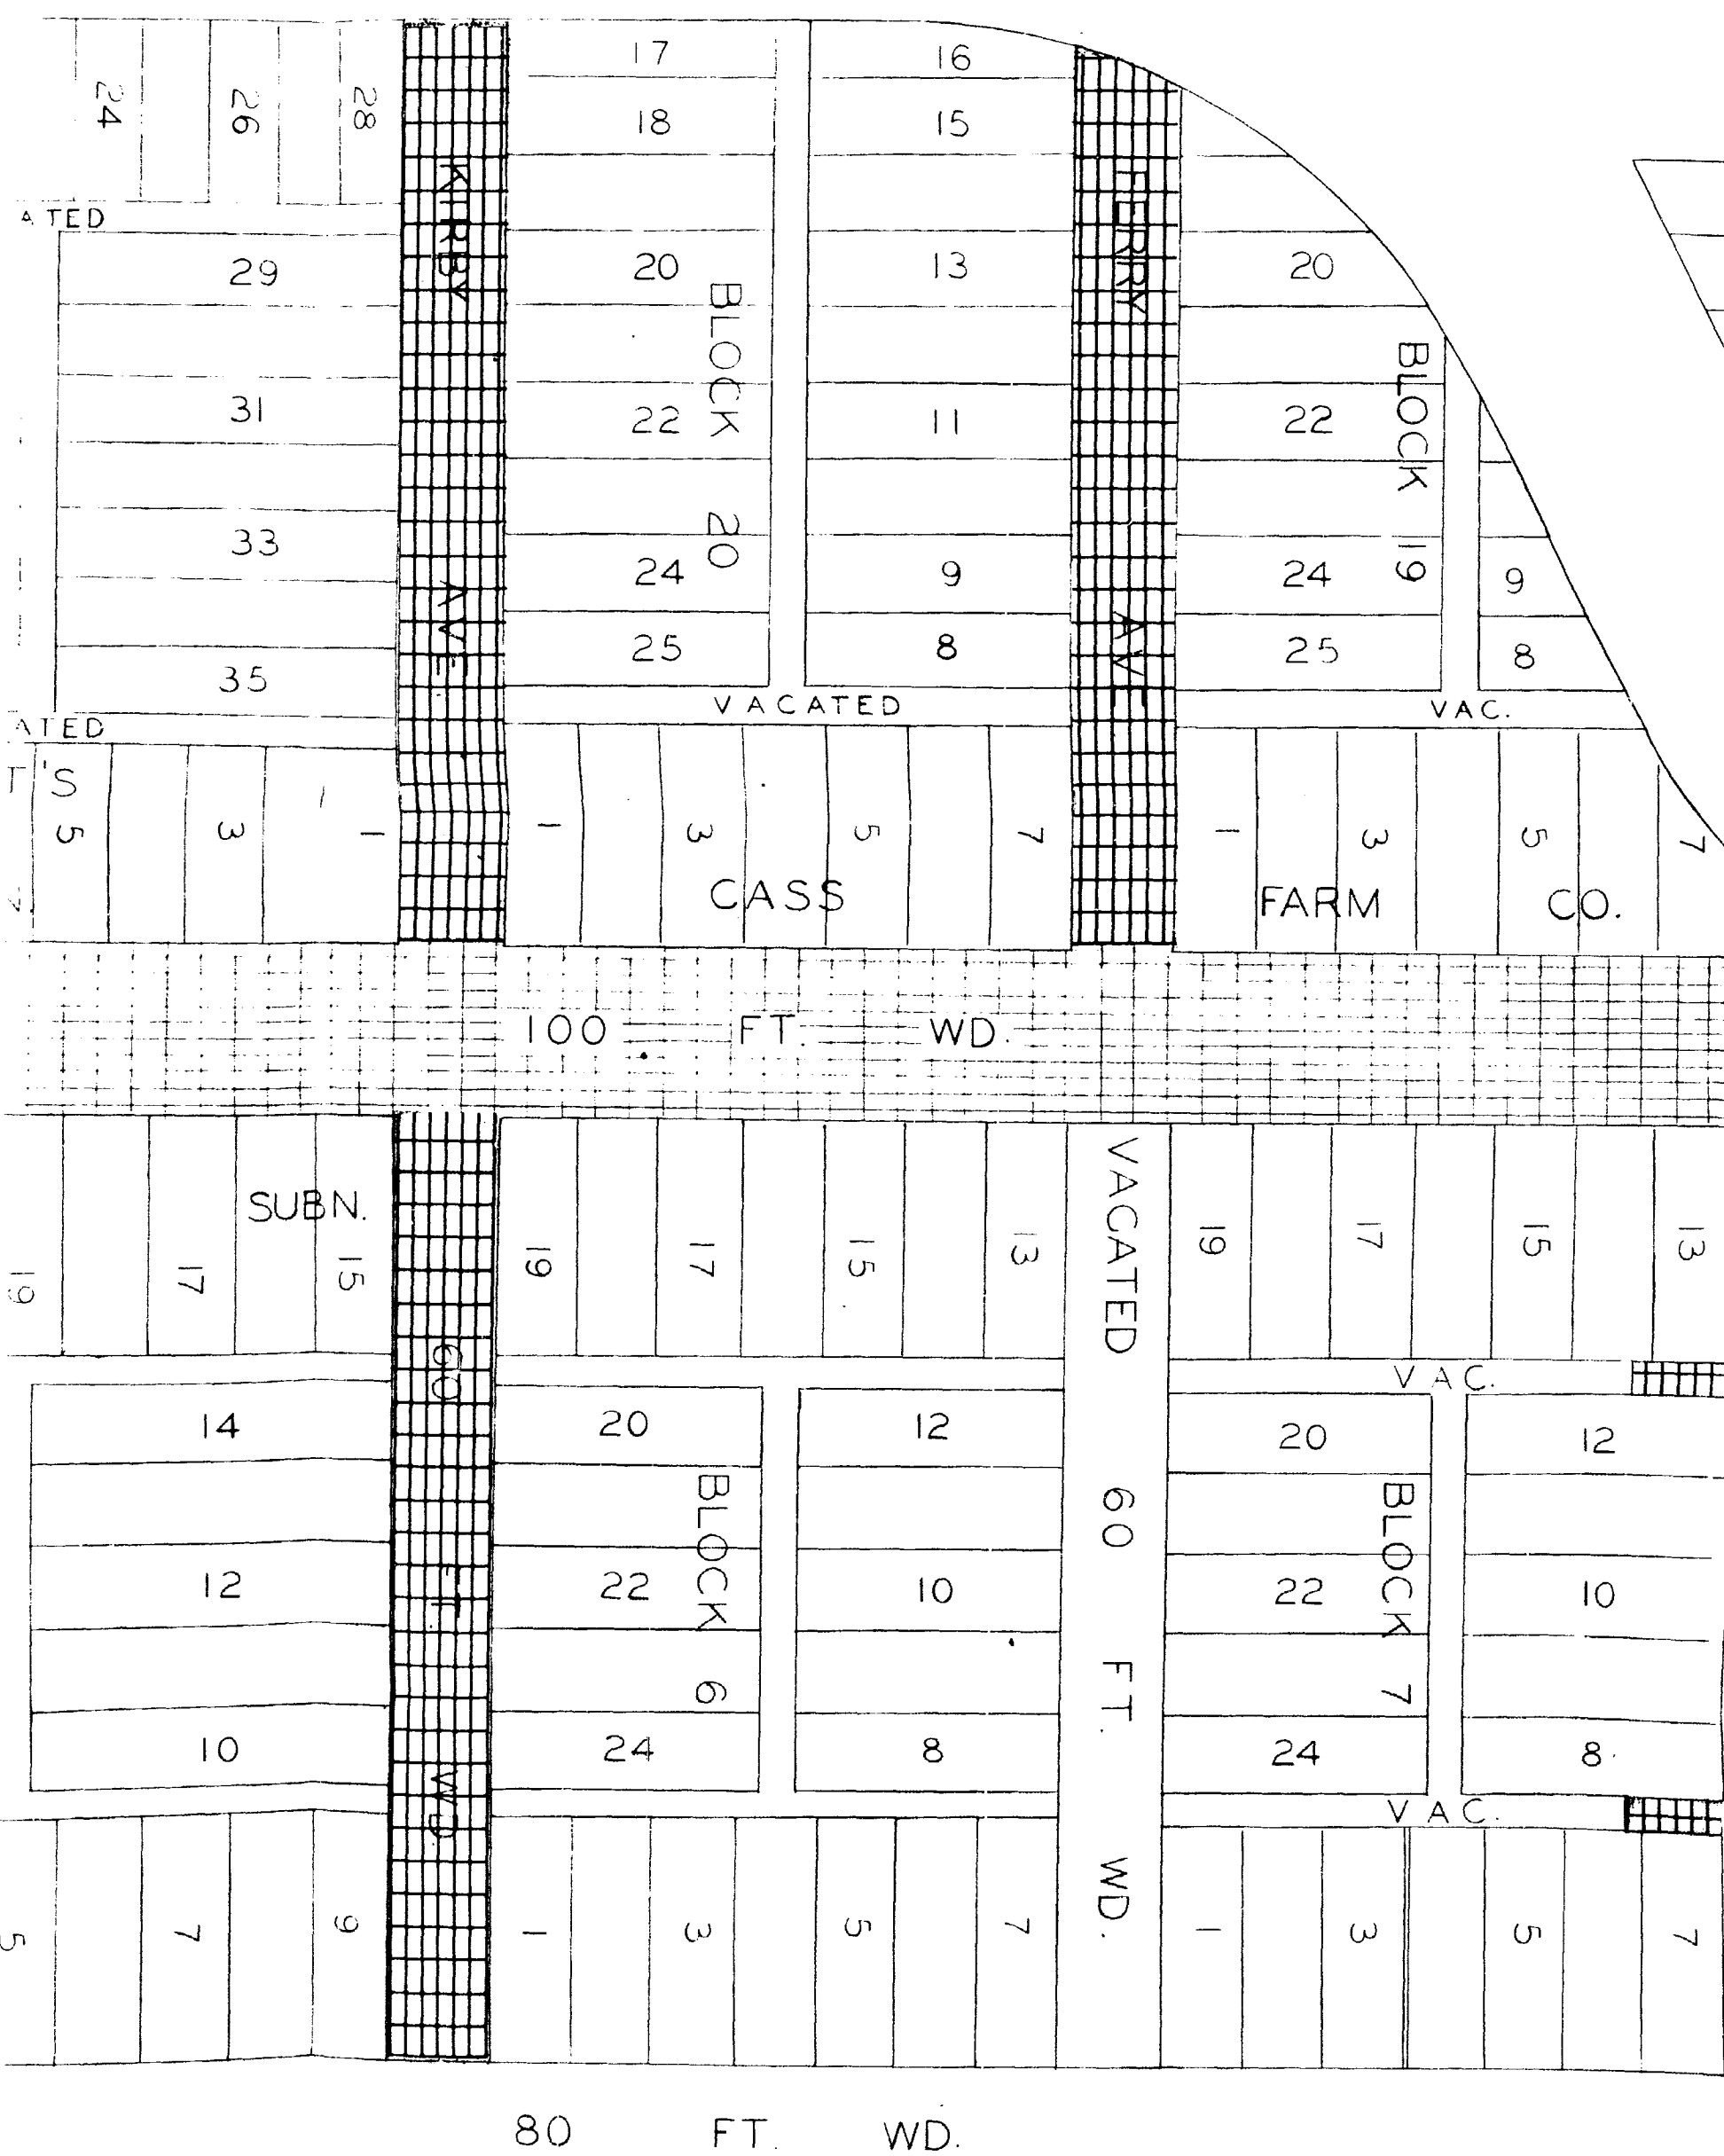

CONVERSION TO
EASEMENT

PETITION NO. 8550

PETITIONER : WAYNE STATE
UNIVERSITY

CITY OF DETROIT
DEPARTMENT OF PUBLIC WORKS
CITY ENGINEERS OFFICE

CONVERSION OF STREETS AND ALLEYS WITHIN THE
WAYNE STATE CAMPUS INTO EASEMENTS FOR PUBLIC
EASEMENTS.

SHEET ____ OF ____ SHEETS

No.

DRWG No. X-2324

DATE 11-10-64