


CHARLES F. CAMPAUS.
SUBDIVISION OF THE WEST 1/2 OF
P.C. No 78.
NORTH OF CHICAGO ROAD

10548

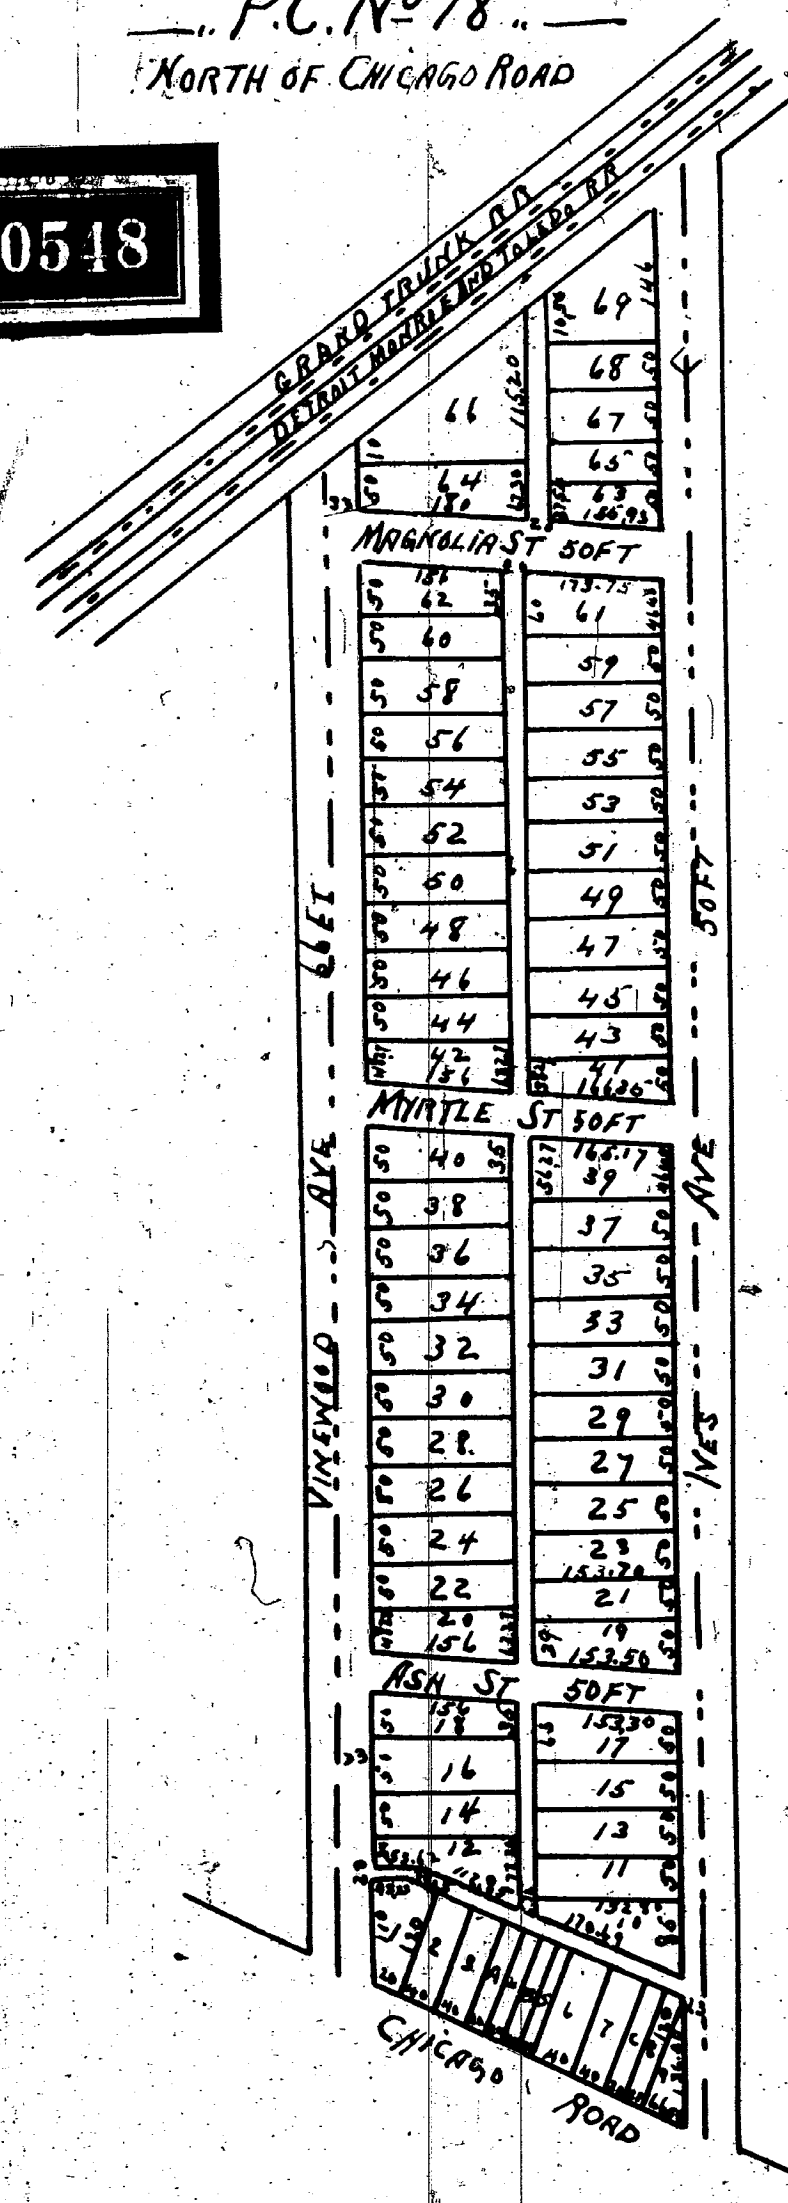

The above is correct from survey Detrich March 8th 1871
John F. Munro Sur
Received for record October 21st 1871 at 11:14 O'clock A.M.
Along Eaton Register
Know all men by these presents that we Charles F. Campau and Mary L. Campau
his wife do hereby dedicate to the public the use of the streets and alleys
as laid out in the within plat of the subdivision of the west 1/2 of
Private Claim No 78 north of Chicago road Springwell reserving to our-
selves and heirs or assigns the reversion of the same whenever they shall
be discontinued by law. Witness our hands and seals at Detrich this 13th
day of October A.D. 1871
In presence of Henry Campau }
John B. Campau }

Chas F. Campau
Mary L. Campau

State of Michigan }
County of Wayne } On this 13th day of October A.D. 1871 before me a Notary
Public in and for said County personally appeared Chas F. Campau and Mary L.
his wife known to me to be the person who executed the foregoing instrument
and acknowledged the same to be their free act and deed and the said Mary L.
on a private examination separate and apart from her said husband ack-
nowledged that she executed the same freely and without fear or compulsion
from any one

Henry Campau
Notary Public Wayne Co Mich

State of Michigan }
County of Wayne } On this 13th day of October A.D. 1871 before me a Notary
Public in and for said County personally appeared John F. Munro Surveyor
known to me to be the person who certified the above plat and acknowledged
the same to be his free act and deed

Henry Campau
Notary Public Wayne Co Mich

This is to certify that the above plat has been
compared with the original plat of record in the
office of Register of Deeds of Wayne County and
found to be a true copy of the same.
A. H. Willmarth
Surveyor.

I hereby certify these plats are correct copies of the plat
now on record in the Register of Deeds office being made under
the supervision of the Auditor General by tracing the plat
on record and affixing thereto a carefully compared copy of the
dedication and certificate.
Dated this 22nd day of July 1910
John B. La Fargue
Clark and Son Depts

SUBDIVISION OF
OUT LOT 42.
ST AUBIN FARM.

10549

The above is correct from survey Detrich Sept 30th 1871
John F. Munro Sur
In accordance with the Subdivision adjoining
Eugene Robinson City Surveyor
appeared Oct 2nd 1871
Theo J. Campau } Commence on Plan
J. N. Ford } of City of Detrich
Emory Wendell }

Recd for record Oct 21st 1871 at 10 o'clock P.M.
Along Eaton Register
Know all men by these presents that I Phillie Beaubien of
Detrich Michigan have made the annexed plat of subdivision
of Out Lot 42 St Aubin Farm in the City of Detrich for the purpose
of having the same recorded according to law. Witness my hand and
seal this second October A.D. 1871
In presence of J. B. Weir }
A. Mayrose }

State of Michigan }
County of Wayne } On this second day of October 1871 personally
in said County Phillie Beaubien known to me to be the
person who executed the above instrument and acknowledged the
same to be his free act and deed

James D. Weir
Notary Public
Wayne Co Mich

This is to certify that the above plat has been
compared with the original plat of record in the
office of Register of Deeds of Wayne County and
found to be a true copy of the same.
A. H. Willmarth
Surveyor

