
10550

BRUSH SUBDIVISION
OF PART OF
PARK LOTS 17, 18, 19, 20 & 21

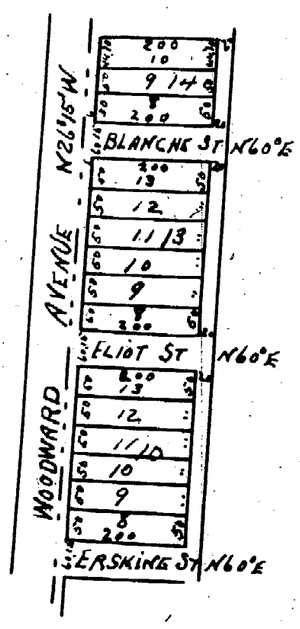

Reid for Record March 8th 1871 at 10 3/4 O'clock a.m.
Alonzo Eaton Register

State of Michigan Wayne County - ss

I Edmund A. Brush of Detroit hereby acknowledge that I have caused the above & within plat of Subdivision of Part of Park Lots Seventeen eighteen nineteen twenty + twenty one in the City of Detroit to be made by Eugene Robinson City Surveyor of Detroit

Witness my hand E. A. Brush.

Taken and acknowledged before me this twenty third day of February A.D. 1871.

W. G. Thompson
Notary Public
Wayne County Michigan


Approved Feby 23d 1871
Geo A Frost
J.V. Ford
M. F Dickinson } Commrs

I hereby certify the above Plat to be correct
Eugene Robinson City Surveyor

This is to certify that the above plat has been compared with the original plat of record in the office of Register of Deeds of Wayne County and found to be a true copy of the same.
A.N. Willmarth
Surveyor

SUBDIVISION OF
BLOCKS No 12 AND 122
CITY OF WYANDOTTE

city council
Nov 13, 1961
799-61

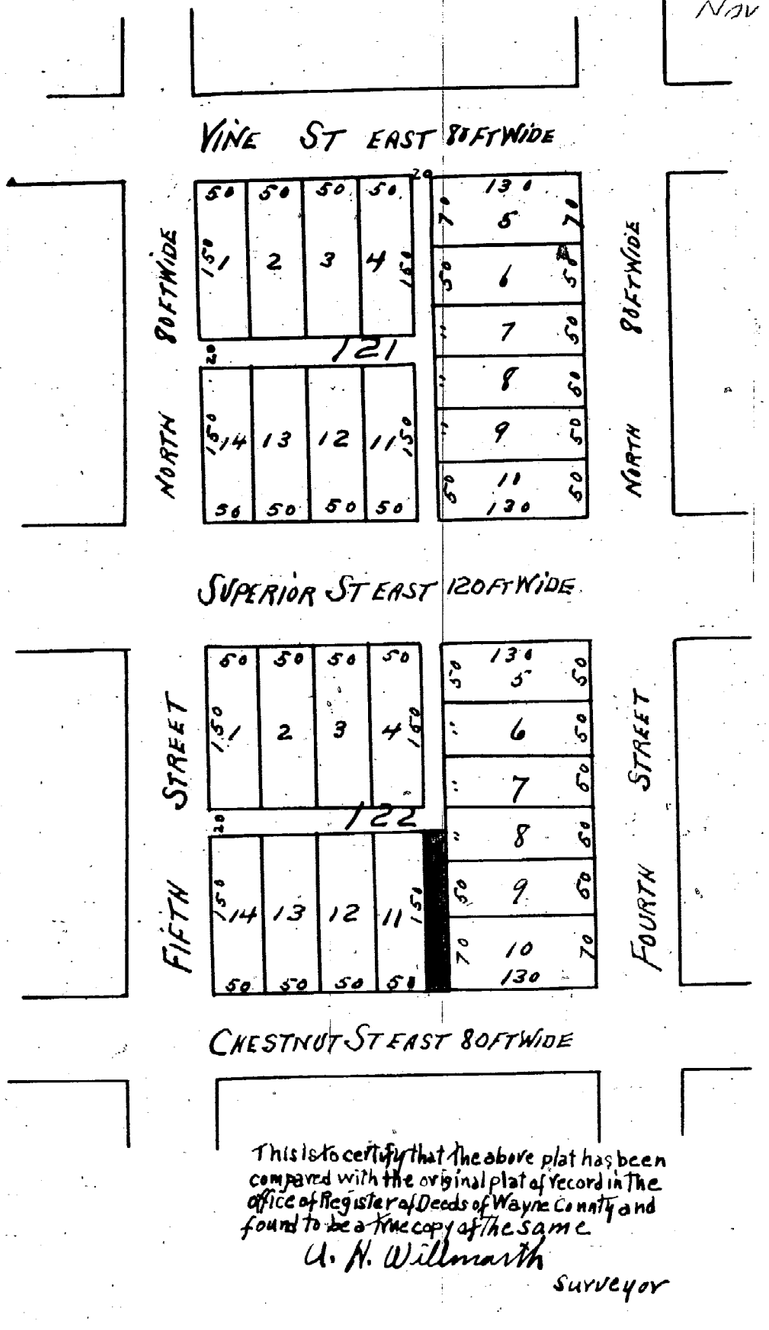

This is to certify that the above plat has been compared with the original plat of record in the office of Register of Deeds of Wayne County and found to be a true copy of the same.
A. N. Willmarth
Surveyor

10551

BRUSH SUBDIVISION
OF PART OF
PARK LOTS 17, 18, 19, 20 & 21

Reid for Record March 8th 1871 at 10 3/4 O'clock A.M.
Alonzo Eaton Register

State of Michigan Wayne County - ss

I Edmund A. Brush of Detroit hereby acknowledge that I have caused the above & within plat of Subdivision of Part of Park Lots Seventeen eighteen nineteen twenty + twenty one in the City of Detroit to be made by Eugene Robinson City Surveyor of Detroit

Witness my hand E. A. Brush.

Taken and acknowledged before me this twenty third day of February A.D. 1871.

W. G. Thompson
Notary Public
Wayne County Michigan


Approved Feby 23d 1871
Geo A Frost
J.V. Ford
M. F Dickinson } Commrs

I hereby certify the above Plat to be correct
Eugene Robinson City Surveyor

This is to certify that the above plat has been compared with the original plat of record in the office of Register of Deeds of Wayne County and found to be a true copy of the same.
A. N. Willmarth
Surveyor

10552

BRUSH SUBDIVISION
OF PART OF
PARK LOTS 12 & 13 AND PART
OF BRUSH FARM ADJOINING

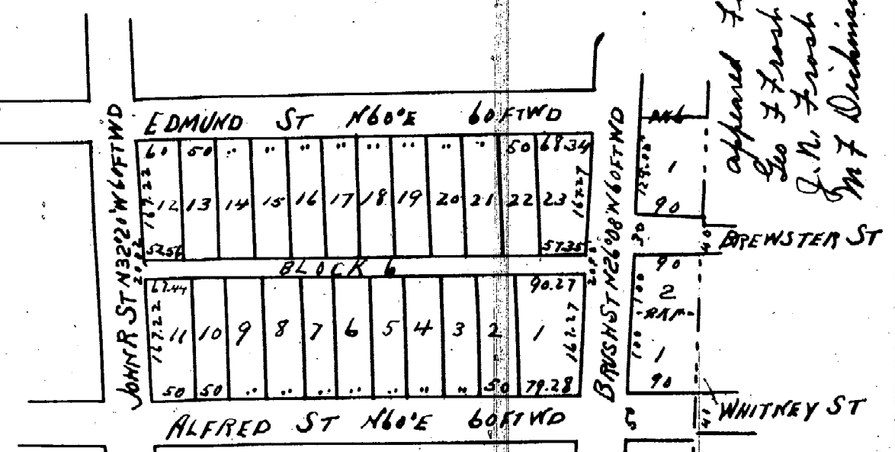

Reid for Record March 8th 1871 at 10 3/4 O clock A.M.
Alonzo Eaton Register

State of Michigan } ss
Wayne County

I Edmund A Brush of Detroit hereby acknowledge that I have caused the above & within Plat of Subdivision of Part of Park Lots Twelve + Thirteen + part of Brush farm adjoining in the City of Detroit to be made by Eugene Robinson City surveyor of Detroit

Witness my hand E. A. Brush.

Taken and acknowledged before me this twenty third day of February A.D. 1871

W. G. Thompson Notary Public
Wayne County Michigan.

I hereby certify the above Plat to be correct
Eugene Robinson
City Surveyor

This is to certify that the above plat has been compared with the original plat of record in the office of Register of Deeds of Wayne County and found to be a True copy of the same
A. N. Willmarth
Surveyor

Reid for Record March 23rd 1871 at 11 3/4 O'clock A.M.
Alonzo Eaton Register

WE E. B. Ward President and W. N Zabriskie Sec for and in behalf of the Eureka Iron Company do hereby adopt this plat as a true and correct plan of so much of the City of Wyandotte

Witness our hands and seals this 23rd day of March 1871

Witness
W.N. Bronson
A. J. Tolger } E B Ward. President.
W. N Zabriskie. Sec.

State of Michigan } ss
County of Wayne } On this 23rd day of March 1871 before me a Notary Public for said County personally came the above named E. B. Ward and W. N. Zabriskie known to me to be the persons who executed the above and acknowledged the same to be executed by them freely

W. N. Bronson Notary Public
Wayne Co Mich.

I certify the above to be correct from actual survey
Detroit March 22. 1871. John F Munro Surv.

State of Michigan } ss
County of Wayne } On this 22nd day of March 1871 before me a Justice of the Peace for said County personally came John F Munro known to me to be the person who certified to this Plat and acknowledged the same to be executed by him freely

Leander Ferguson
Justice of the Peace

I hereby certify that these plats are correct copies of the plats now on record in the office of the Register of Deeds being made under the supervision of the Auditor General by tracing the plats on record and affixing thereto carefully compared Copies of the ~~dedications and~~ certificates
Dated this 12 th day of July 1910

John B La Fountain
Clerk And Gen Dept.