

10553

SUBDIVISION OF
OUT LOTS 22 & 23
PRIVATE CLAIM 30

Received for Record May 19th 1871. at 10³/₄ O'Clock A.M.

Along Eaton Register

I hereby certify the above to be correct

Eugene Robinson City Surveyor (Stamp 5)

Know all men by these presents that we Julian Williams and his wife M. Elizabeth Williams and John C. Williams and his wife Charlotte Williams all of the County of Wayne and State of Michigan do hereby present for record the above plat being a subdivision of lots numbered twenty two (22) and twenty three (23) of the Williams Subdivision of the Springwells Farm Private Claim number thirty (30) in the Township of Springwells, Wayne County, Michigan and do dedicate to the perpetual use of the public that certain streets laid out thereon designated as John C. Street reserving to ourselves our heirs and assigns the reversion thereof whenever the same shall be discontinued by law Detroit May 18th A.D. 1871

Signed sealed & delivered in presence of

Ed. Kane


Henry Pledge Jr.

Care of Robinson

Julian Williams
 M. Elizabeth Williams
 John C. Williams
 Charlotte Williams

State of Michigan } ss on this eighteenth day of May in the year one thousand and eight hundred and County of Wayne } twenty one before me the subscriber a Notary Public in and for said county personally appeared Julian Williams and his wife M. Elizabeth Williams, and John C. Williams and his wife Charlotte Williams known to me to be the same persons described in and who executed the within instruments for the use and purposes therein mentioned and severally acknowledged the same to be their free act and deed and the said M. Elizabeth Williams and Charlotte Williams on a private examination by me separately and apart from their said husbands acknowledged that they executed the same freely and without any fear of a compulsion from anyone

Ed. Kane Notary Public
 Wayne Co Mich

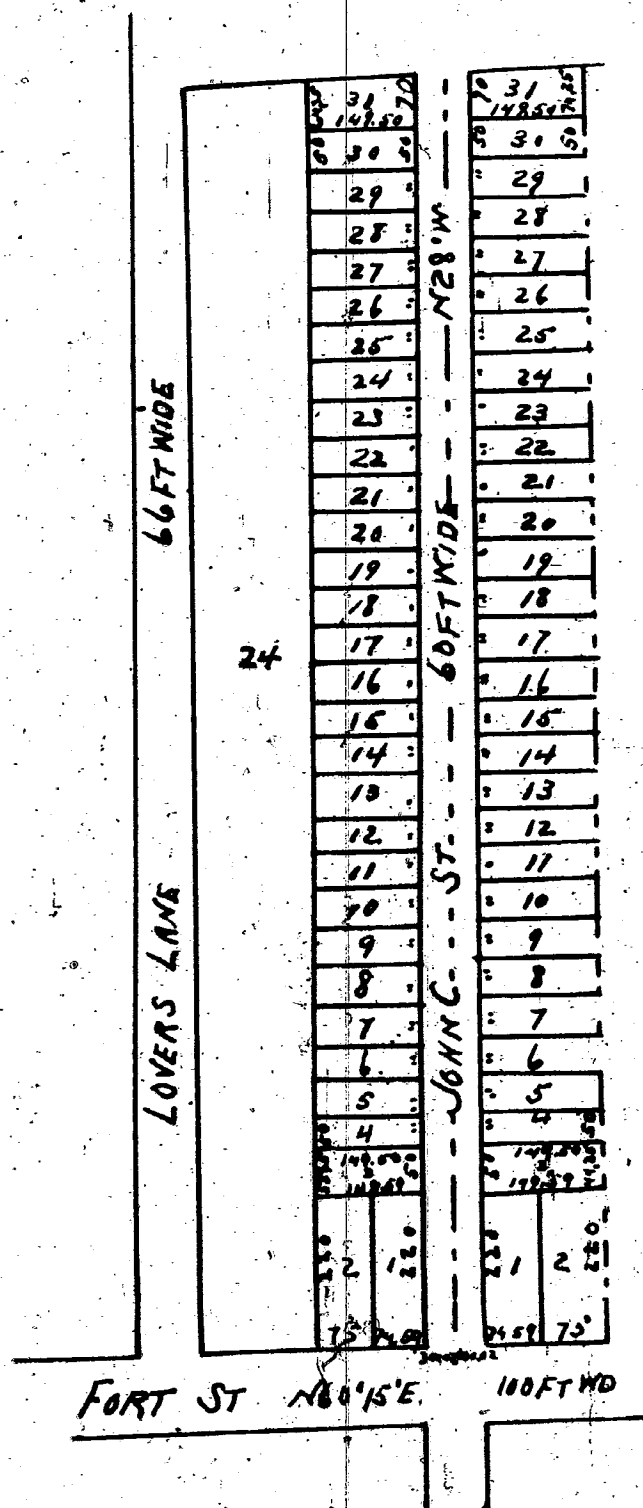

Recd for Record May 24th 1871. at 11¹/₂ o'clock A.M.

Along Eaton Register

(Stamp 5)

The above plat is correct from actual survey Detroit May 17th 1871

afforded May 22nd 1871

J. H. Ford
 Thos J. Compton
 Emory Wendall

Commissioner on
 Plan of the
 City

State of Michigan } ss we Ira Davis and Helen M. Davis (wife of said Ira County of Wayne } Davis) have caused the above map or plat of the subdivisions of Park Lot sixty (60) situated in the City of Detroit Wayne County Mich to be made by John F. Munro Surveyor and do hereby adopt the same and dedicate the street and alleys on said plat for public use.


Witness our hands and seals this 19th day of May 1871

Signed sealed & delivered

in presence of
 John F. Bullock
 Along Eaton

Ira Davis
 Helen M. Davis

IRA DAVIS SUBDIVISION
OF PARK LOT N^o 60
CITY OF DETROIT

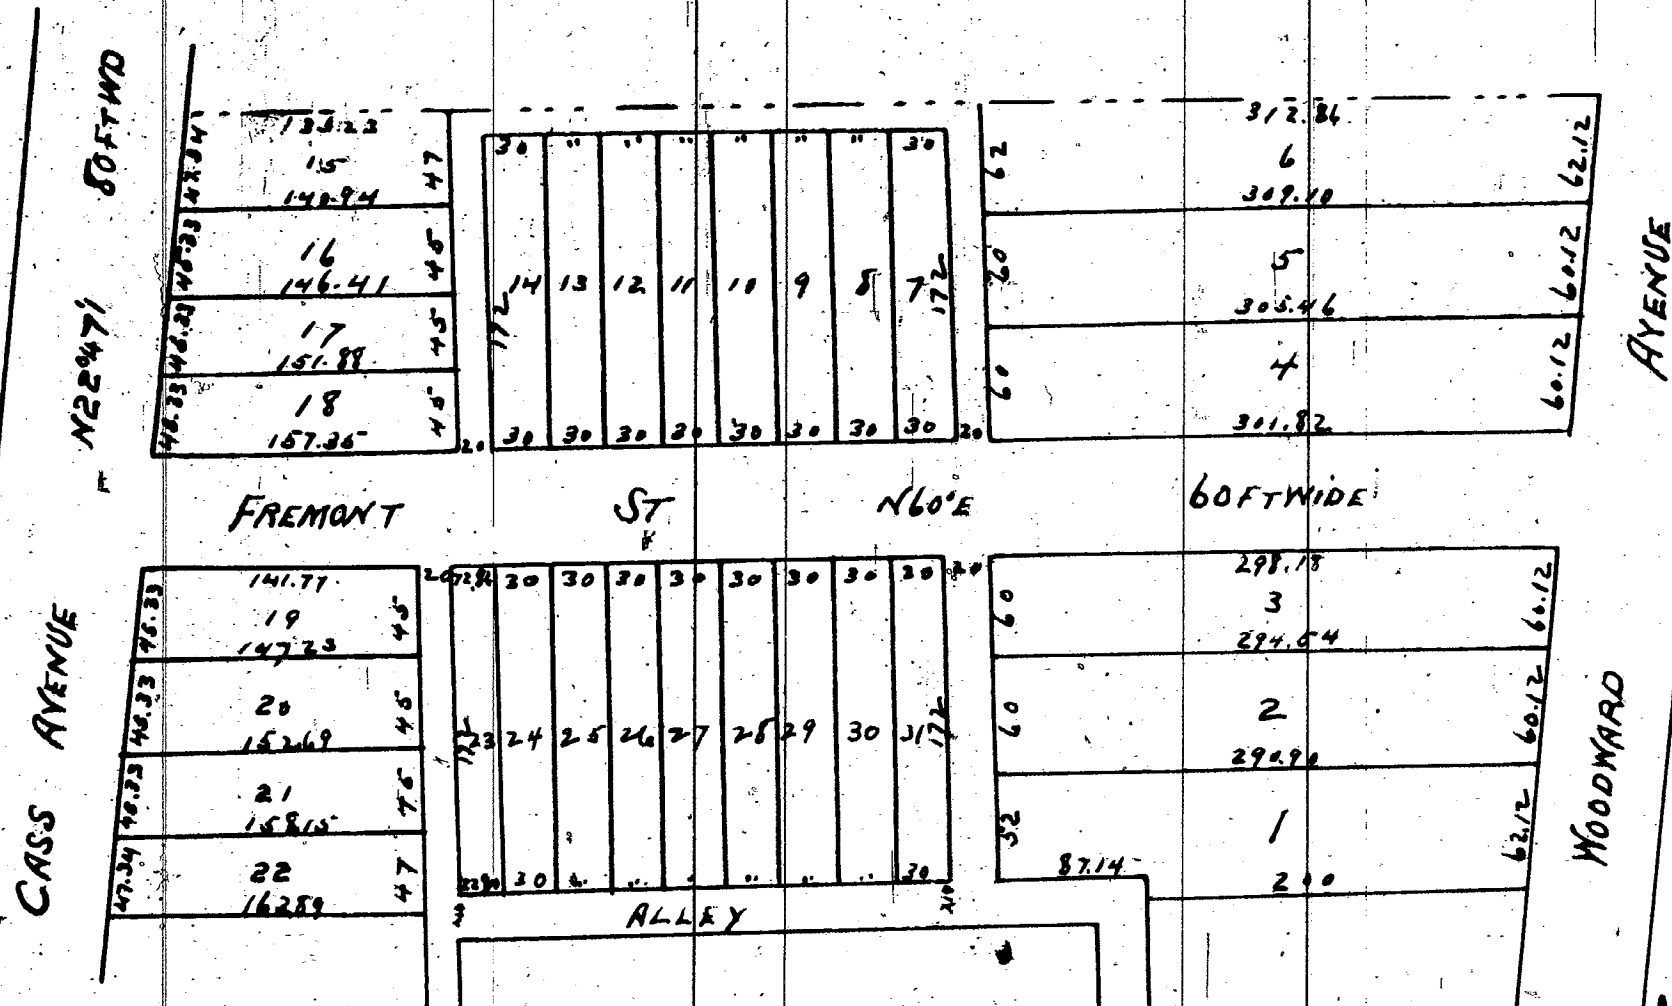

State of Michigan } ss on this 19th day of May County of Wayne } A.D. 1871 before me a Notary Public in and for said county personally came the above named Ira Davis and Helen M. Davis his wife known to me to be the persons who executed the foregoing plat and acknowledged the same to be their free act and deed and the said Helen M. Davis in a private examination by me separately and apart from her said husband acknowledged that she executed the same freely and without fear of a compulsion from any one and on the same day and year personally appeared before me John F. Munro and acknowledged that he made the same

Along Eaton
 Notary Public
 Wayne Co Mich

This is to certify that the above plat has been compared with the original plat of record in the office of the Register of Deeds of Wayne County and found to be a true copy of the same

A. H. Willmarth Surveyor

I hereby certify that these plates are correct copies of the plates now on record in the Register of Deeds office being made under the supervision of the Auditor General by tracing the plates on record and affixing carefully compared copies of the Deductions and Certificates Dated this 19th day of July 1910

John B. La Fountaine
 Clerk And Gen. Depts.

10554