


This is to certify that the above hat has been compared with the original plot record in the office of Registrar of Beed & Waike County and found to be a true copy of the same.

I hereby certify the above to
to be correct
Eugene Robinson
City Supervisor.

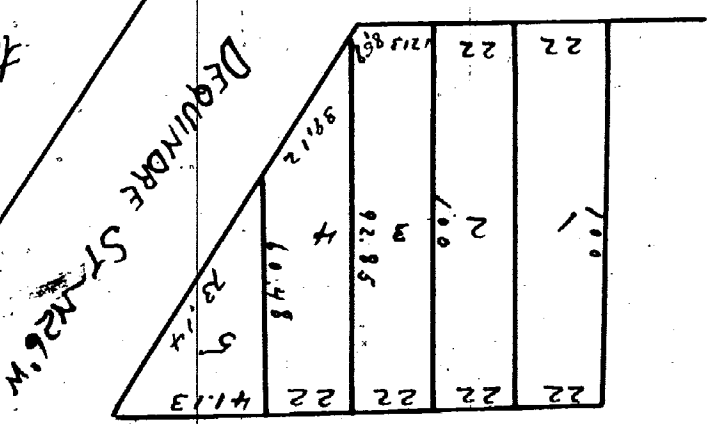

GRATIOT ST N29°47'E


10557

— CASPER HUBER'S SUBDIVISION. —
OF LOTS 56, 57 AND PART OF 58
— SEC 25 DEQUINDRE FARM. —

State of Michigan, ss on this 17th day of April A.D. 1871, before me, a Notary Public in and for said County of Wayne, personally appeared said Mary Follen known to me to be the person the omitted part and acknowledged that she executed the same for the purpose therein set forth and that the same was her free act and deed

The commission approve this plan so far as the subdivision is concerned. Campbell
 direct was opposed by the city but is not in accordance with approved plan
 the & f. north corner.
 Q. M. Ford
 State of Michigan }
 Wayne County }
 the north half of Oak lot 13 to be made and do hereby dedicate the alleg
 have caused the within plat in part of Lake subdivision of
 to Mary F. Allen of Detroit in said county and state
 to be made and do hereby dedicate the alleg
 them to public use. Witness my hand and seal this 22nd day of
 November. A.D. 1870.
 Madeline Young
 James W. Carr
 }

Received for Record April 19, 1871 at 12 o'clock m.
along Eaton Register
I hereby certify the above map to be correct
Eugene Johnson

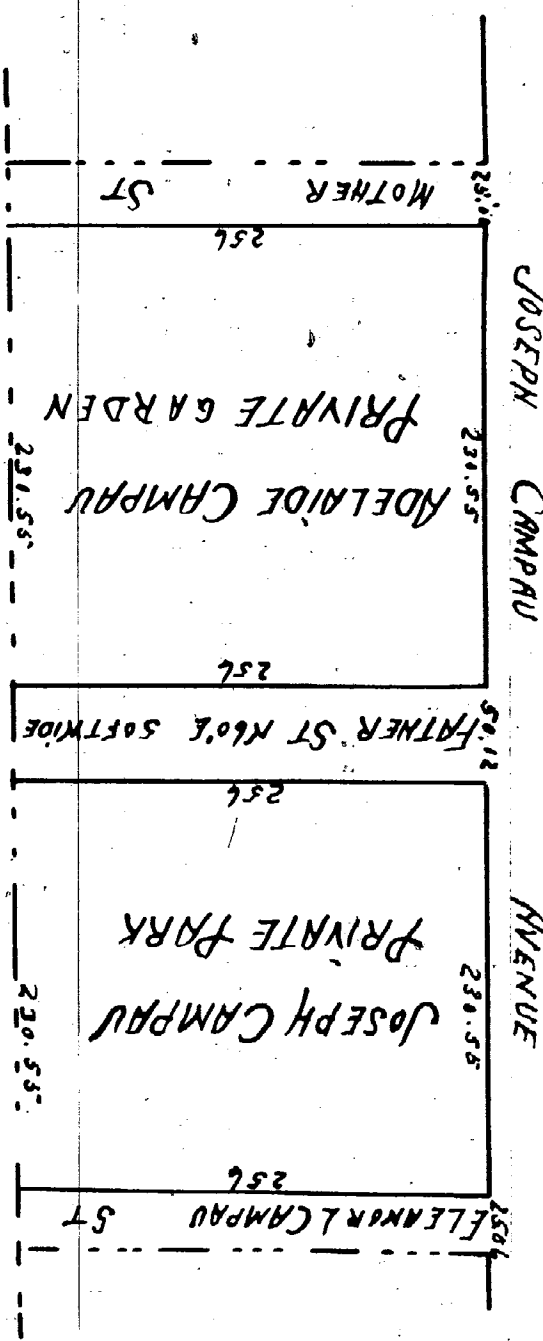

This is to certify that the above plot has been compared with the original plot of record in the office of the Surveyor of Deeds of the same County and found to be a true copy of the same.

D. H. Williamson
Surveyor

DENIS J. CAMPAUS
— "SUBDIVISION OF LOT NO 43"
— "JOSEPH CAMPAU FARM"
— "PRIVATE CLAIM NO 609"

10556

State of Michigan } ss
County of Wayne }
I, John Huber, his wife known to me to be the same person, do hereby certify that the above named person is and who executed the within instrument and acknowledged the same to be their free act and deed, and the said Maria on a private examination by me separately and apart from her said husband acknowledged that she executed the same freely and without any fear or compulsion from any one and at the same time also personally appeared before me Eugene Robinson known to me to be the City Clerk and acknowledged that he had made the same.

John Huber
Notary Public
for Wayne County Mich

6587

On this 15th day of April A.D. 1871, before me a Notary Public in and for said county personally came the above named parties Huber and Maria Huber his wife known to me to be the same person, do hereby certify that the above named person is and who executed the within instrument and acknowledged the same to be their free act and deed, and the said Maria on a private examination by me separately and apart from her said husband acknowledged that she executed the same freely and without any fear or compulsion from any one and at the same time also personally appeared before me Eugene Robinson known to me to be the City Clerk and acknowledged that he had made the same.

Hermon Wehrh
Julius Stoll

Over for record April 17th 1871. at 10 1/2 o'clock A.M.
 along Eaton Avenue
 known all men by their presents. that we Carter Hudson and Maria Hudson his wife
 both of the City of West County of Wayne and State of Michigan do hereby adopt the within
 that a the fifteenth day of April A.D. 1871
 Witnesses


I hereby certify that these plates are correct copies of the plates now on record in the Register of Deeds of Deeds being made under the supervision of the Auditor General by tracing the plates on record and affixing thereto carefully compared copies of the applications and certificates.

Dated this 18th day of July, 1910 John B. La Fontaine

Black and Tan Dept

This is to certify that the above plat has been compared with the original plat of record in the office of Registrar of Deeds of Wayne County and found to be a true copy of the same.

C. M. Williamson
 Surveyor

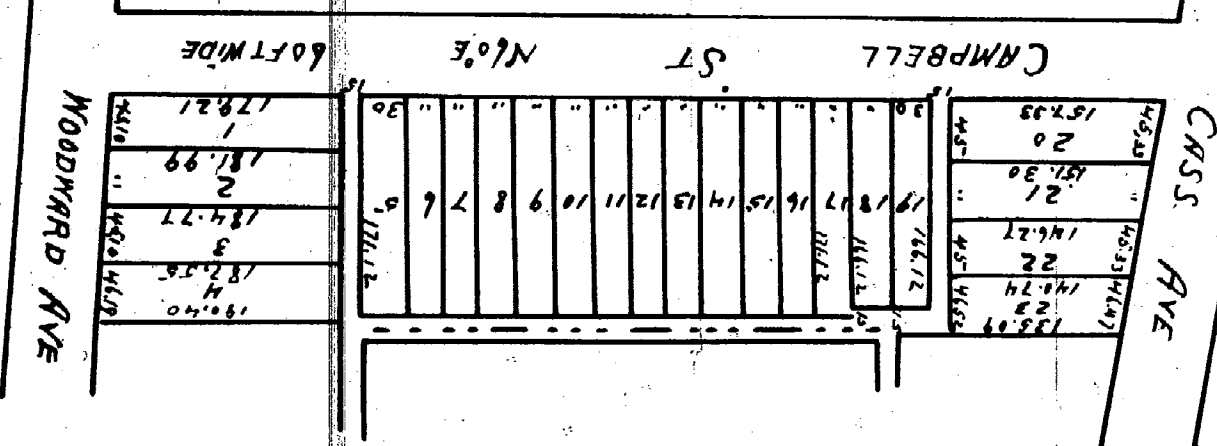

— "FILE'S SUBDIVISION" —
OF THE NORTH HALL FOR
— "PARK LOT 63" —

used for record April 19th 1871 at 12 o'clock
 The above came from survey Ditch May 11, 1869
 John F Munro Surveyor with the general plan of the city
 I hereby certify the above plat to be in accordance
 Eugene Johnson
 City Surveyor
 approved June 21st 1869 with the recommendation that the name of the street
 be changed
 State of Michigan
 County of Wayne
 claim number
 as made by John F Munro Surveyor and do hereby certify the name
 and dedicate the streets on said plat for public use Ditch May 11, 1869
 State of Michigan
 County of Wayne
 on the 11th day of May 1869 before me the undersigned a
 Notary Public in and for said County personally appeared John
 F Munro Surveyor each known to me to be the persons who executed
 the above map or plat and acknowledged the same to be their free act and deed
 upon state
 Notary Public
 Wayne County
 Mich.

Read for Record April 19th 1871 at 12 o'clock Wm.
Adams Eaton Agent