


10558

SUB OF LOT 3
-- OF THE SUB OF OUT LOT 179 --
-- L. BEAUBIEN FARM. --

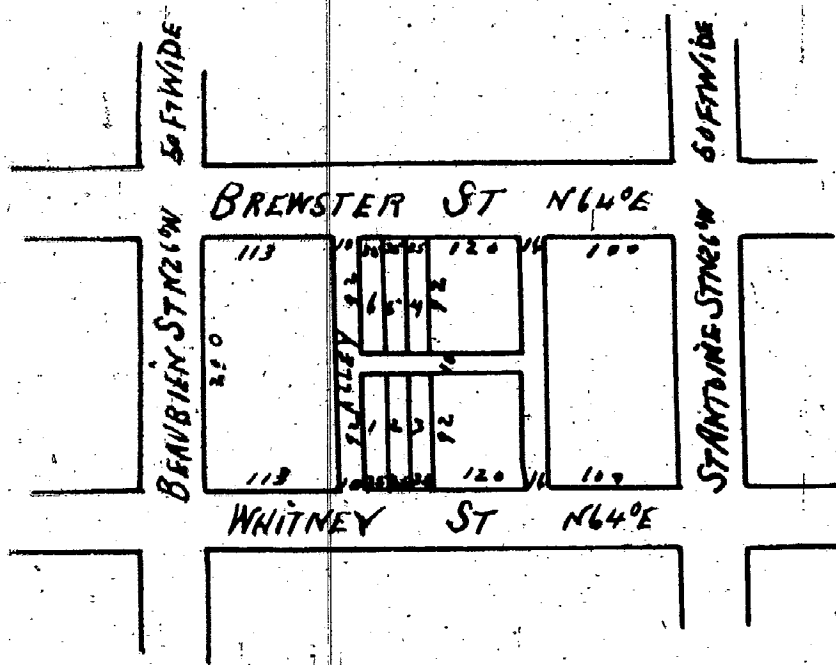

This is to certify that the above plat has been compared with the original plat of record in the office of the Register of Deeds of Wayne County and found to be a true copy of the same.
G. H. Willmarth
Surveyor

Received for Record April 24, 1871. at 2 1/2 o'clock P. M.
Along Eaton Register

I hereby certify the above plat to be correct.

Know all men by these presents that J. G. Matt Williams, have caused the above plat to be made for the purpose of having the same recorded according to law. In witness whereof, I have hereunto set my hand and seal this 24th day of April, 1871.

In presence of


Henry Campbell
Along Eaton

State of Michigan } on this 24th day of April 1871. before me a Notary
County of Wayne } Public in and for said County appeared the above named
J. G. Matt Williams known to me to be the person who executed the above and
acknowledged the same to be his free act and deed.

Along Eaton
Notary Public
Wayne County Mich.

-- SUBDIVISION OF LOTS NO 161 & 162 --
-- L. BEAUBIEN FARM. --

BEAUBIEN ST N22°W 50 FT W

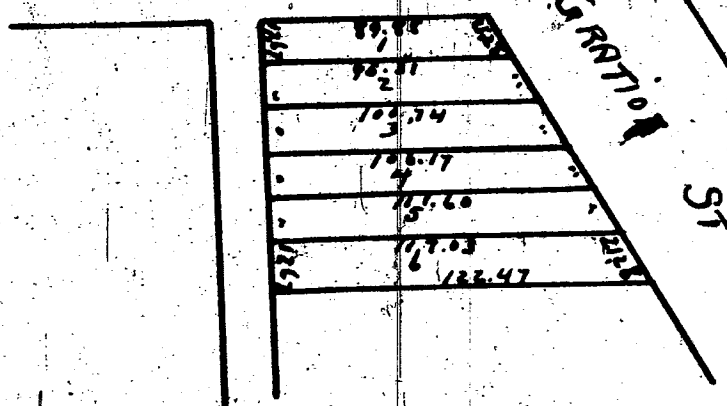

I hereby certify that these plates are correct copies of the plates now on record in the Register of Deeds office being made under the supervision of the Auditor General by tracing the plates on record and affixing thereto carefully compared copies of the dedications and certificates dated this 18th day of July 1910.

John B La Fountain
Clerk Aud. Gen. Dept

This is to certify that the above plat has been compared with the original plat of record in the office of the Register of Deeds of Wayne County and found to be a true copy of the same.
G. H. Willmarth
Surveyor

Received for Record May 26th 1871 at 11 1/2 o'clock A. M.

I hereby certify the above plat to be correct.

Know all men by these presents that we Mary V Bagg and Mary F Rankin of Detroit Michigan have made the annexed plat of subdivision of lots 161 and 162 L Beaubien Farm for the purpose of having the same recorded according to law. In witness our hands and seals this 3rd May 1871.


In presence of
James H. Folger
J. Stevens

State of Michigan } on this 22nd day of May 1871 personally appeared
County of Wayne } before me a Notary Public in and for said County Mary
V Bagg and Mary F Rankin personally known to me to be the persons who
executed the above instrument and in a private examination separately and apart from their said
husbands severally acknowledge the same to be their free act and deed without any fear or
compulsion from any one. In witness my hand and notarial seal.

(Stamp 58)

James H. Folger
Notary Public
Wayne Co Mich.

10559

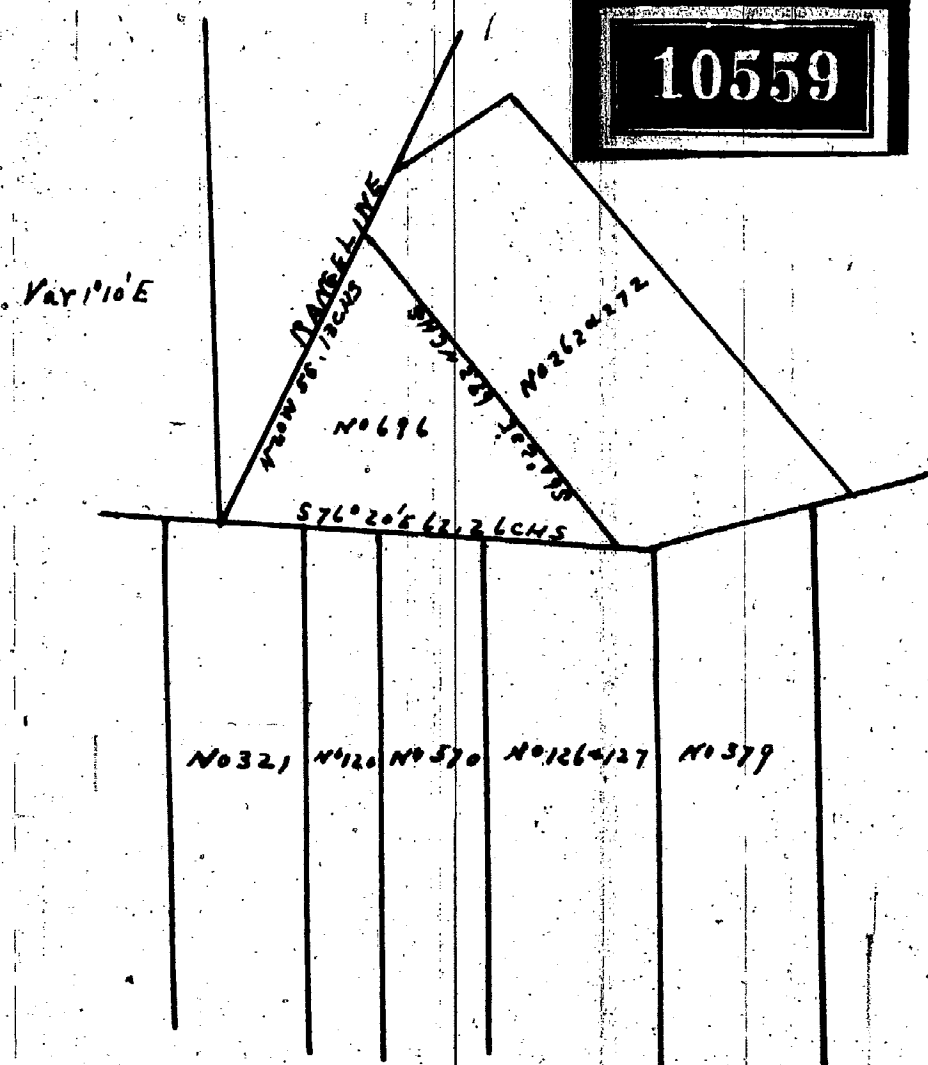

Received for Record April 26th 1871 at 8 o'clock A. M.

Along Eaton Register

Survey of Private Land Claim No 696 viz Beginning at the Eastern Corner of Private Claim No 696 on the north line of Private Claim No 126 and 127 and running thence along the N line of Private Claim No 126 and 127. 570. 120 and 321 on a course of S. 70° 20' W 67 chains and 26 links to the SW corner of said Private Claim No 696 thence N 20° W (along the range line) 55 chains and 13 links to the north corner of said Private Claim No 696 being also a corner of Private Claim No 262 and 272 and thence along the W line of said P. C. 262 and 272 S 60° 20' E 69 chains 24 links to the place of beginning which survey I hereby certify to be correct from actual measurements.

Thomas Campbell, Surveyor
April 22nd 1870

(Stamp 58)

This is to certify that the above plat has been compared with the original plat of record in the office of the Register of Deeds of Wayne County and found to be a true copy of the same.

G. H. Willmarth

Surveyor


-- E. WENDELL'S SUBDIVISION. --
-- OF BLOCKS 546
-- MCDUGALL FARM. --

10561

Recd for record May 15th 1871 at 11 1/2 o'clock A. M.

I hereby certify the above plat to be correct.

Approved May 15, 1871
Eugene Robinson City Surveyor
J. H. Ford } Comm.
Emory Wendell

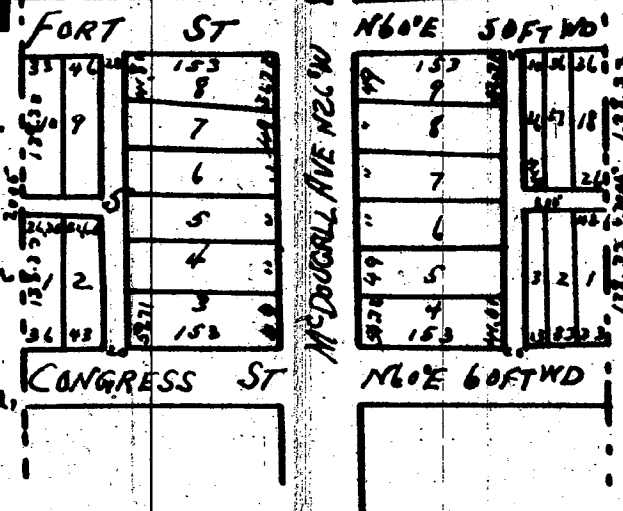

Know all men by these presents that I Emory Wendell have caused the above plat to be made for the purpose of having the same recorded according to law. In witness whereof I have hereunto set my hand and seal this 28th day of April 1871.

In presence of
Alex H McGraw
Henry Starkey

Emory Wendell

State of Michigan } on this 28th day of April 1871 before me a
County of Wayne } Notary Public in and for said County appeared the
above named Emory Wendell known to me to be the person who
executed the above and acknowledged the same to be his free act and deed.

This is to certify that the above plat has been compared with the original plat of record in the office of the Register of Deeds of Wayne County and found to be a true copy of the same.

G. H. Willmarth

Surveyor

John C. Porritt
Notary Public
Wayne Co Mich.