C. 3837

1056

RECEIVED AND FILED
IN AUDITOR GENERAL'S OFFICE
January 3 189 3
H. C. Pratt
Deputy Auditor General.

H. R. BLACKWOOD'S SUBDIVISION

OF OUT LOT 1 OF YEMANS ADDITION TO HIGHLAND PARK ON ¼ SECT'S

15 AND 26 OF THE 10000 ACRE TRACT IN GREENFIELD

T. 1 S. R. 11 E. WAYNE COUNTY MICHIGAN

I hereby certify that plat hereon delineated is a correct one and that permanent monuments consisting of oak stakes have been planted at point marked thus X as thereon shown at all angles in the boundaries of the land platted and at all intersections of streets or streets and alleys

Dec. 30th A.D. 1892

A. H. Wentworth
Surv.

Description of the land platted

The land embraced in the annexed plat consist of out lot 1 of Yemans addition to Highland Park on ¼ Sections 15 and 26 of the 10000 acre tract in Greenfield T. 1 S. R. 11 E. Wayne County Michigan according to the recorded plat thereof

Know all men by these present that we Hunter R. Blackwood and Fannie E. Blackwood his wife as proprietors have caused the land embraced in the annexed plat to be surveyed laid out and platted to be known as H. R. Blackwoods Subdivision of out lot one of Yemans addition to Highland Park on ¼ Sects. 15 and 26 of the 10000 acre tract in Greenfield T. 1 S. R. 11 E. Wayne Co. Mich. and that the streets as shown on said plat are hereby dedicated to the use of the public

In presence of
A. W. Ehrmann
Wm. Chamberlin

H. R. Blackwood L.S.
Fannie E. Blackwood L.S.

State of Michigan } ss
County of Wayne }

On this 2nd day of December A.D. 1892 before me the subscriber a Notary Public in and for said County personally appeared Hunter R. Blackwood and Fannie E. his wife to me known to be the same persons who executed the above dedication who severally acknowledged the same to be their free act and deed

A. W. Ehrmann
Notary Public in and for
Wayne Co. Mich.

Examined and approved
December 7 1892
H. B. Holt
Deputy Register of Deeds


State of Michigan } ss
County of Wayne } We Elgin A. Reames Deputy Register of Deeds and A. H. Wentworth Surveyor hereby certify that we have each carefully this copy with the original plat of H. R. Blackwoods Subdivision of out lot one of Yemans addition to Highland Park on ¼ Sections 15 and 26 of the 10000 acre tract in T. 1 S. R. 11 E. Wayne County Michigan and that it an exact copy thereof and of the whole of such original map or plat.

Elgin A. Reames Dep. Register of Deeds
A. H. Wentworth Surveyor

Dec 30 17 Plat
Elgin A. Reames Dep.

State of Michigan } ss
County of Wayne } We Elgin A. Reames Dep. Register of Deeds and A. H. Wentworth Surveyor, hereby certify that we have each carefully compared the annexed copy with the plat of H. R. Blackwoods Subdivision of out lot one of Yemans addition to Highland Park on ¼ Sections 15 and 26 of the 10000 acre tract in T. 1 S. R. 11 E. Wayne County Michigan and recorded in the office of said Register of Deeds and that it is a true transcript thereof and of the whole of such record

Elgin A. Reames Dep. Register of Deeds
A. H. Wentworth Surveyor

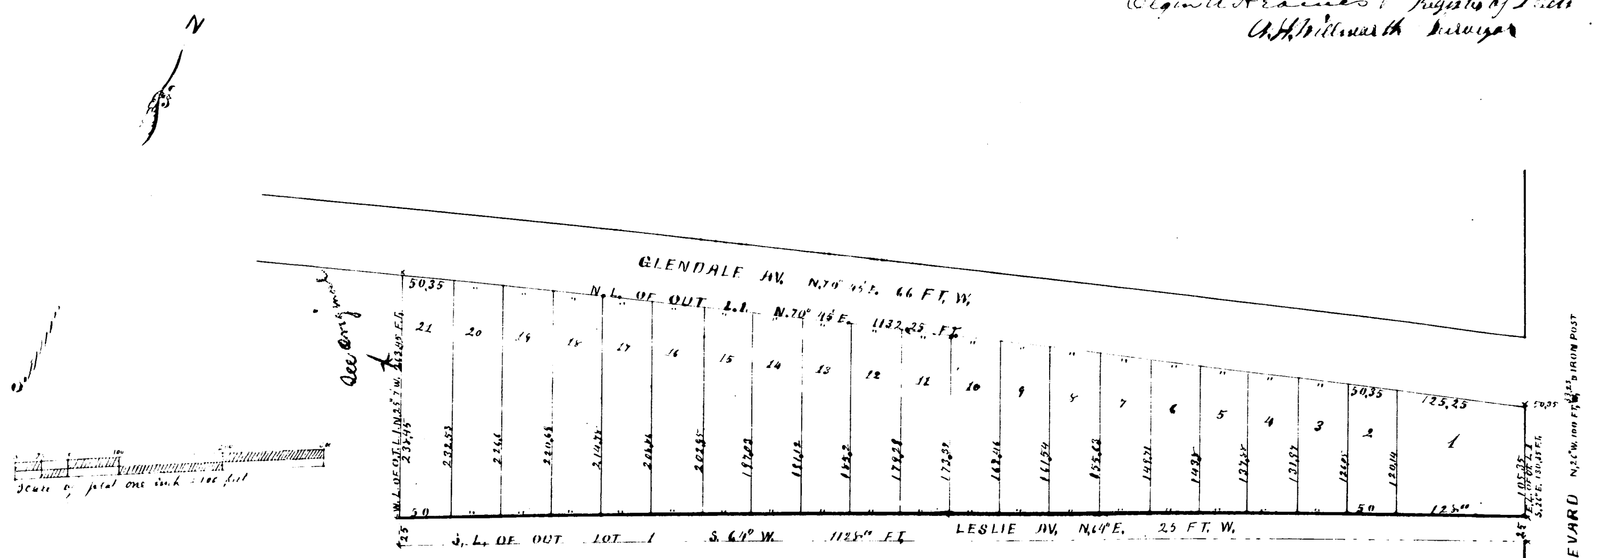

3837

RECEIVED AND FILED
IN AUDITOR GENERAL'S OFFICE
January 3 1893
[illegible]
Deputy Auditor General.

1056

H. R. BLACKWOOD'S SUBDIVISION

OF OUT LOT 1 OF YEMANS ADDITION TO HIGHLAND PARK ON ¼ SECT'S

15 AND 26 OF THE 10000 ACRE TRACT IN GREENFIELD

T. 1 S. R. 11 E. WAYNE COUNTY MICHIGAN

I hereby certify that plat hereon delineated is a correct one and that permanent monuments consisting of oak Stakes have been planted at points marked thus X as shown hereon in the boundaries of the land platted and at all intersections of Streets or Streets and alleys

Sat. Nov. 26th A.D. 1892

A. H. Whitworth
Surv.

Description of the land platted

The land embraced in the annexed plat consist of out lot 1 of Yemans addition to Highland Park on ¼ Sections 15 and 26 of the 10000 acre tract in Greenfield T. 1 S. R. 11 E. Wayne County Michigan according to the recorded plat thereof

Know all men by these present that we Hunter R. Blackwood and Fannie E. Blackwood his wife as proprietors have caused the land embraced in the annexed plat to be surveyed laid out and platted to be known as H. R. Blackwoods Subdivision of out lot one of Yemans addition to Highland Park on ¼ Sects 15 and 26 of the 10000 acre tract in Greenfield T. 1 S. R. 11 E. Wayne Co. Mich. and that the Streets as shown on said plat are hereby dedicated to the use of the public

In presence of
C. H. Emmons
W. M. C. Chamberlain

H. R. Blackwood
Fannie E. Blackwood

L.S.
L.S.

State of Michigan } ss
County of Wayne } On this 2d day of December A.D. 1892 before me the Subscriber a Notary Public in and for said County personally appeared Hunter R. Blackwood and Fannie E. his wife to me known to be the same persons who executed the above deed who severally acknowledged the same to be their free act and deed

C. H. Emmons
Notary Public in and for
Wayne Co. Mich.

Emmons and Appeared
December 7 1892
W. H. Wells
Notary Public for Detroit

State of Michigan } ss
County of Wayne } We Elgin E. Adams Deputy Register of Deeds and A. H. Whitworth Surveyor hereby certify that we have carefully compared the annexed copy with the original plat of H. R. Blackwoods Subdivision of out lot one of Yemans addition to Highland Park as recorded in liber 4 of Deeds page 26 of the 10000 acre tract in T. 1 S. R. 11 E. Wayne County Michigan and that the same is a true copy thereof and of the whole of said original map or plat.

Elgin E. Adams Deputy Register of Deeds
A. H. Whitworth Surveyor

Sec 15 T 1 S R 11 E
Plat
Highland Park
12th
2

State of Michigan } ss
County of Wayne } We Elgin E. Adams Dep. Register of Deeds and A. H. Whitworth Surveyor hereby certify that we have carefully compared the annexed copy with the plat of H. R. Blackwoods Subdivision of out lot one of Yemans addition to Highland Park on ¼ Sections 15 and 26 of the 10000 acre tract in T. 1 S. R. 11 E. Wayne County Michigan and that the Streets as shown on said plat are hereby dedicated to the use of the public

Elgin E. Adams Dep. Register of Deeds
A. H. Whitworth Surveyor

