


SUBDIVISION OF PART OF THE
GODFREY FARM P.C. 726
 LYING BETWEEN MICHIGAN AVE AND GRAND RIVER AVE

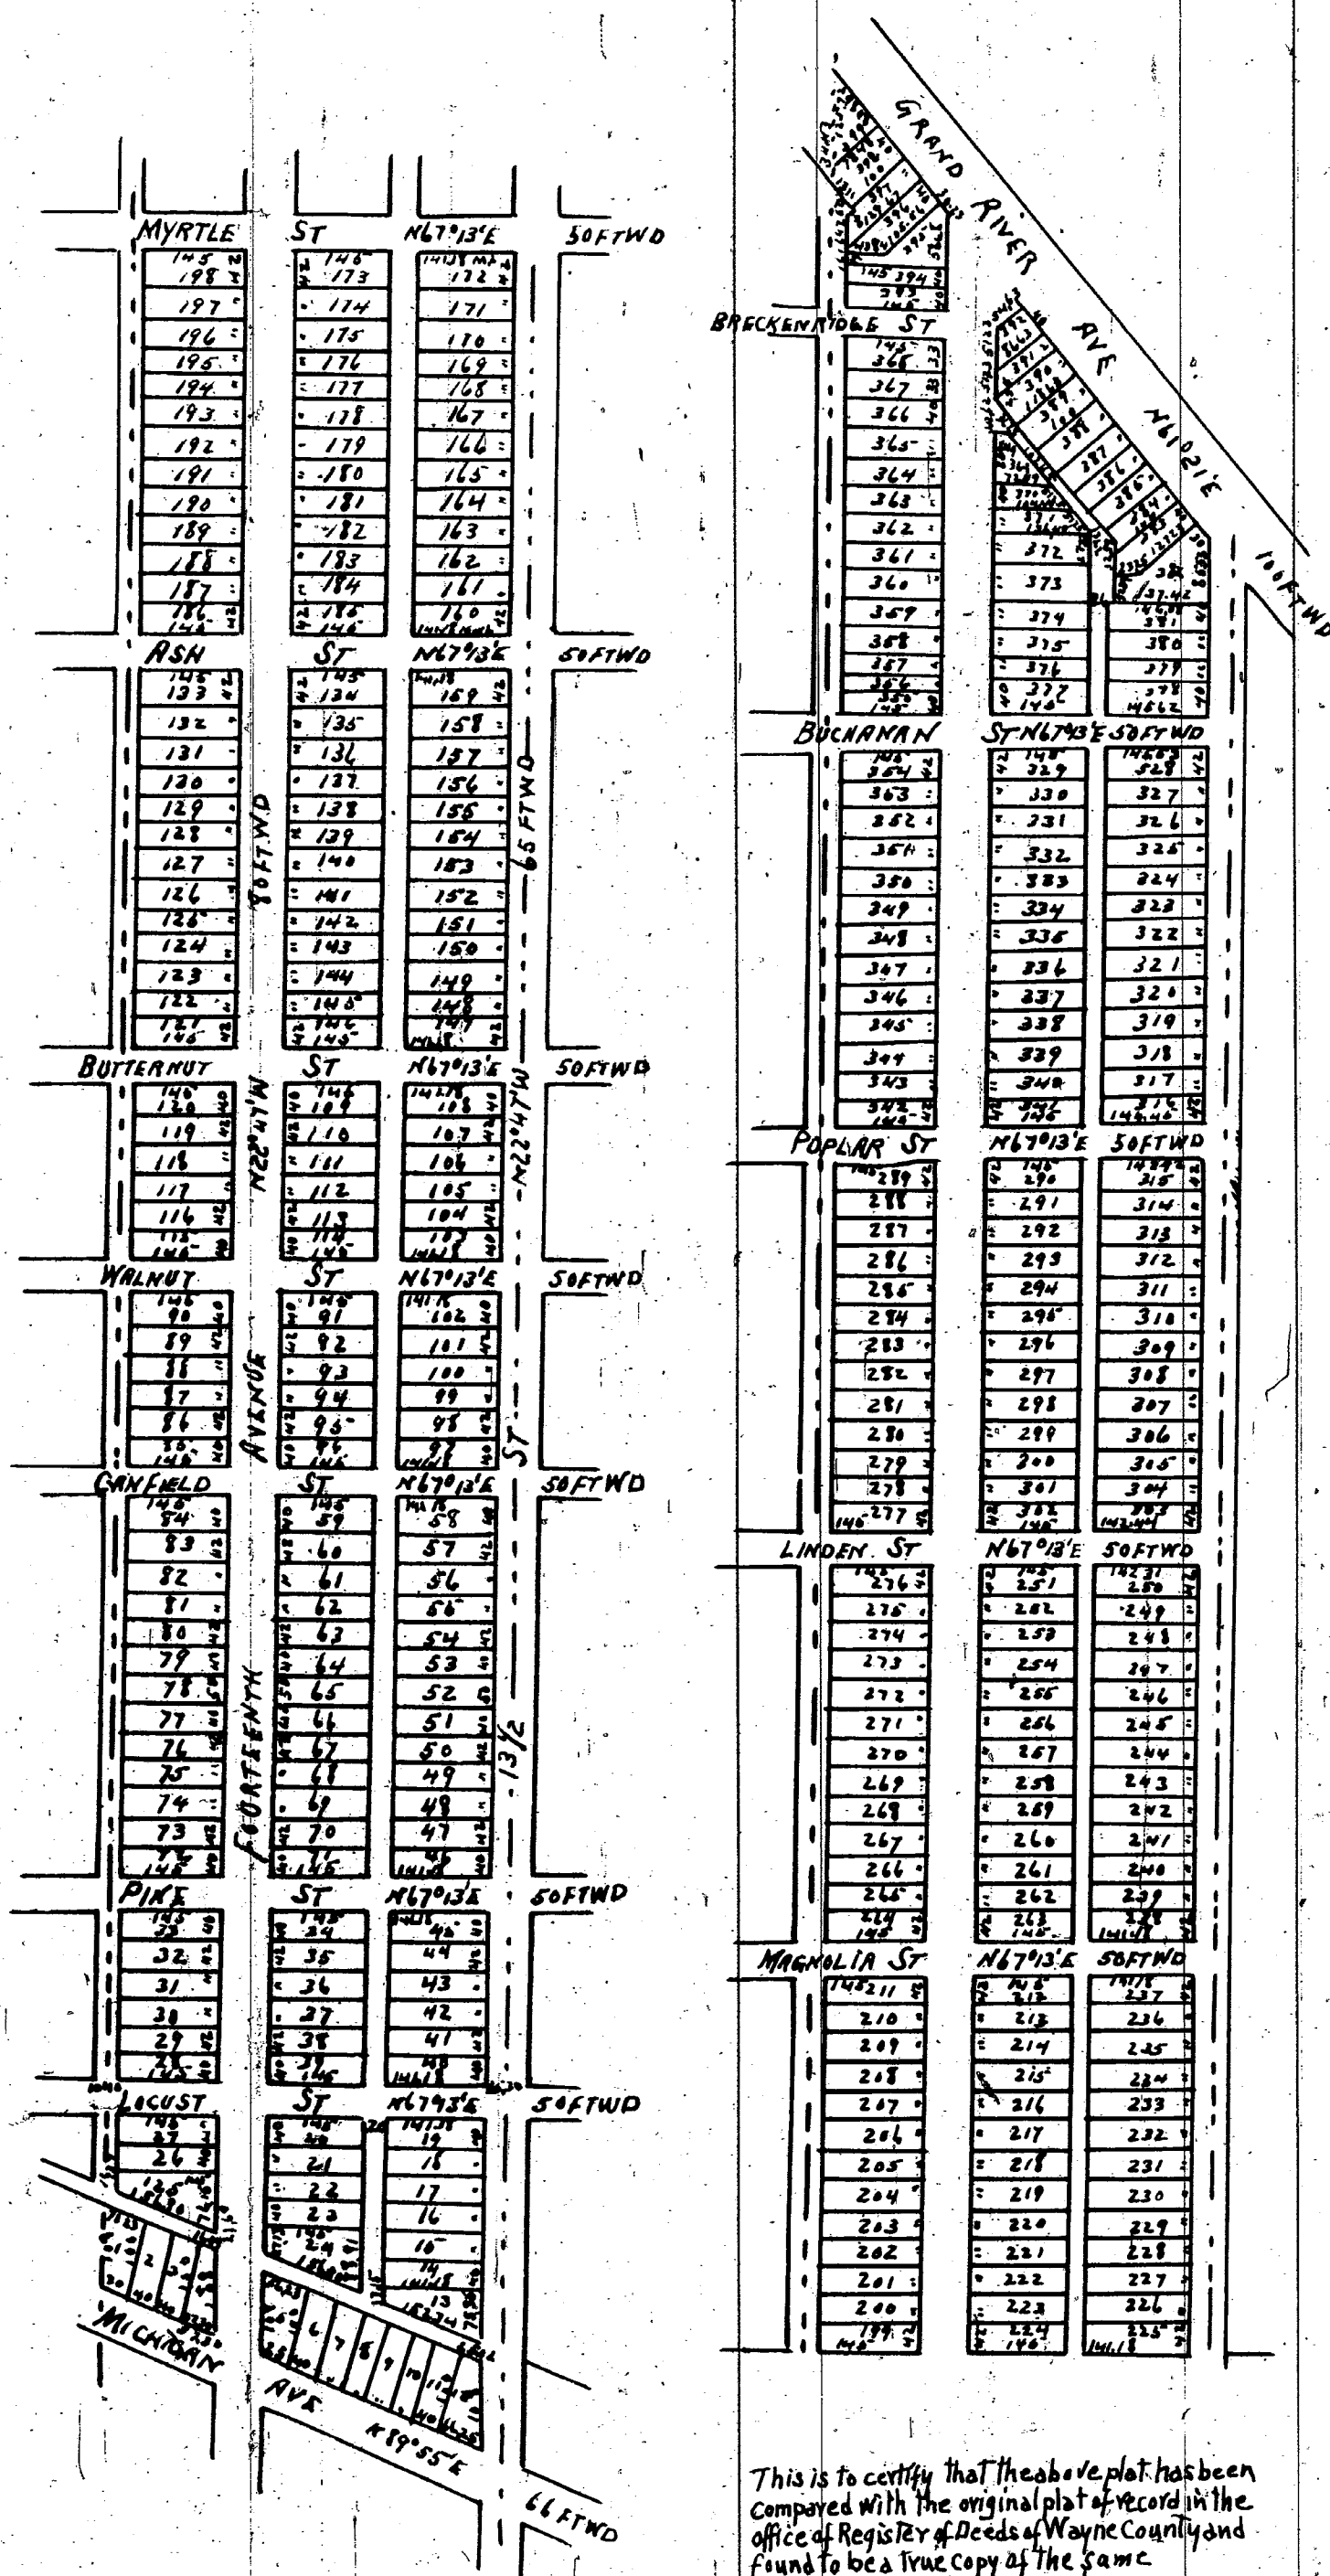

This is to certify that the above plat has been compared with the original plat of record in the office of the Register of Deeds of Wayne County and found to be a true copy of the same.

A. N. Withnall
 surveyor

Received for record June 19th 1871 at 10 1/2 o'clock a.m.

Along Eaton Register

We hereby approve the annexed plat May 22 1871

J. A. Ford Commr.
 The J. Campbell on plan of
 Emory Wendell The City of Detroit

I, Mary Ann Godfrey proprietor of so much of the Peter Godfrey Farm as called P.C. 726. do hereby embrace in the annexed plat the hereby except said plat and dedicate to the use of the public the streets and alleys therein described Reserving however to myself my heirs and assigns the reversion of said streets and alleys whenever the same shall be discontinued by law witness my hand and seal this twenty second day of May A.D. 1871

Signed & sealed in presence of } [Stamp 57] Mary Ann Godfrey
 Caroline A. Godfrey
 Daniel Holland

I, Eugene Robinson City Surveyor of the City of Detroit in the state of Michigan certify that I made the annexed plat and that the same is correct witness my hand and seal this 22nd day of May A.D. 1871

Signed & sealed in presence of } [Stamp 58] Eugene Robinson
 Matilda E. Robinson
 Daniel Holland City Surveyor

State of Michigan } ss on this twenty second day of May A.D. 1871 before me a Notary Public in and for said County personally came Mary Ann Godfrey and Eugene Robinson to me known to be the same persons described in and who executed the foregoing instrument and respectively acknowledged the same to be respectively their free acts and deeds Witness my hand and seal

[Stamp 59] Daniel Holland
 Notary Public
 in and for said County

I hereby certify that this plat is a correct copy of the plat on record in the Register of Deeds office being made under the supervision of the Auditor General by tracing the plat on record and affixing thereto a carefully compared copy of the dedications and certificate
 Dated this 20th day of July 1910

John B. LaFountain
 Clerk and Gen. Dep.