


JOHN HEFFRON'S SUBDIVISION -
OF THE FIRST 1/2 OF OUTLOT NO 5
THE WEST 1/2 OF OUTLOT 6
AND THE SOUTH 1/2 OF THE EAST 1/2 OF OUTLOT NO 7.

I hereby certify that these plots are correct copies of the plat now on record in the Register of Deeds office being made under the supervision of the Auditor General by having the plat on record and affixing this certificate
dated the 21st day of July 1910
John B. Fountain
Auditor and Clerk of the State

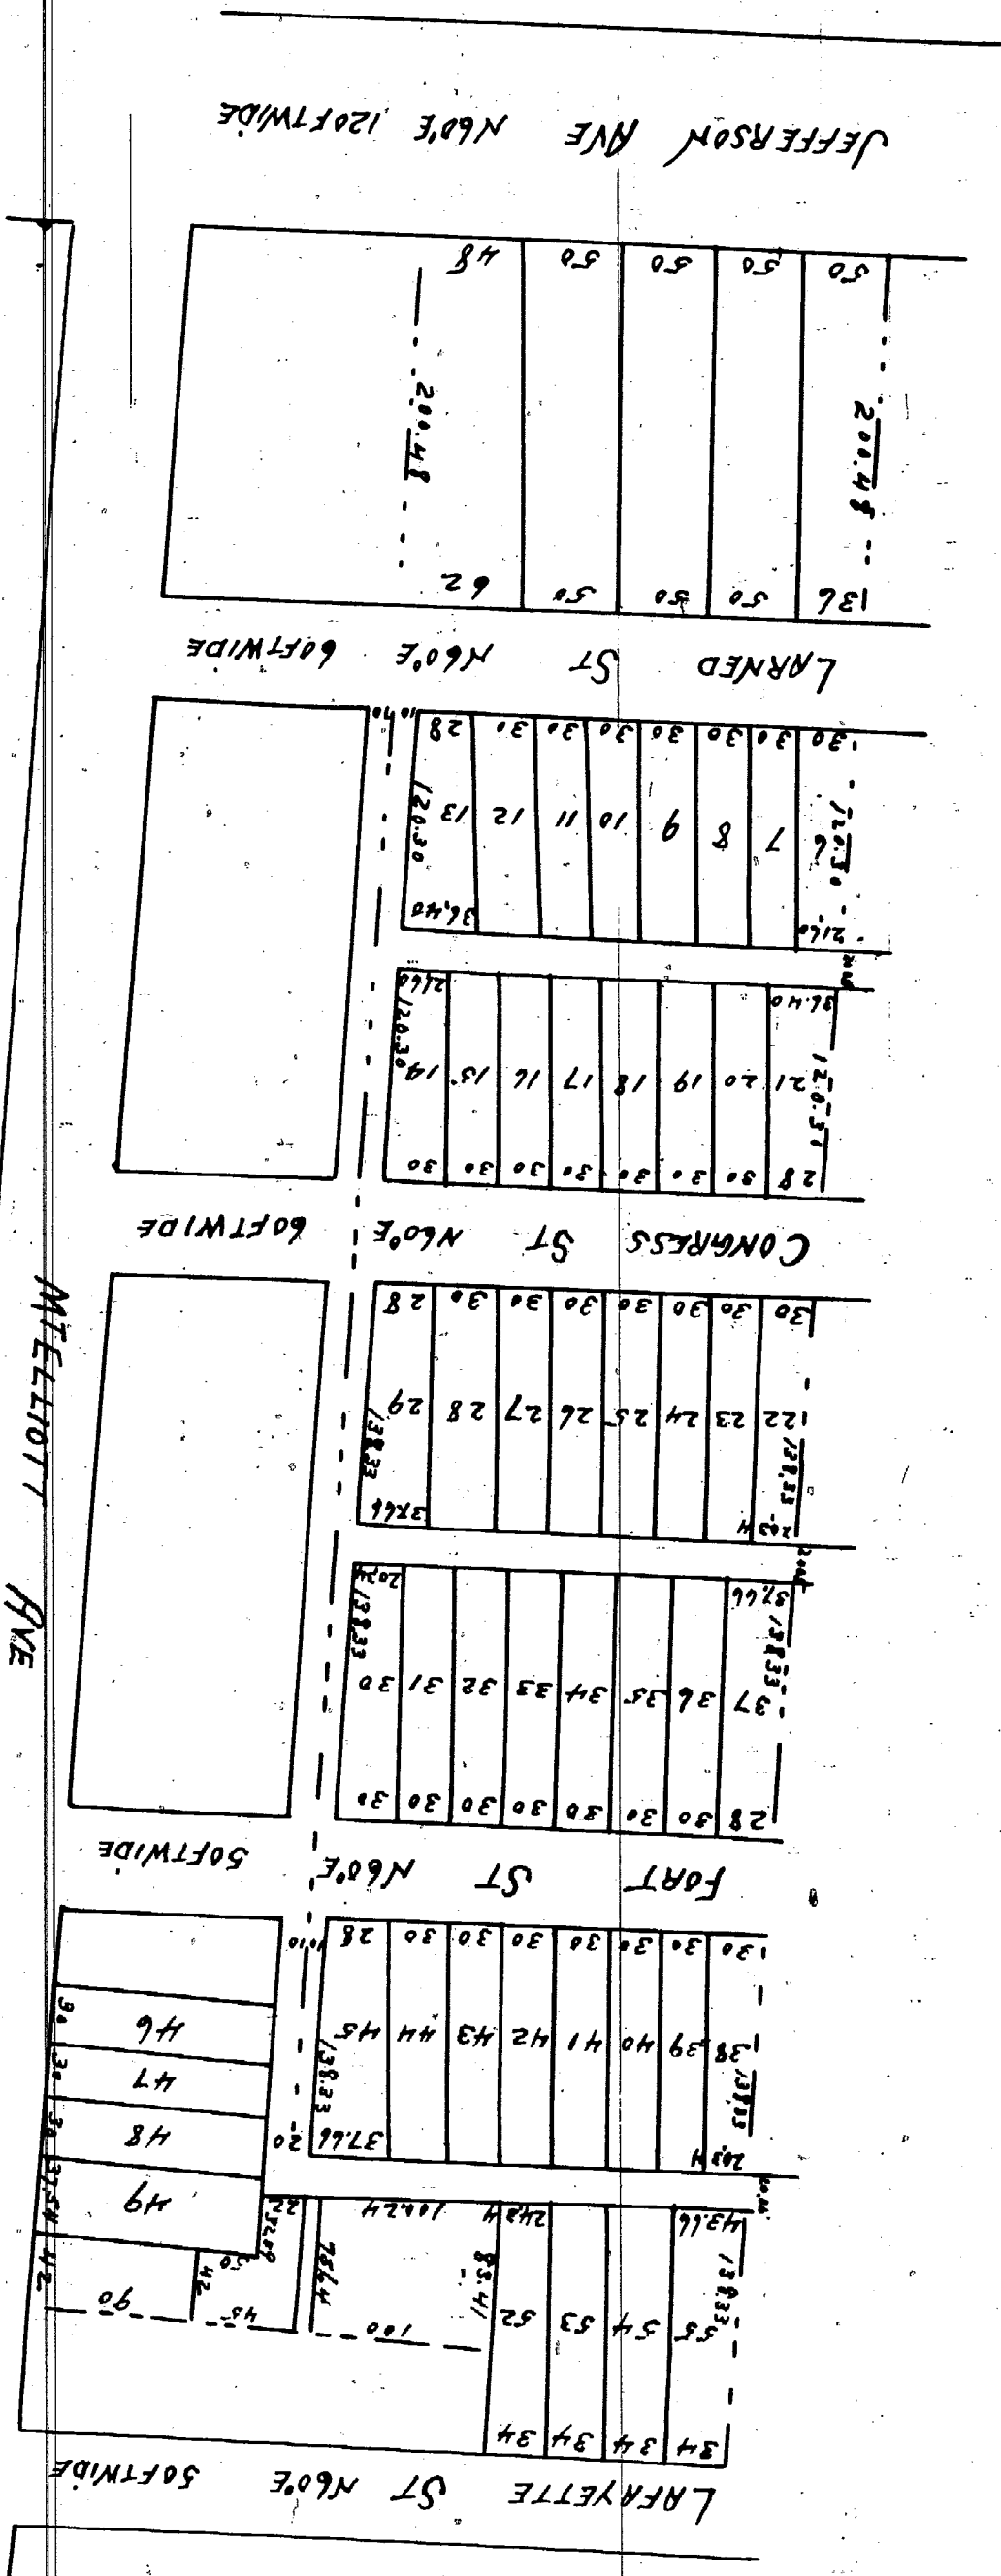

WHEELLOT AVE

And for record October 10th 1871 at 11 o'clock A.M.
Along Eaton Register
I hereby certify the above plat to be correct
(stand 57) Eugene Robinson City Surveyor
Know all men by these presents that I E.S. Allen
of Detroit Michigan hereby present for record the
amended plat of lots in the City of Detroit
and City of Michigan for the purpose of
having the same recorded according to law
Signed and sealed in the
State of Michigan
H. D. Hudson.
Notary Public


This is to certify that the above plat has been compared with the original plat record in the office of the Register of Deeds of Wayne County and found to be a true copy of the same
A. H. Willmuth
Surveyor

I certify the above is in accordance with the general plan of the city
Approved Sept 30th 1871
Eugene Robinson City Surveyor
Eugene J. Wendell
Mayor of the City
Recorded for record Oct 2nd 1871 at 12 o'clock in
Along Eaton Register

Know all men by these presents that we John Heffron and Ellen Heffron do hereby dedicate to the public the use of the water and sewerage as laid out in the amended plat of the subdivision of the East 1/2 of Outlot No 5 the West 1/2 of Outlot No 6 and the South 1/2 of Outlot No 7 according to the survey made by us and to our heirs the succession of the same when ever the same shall cease to be used or be discontinued by law
in presence of
John B. Fountain
Auditor General
John Heffron
Ellen Heffron
State of Michigan
as on this 29th day of September A.D. 1871 before me a
County of Wayne Notary Public in and for the
County of Wayne personally appeared John Heffron and Ellen Heffron who
the foregoing instrument and acknowledged the same to be their free act
and deed and the said Ellen Heffron acknowledged she executed the
same without fear of a compulsion from any one
Witness my hand and the seal of my office this 29th day of September A.D. 1871
Notary Public
Wayne County Michigan
John B. Fountain

ESSIBLEY'S

SUBDIVISION OF THE WEST PART OF -
PARK LOT NO 76.

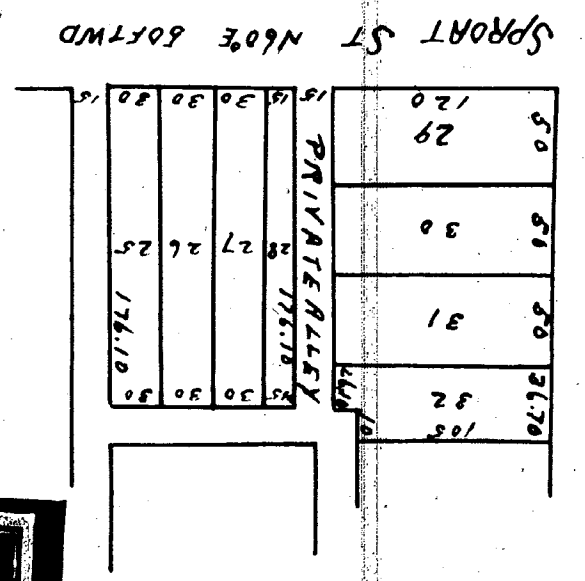

This is to certify that the above plat has been compared with the original plat record in the office of the Register of Deeds of Wayne County and found to be a true copy of the same
A. H. Willmuth
Surveyor

And for record October 10th 1871 at 11 o'clock A.M.
Along Eaton Register
I hereby certify the above plat to be correct
(stand 57) Eugene Robinson City Surveyor
Know all men by these presents that I E.S. Allen
of Detroit Michigan hereby present for record the
amended plat of lots in the City of Detroit
and City of Michigan for the purpose of
having the same recorded according to law
Signed and sealed in the
State of Michigan
H. D. Hudson.
Notary Public