10566

SUBDIVISION OF THE EASTERN PART OF "PRIVATE CLAIM No 678" BETWEEN MACK AND GRATIOT RORDS

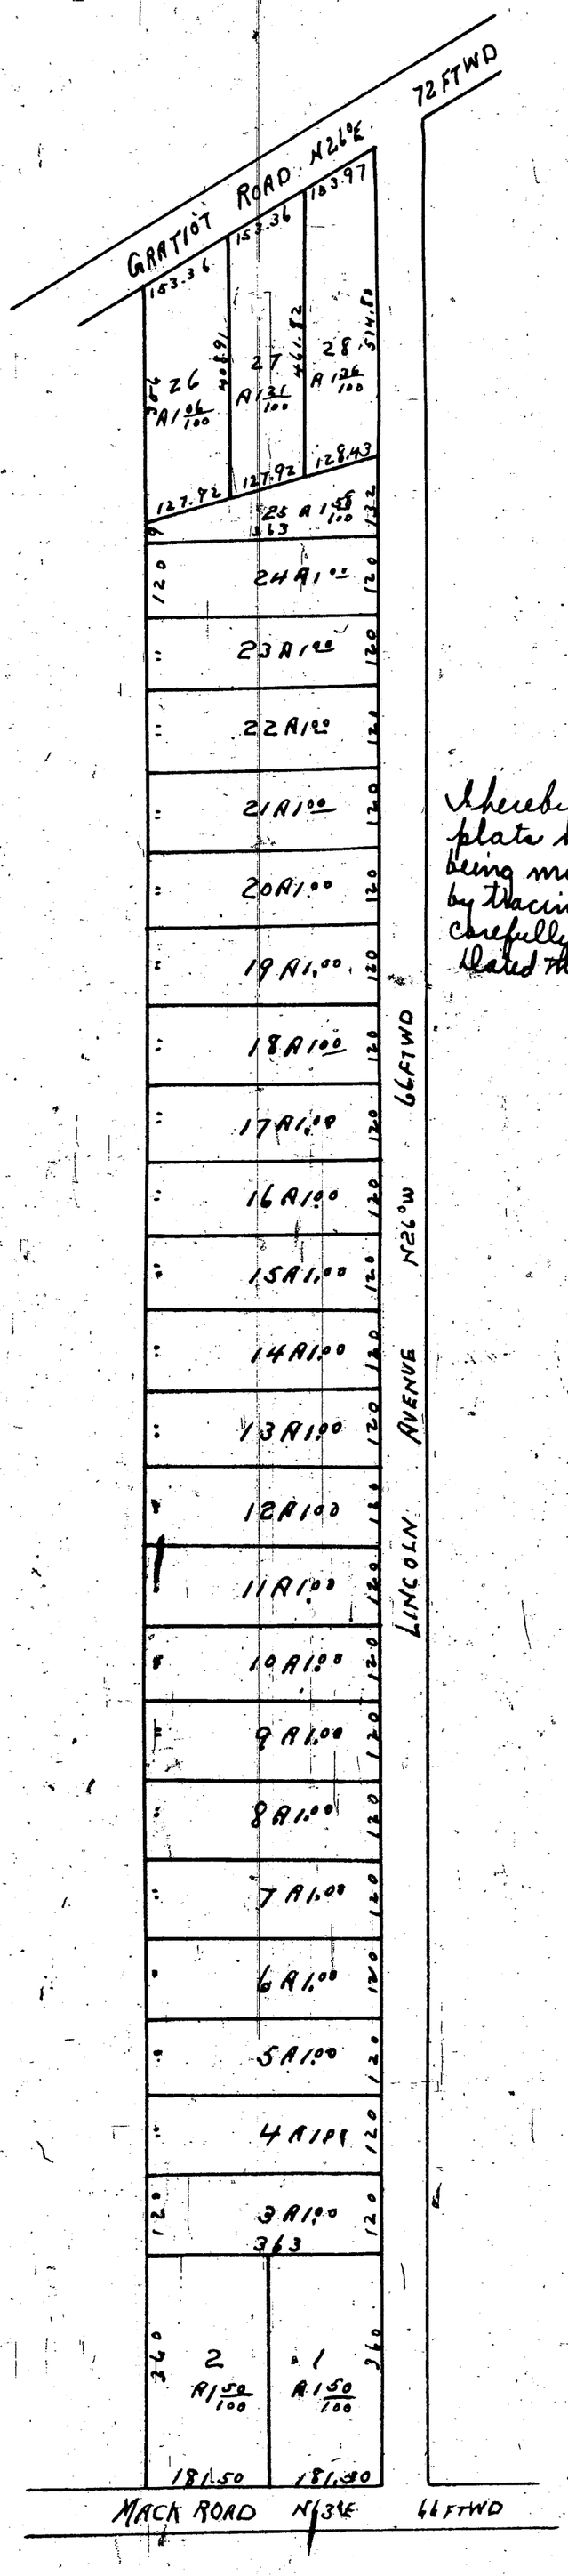

Received for record December 1st 1871 at 3 1/4 O,Clock P. M.
Alonzo Eaton Register

This plat is correct from survey Detroit October 12th 1871
John F Munro Sur.

Know all men by these presents That I Lucania Newbold widow of John a newbold do present for record the above plat of the subdivision of the East part of Private Claim No 678 lying between Mack Street and the Gratiot Road and do hereby dedicate to the perpetual use of the public the west one half of the road as laid out on said plat Witness my hand and seal this sixteenth day of November A D. one thousand eight hundred and seventy one

Signed sealed & delivered in presence of
Wm N Clarkson
William C Lusk

Lucania Newbold (Seal)

State of New York } ss on this sixteenth day of November A D one thousand eight hundred and
City & County of New York } seventy one before me a Commissioner of Deeds of the State of Michigan
personally appeared the above named Lucania Newbold known to me to be the person described
in and who executed the foregoing instrument and acknowledged the same to be her free
act and deed In witness whereof I have hereunto set my hand and affixed my official
seal this sixteenth day of November A.D. one thousand eight hundred and seventy one

(Seal)

Wm V Archer
Commissioner for Michigan
in Newyork (117 Broadway New York City)

This is to certify that the above plat has been compared with the original plat of record in the office of Register of Deeds of Wayne County and found to be a true copy of the same
A. N. Willmarth
Surveyor

I hereby certify that these plats are correct copies of the plats now on ~~file~~ record in the Register of Deeds office being made under the supervision of the Auditor General by tracing the plats on record and affixing thereto. Carefully compared copies of the dedications and certificates
Dated this 23rd day of July 1910

John B La Fountain
Clerk And General Depty

Correct
Eugene Robinson City Surveyor
The above plat is correct from actual survey
Detroit July 12th 1871
John F Munro Sur.

Approved Nov 28th 1871
Theodore J. Campeau
Emory Wendell
Commrs on plans of the city

Received for record Dec 9th 1871 at 4 1/4 O.clock. P.M.
Alonzo Eaton Register

SUBDIVISION OF BLOCK No 100 "CASS FARM"

10567

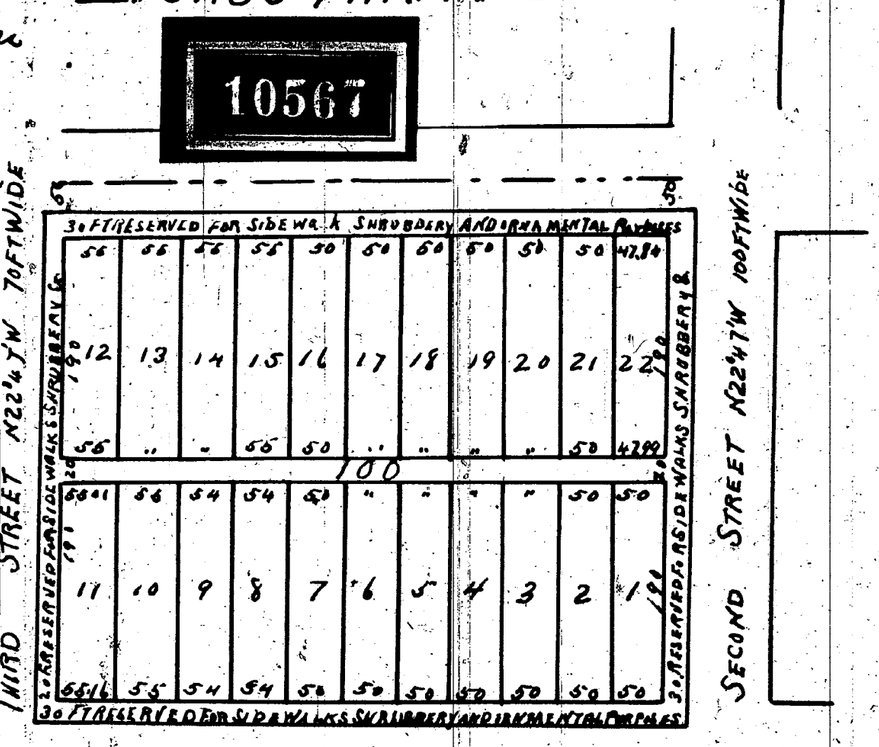

This is to certify that the above plat has been compared with the original plat of recording in the office of Register of Deeds of Wayne County and found to be a true copy of the same
A N Willmarth
Surveyor

Know all men by these presents that I Mary C. Canfield of Princeton in the state of New Jersey do hereby execute the above plat of subdivision of part of the Cass farm north of Grand River Street in the city of Detroit in the County of Wayne and State of Michigan to be known as block numbered one hundred (100) and do hereby dedicate to the use of the public all the streets and alley on the plat hereunto annexed for highway purposes according to the plat accompanying this dedication to which reference is expressly made as a part hereof Witness my hand and seal this fifth day of June 1871

Signed & sealed in presence of
Leroy H Anderson
A Cora Canfield

Mary C Canfield (Seal)

State of New Jersey ss on this fifth day of June A.D. 1871 before me a Commissioner for
County of Mercy the State of Michigan for said county personally appeared the
above named Mary C Canfield Known to me to be the person who executed the above
plat of subdivision and acknowledged the same to be her free act and deed

Seal

Leroy H Anderson
Commissioner for Michigan

ClibPDF - www.fastio.com