


PLAT
OF PART OF THE
CITY OF WYANDOTTE.

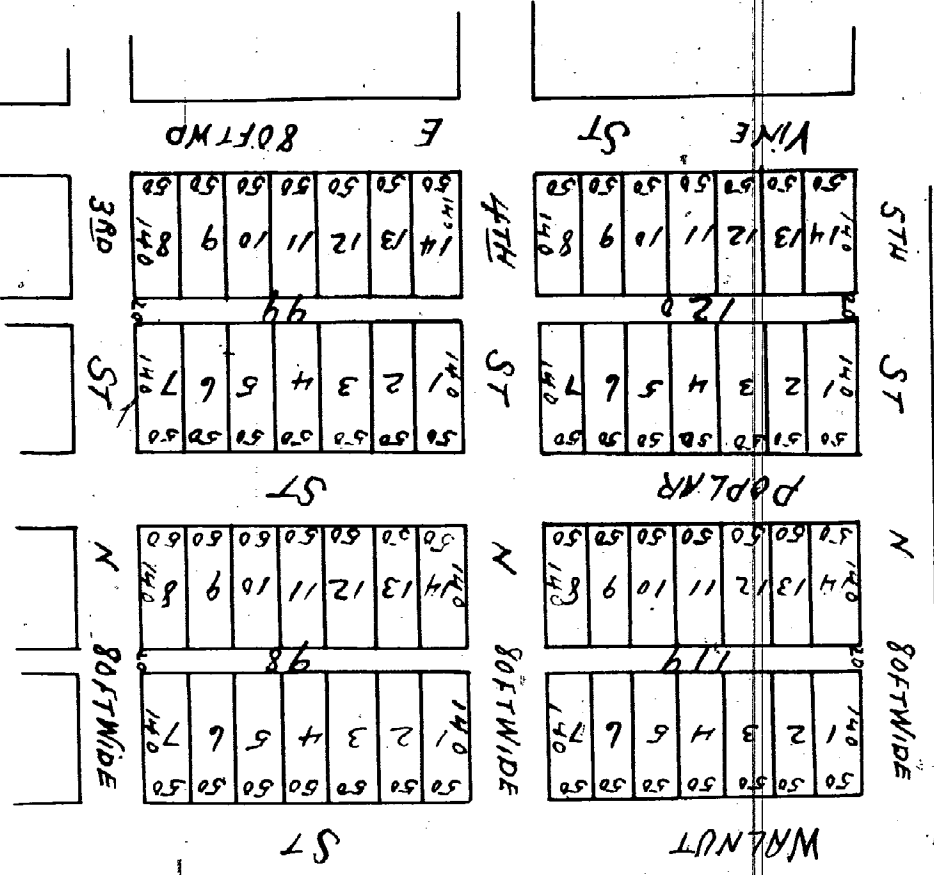

This is to certify that the above plat has been compared with the original plat of record in the office of the Register of Deeds of Wayne County and found to be a true copy of the same.

A. H. Willmarck
Surveyor

Read forward Sept 30th 1871 at 11 o'clock a.m.
Along East Avenue

We E. B. Ward President and W. H. Johnson Secretary
and in behalf of the Eureka Loan Company do
hereby adopt the plat as a true and correct plat
of so much of the City of Wyandotte within our hands
and make this 23rd day of September 1871

E. B. Ward Secy
W. H. Johnson Secy



State of Michigan, on this 23rd day of
September 1871 before me
a Notary Public in and for said county, personally
came the above E. B. Ward and W. H. Johnson the
known to me to be the persons who created the
above and acknowledged the same to be executed
by them freely

John D. Barr
Notary Public for
Wayne Co Mich

Filed for record from actual survey
on this 23rd day of September 1871 before me
a Notary Public in and for said county, personally
came John & Munn known
to me to be the persons who created the above
name to be executed by them freely

Henry Conway
Notary Public
Wayne Co Mich

10569

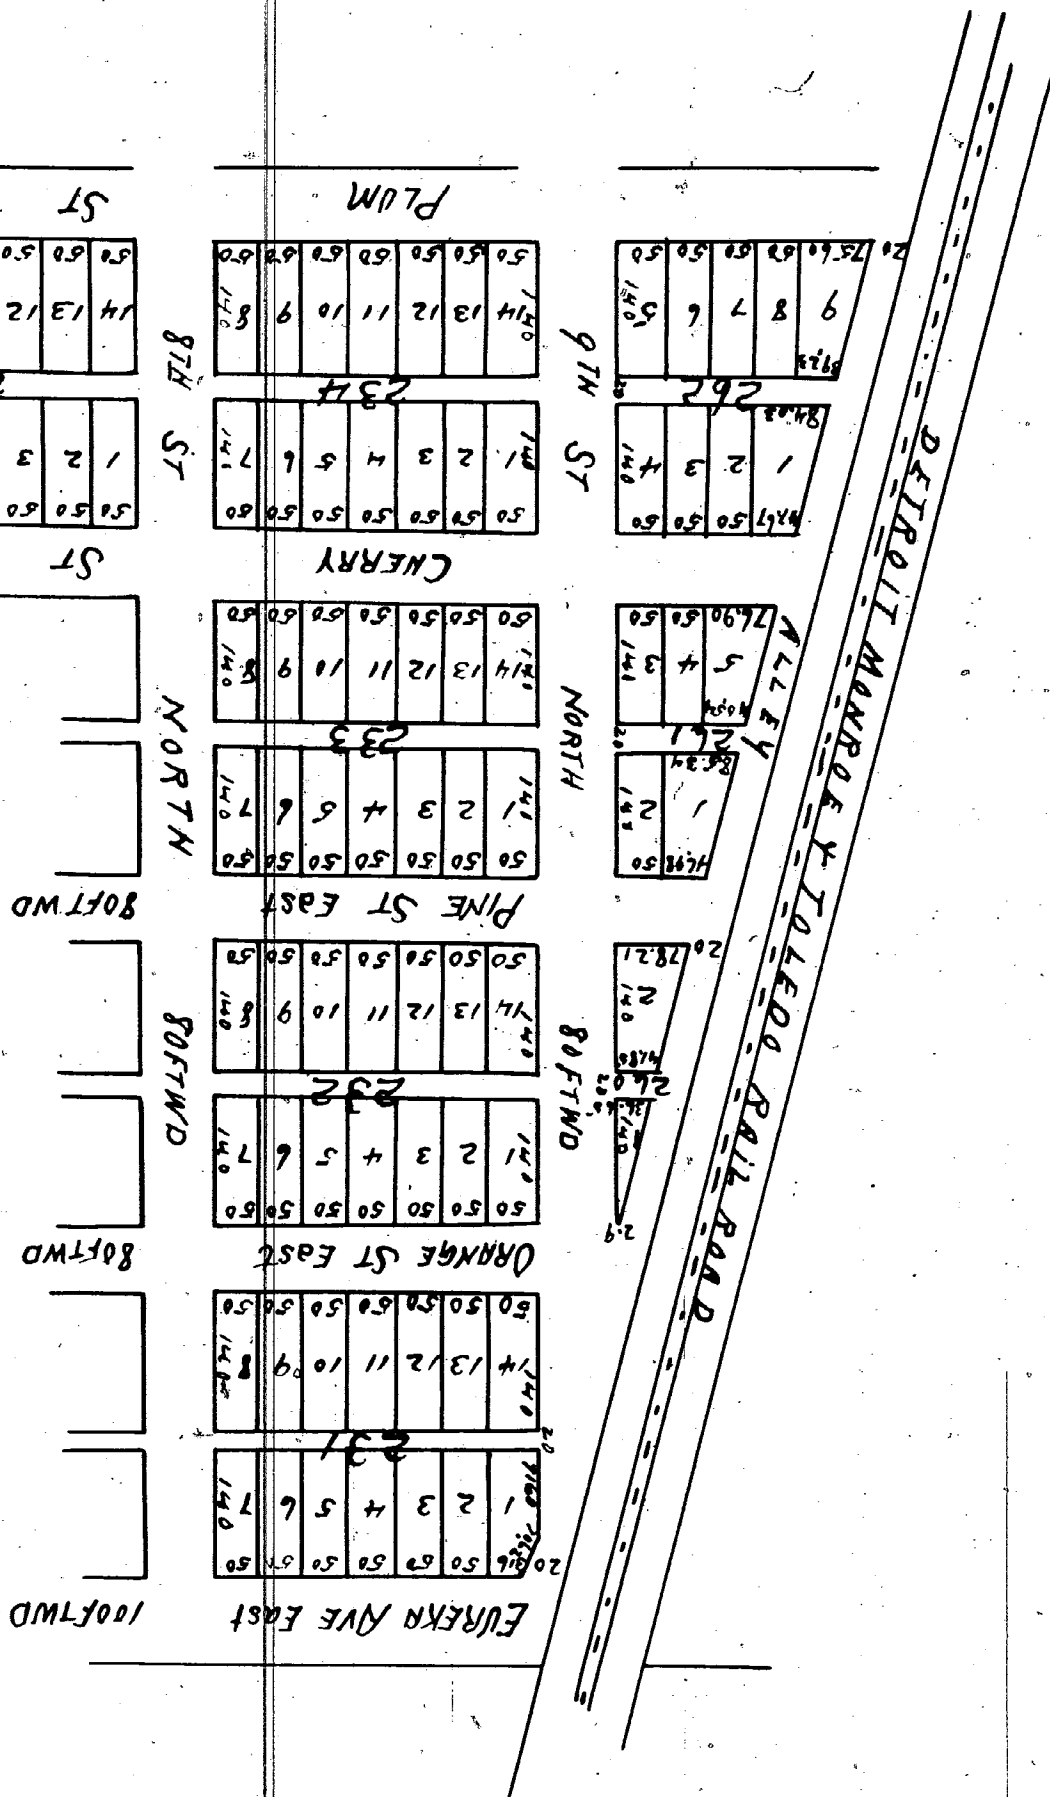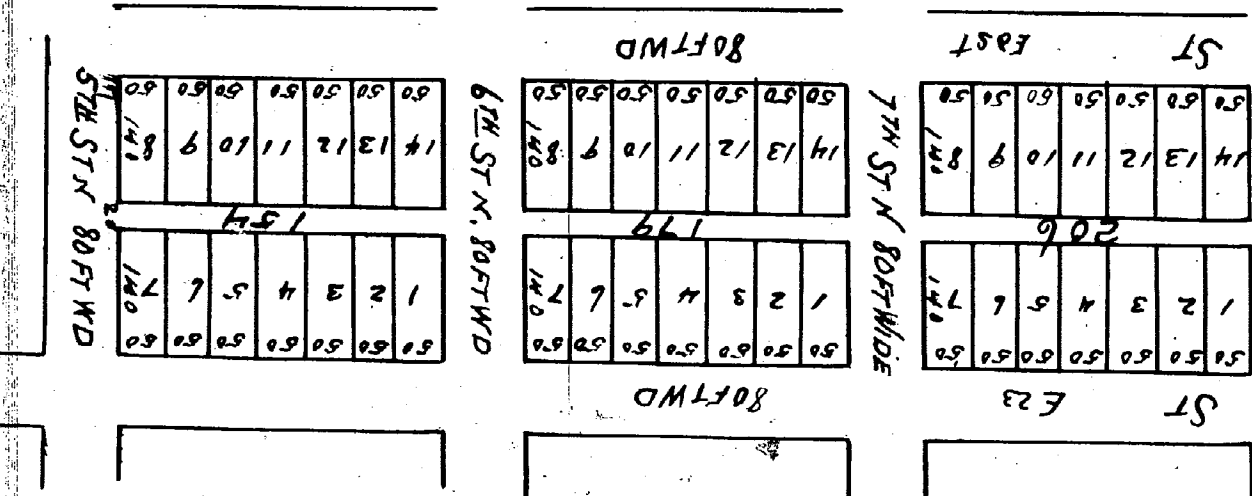

This is to certify that the above plat has been compared with the original plat of record in the office of the Register of Deeds of Wayne County and found to be a true copy of the same.

A. H. Willmarck
Surveyor

I hereby certify that this plat is a correct copy of the
plat now on record in the Register of Deeds of said county
made under the supervision of the Auditor General and
having the plat on record and attesting thereto accordingly
comparing copy of the plat with the original
dated this 21st day of July 1910

John B. Kauffman
Notary Public

State of Michigan, on this 23rd day of September 1871 before me
a Notary Public in and for said county, personally
came John & Munn known
to me to be the persons who created the above
name to be executed by them freely

Henry Conway
Notary Public
Wayne Co Mich

Read forward Sept 30th 1871 at 11 o'clock a.m.
Along East Avenue

We E. B. Ward President and W. H. Johnson Secretary
and in behalf of the Eureka Loan Company do
hereby adopt the plat as a true and correct plat
of so much of the City of Wyandotte within our hands
and make this 23rd day of September 1871

E. B. Ward Secy
W. H. Johnson Secy

State of Michigan, on this 23rd day of
September 1871 before me
a Notary Public in and for said county, personally
came the above E. B. Ward and W. H. Johnson the
known to me to be the persons who created the
above and acknowledged the same to be executed
by them freely

John D. Barr
Notary Public for
Wayne Co Mich

Filed for record from actual survey
on this 23rd day of September 1871 before me
a Notary Public in and for said county, personally
came John & Munn known
to me to be the persons who created the above
name to be executed by them freely

Henry Conway
Notary Public
Wayne Co Mich

10568