ClibPDF - www.fastio.com

10568

PLAT
OF PART OF THE
CITY OF WYANDOTTE

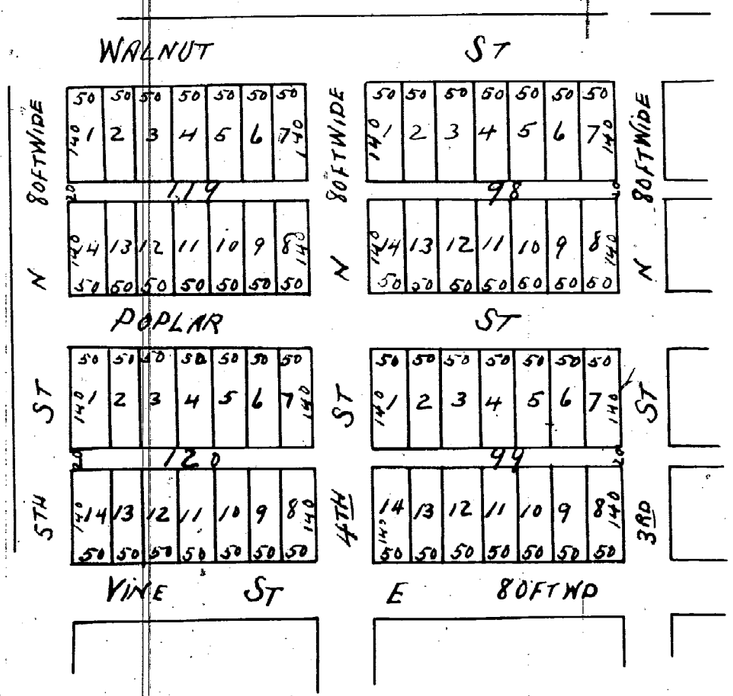

This is to certify that the above plat has been Compared with the original plat of record in the office of Register of Deeds of Wayne County and found to be a true copy of the same.
A H Willmarth
Surveyor

Rec'd for record Sept 30th 1871 at 11 O'clock A.M.
Alonzo Eaton Register

We E. B. Ward President and W. H. Zabriskie Secretary for and in behalf of the Eureka Iron Company do hereby adopt this plat as a true and correct plan of so much of the City of Wyandotte Witness our hands and seals this 23rd day of September 1871
H Zabriskie
A J Folger
E. B. Ward Pres't
Wm H Zabriskie Sec.

State of Michigan } ss On this 23rd day of
County of Wayne } September 1871 before me
a Notary Public in and for said County personally
came the above E. B. Ward and W. H. Zabriskie
Known to me to be the persons who executed the
above and acknowledged the same to be executed
by them freely
John D Baer
Notary Public for
Wayne Co Mich

The above is correct from actual Survey Detroit September 23rd 1871
John F Munro
Sur.

State of Michigan } ss
County of Wayne } On this 23rd day of September 1871 before me
a Notary Public for said County personally came John F Munro known
to me to be the person who certified to this plat and acknowledged the
same to be executed by him freely
Henry Campau
Notary Public
Wayne Co
Mich

10569

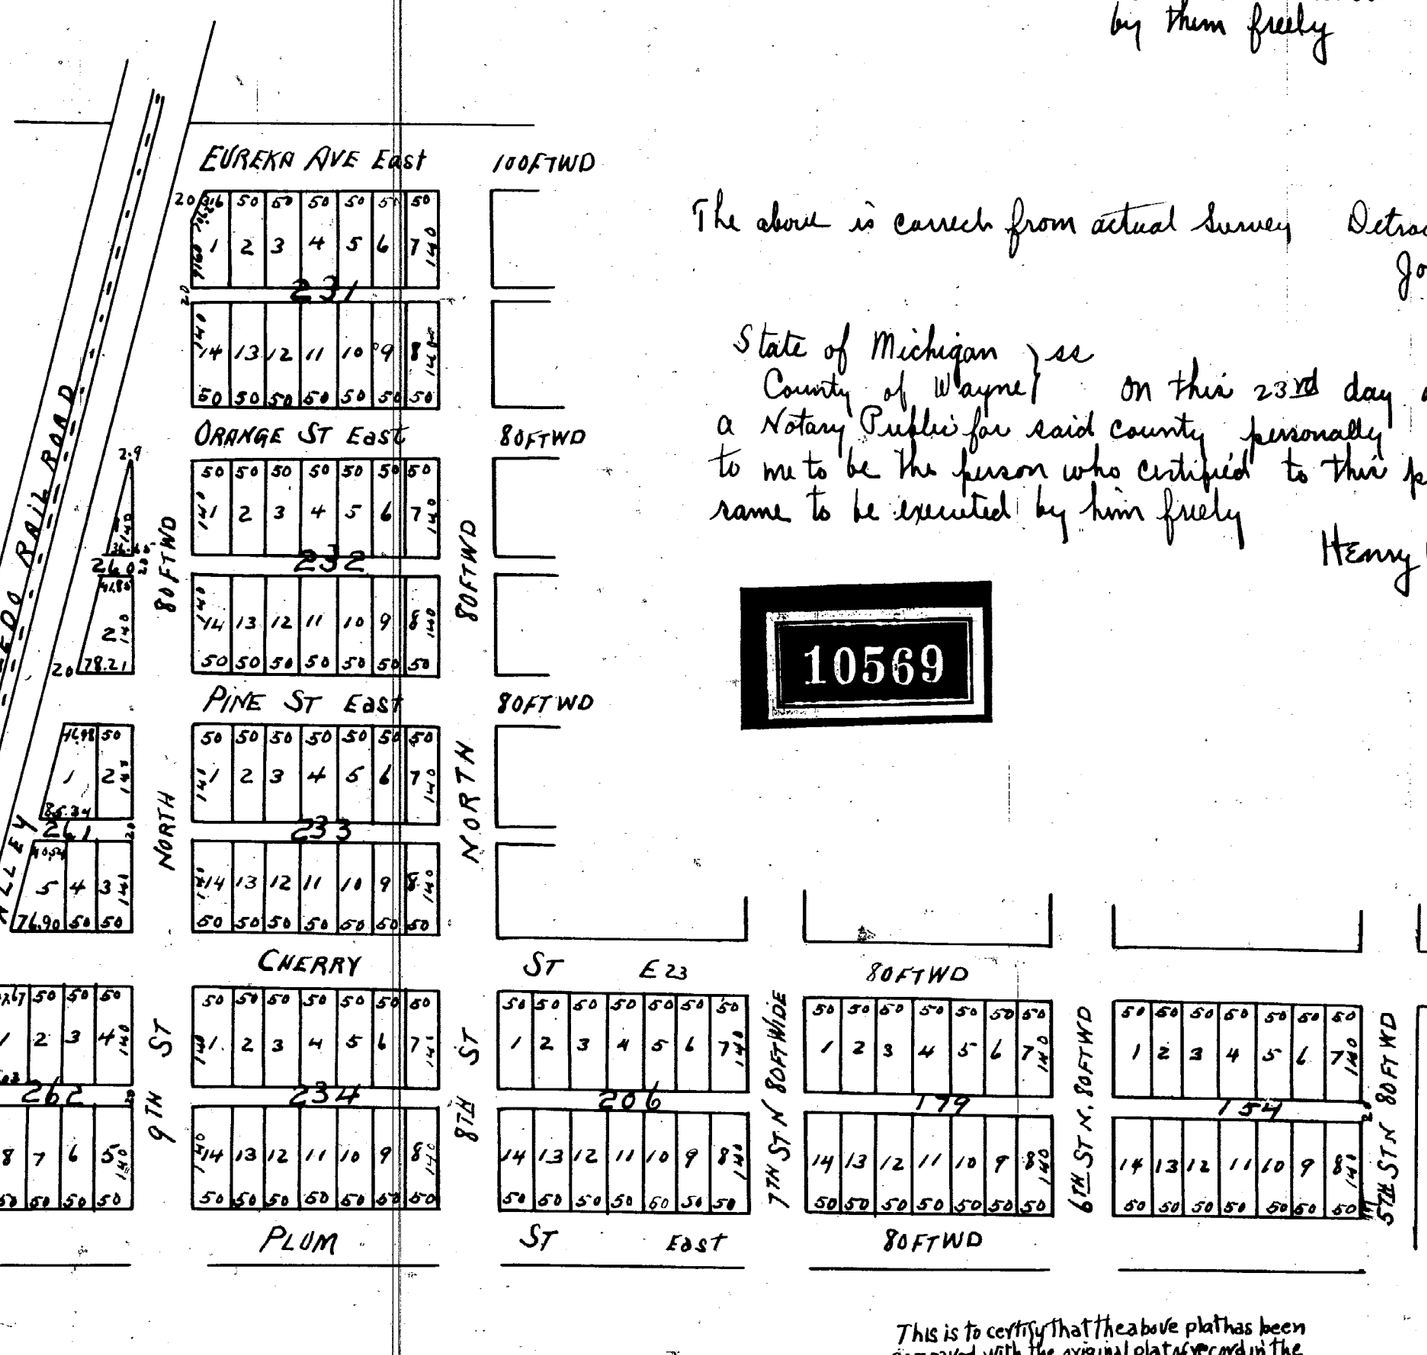

This is to certify that the above plat has been compared with the original plat of record in the office of Register of Deeds of Wayne County and found to be a true copy of the same
A H Willmarth
Surveyor

I hereby certify that this plat is a correct copy of the plat now on record in the Register of Deeds office being made under the supervision of the Auditor General by tracing the plat on record and affixing thereto a carefully compared copy of the ~~dedication and~~ certificates
Dated this 21st day of July 1910
John B La Fountain
Clerk Aud Gen Dept