3899

1057

LAKELAND

Sub of the Easterly 304 feet of P.C. 586 South of Jefferson Ave.

VILLAGE OF GROSSE POINTE. WAYNE CO.

MICHIGAN.

May 13th 1892

Scale 80 feet per Inch.

Mason L. Brown
Civil Engineer & Surveyor
82 & 83 Hopkins Blk.
Detroit Michigan

RECEIVED AND FILED
IN AUDITOR GENERAL'S OFFICE
March 25 1893
H. R. Pratt
Deputy Auditor General.

JEFFERSON AVE. N. 61 45 E. 100 FT.

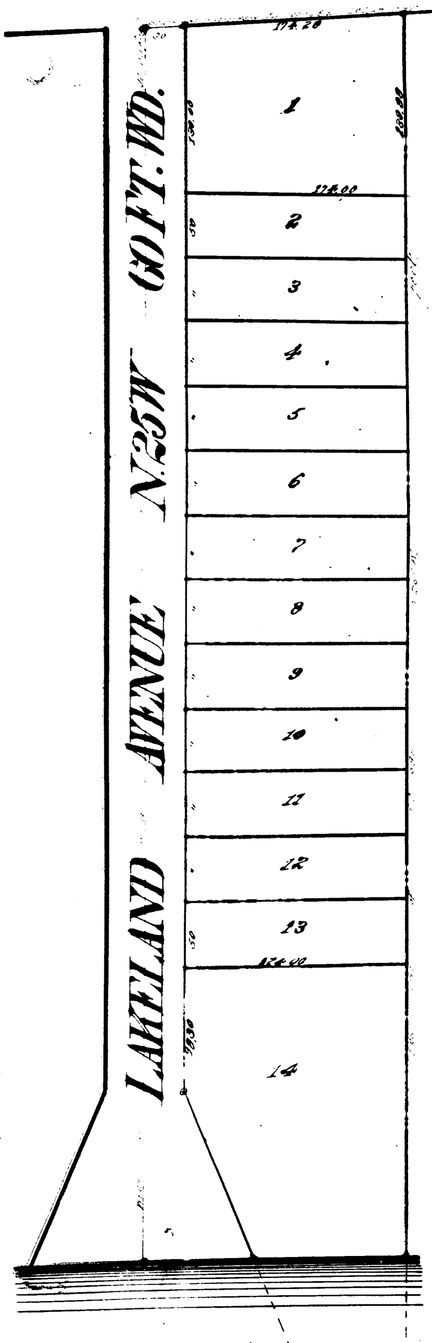

I hereby certify that the above Plat is correct, and that Monuments consisting of Oak Stakes 1¼ inches square and 15 inches long have been placed in the Ground at all angles in the Boundaries, and at the intersection of all Streets or Streets and Alleys, as shown on plat by O.

Detroit, Dec 16th 1892.

Mason L. Brown
Engineer and Surveyor.

KNOW ALL MEN BY THESE PRESENTS, that J. Bryant Milner Mistee

Have caused the land embraced in the above plat to be surveyed, laid out and platted, to be known as Lakeland Sub of the Easterly 304 feet of P.C. 586 south of Jefferson Ave. Grosse Pointe Wayne Co., Michigan, and that the Streets and Alleys shown on said plat are hereby dedicated to the use of the public.

Witness our hands and seals this the 23d day of November A. D., Eighteen Hundred and Ninety Two.

In presence of:
W. S. Downing
Kitt B. Ollara

Bryant Milner (L.S.)
Mistee (L.S.)

STATE OF MICHIGAN } ss.
COUNTY OF Wayne }

On this, the 23d day of November 1892, before me, a Notary Public in and for said county, personally appeared the above named Bryant Milner Mistee

known to me to be the same persons who executed the above dedication, and who acknowledged the same to be their free act and deed.

Kitt B. Ollara Notary Public.
Wayne County, Michigan.

STATE OF MICHIGAN } ss.
County of Wayne }

We Elgin A. Krauss Dep. Register of Deeds, and Mason L. Brown Surveyor, hereby certify that we have each carefully compared this copy with the original plat of Lakeland Sub of the Easterly 304 feet of P.C. 586 South of Jefferson Ave Grosse Pointe Wayne Co. Michigan and that it is an exact copy thereof and of the whole of such original map or plat.

Elgin A. Krauss Dep. Register of Deeds.
Mason L. Brown Surveyor.

STATE OF MICHIGAN } ss.
County of Wayne }

We Elgin A. Krauss Dep. Register of Deeds, and Mason L. Brown Surveyor, hereby certify that we have each carefully compared the annexed copy with the plat of Lakeland Sub of the Easterly 304 feet of P.C. 586 south of Jefferson Ave Grosse Pointe Wayne Co. Michigan now of record in the office of said Register of Deeds, and that it is a true transcript therefrom, and of the whole of such record.

Elgin A. Krauss Dep. Register of Deeds.
Mason L. Brown Surveyor.

Examined & Approved
December 20 - 1892
H. R. Pratt
Deputy Auditor General

This plat is now in the Village of Grosse Pointe

Dept 1901

1057

LAKELAND

Sub of the Easterly 304 feet of P.C. 586, South of Jefferson Ave.

GROSSE POINTE. WAYNE CO. MICHIGAN.

Mason L. Brown
Civil Engineer & Surveyor
Rm 7 & 8 Hayes Blk.
Detroit, Michigan

May 13th 1892.

RECEIVED AND FILED
IN AUDITOR GENERAL'S OFFICE
March 25 1893
H. R. Pratt
Deputy Auditor General.

Scale 50 feet per Inch.

JEFFERSON AVE. N. 61 E. 100 FT.

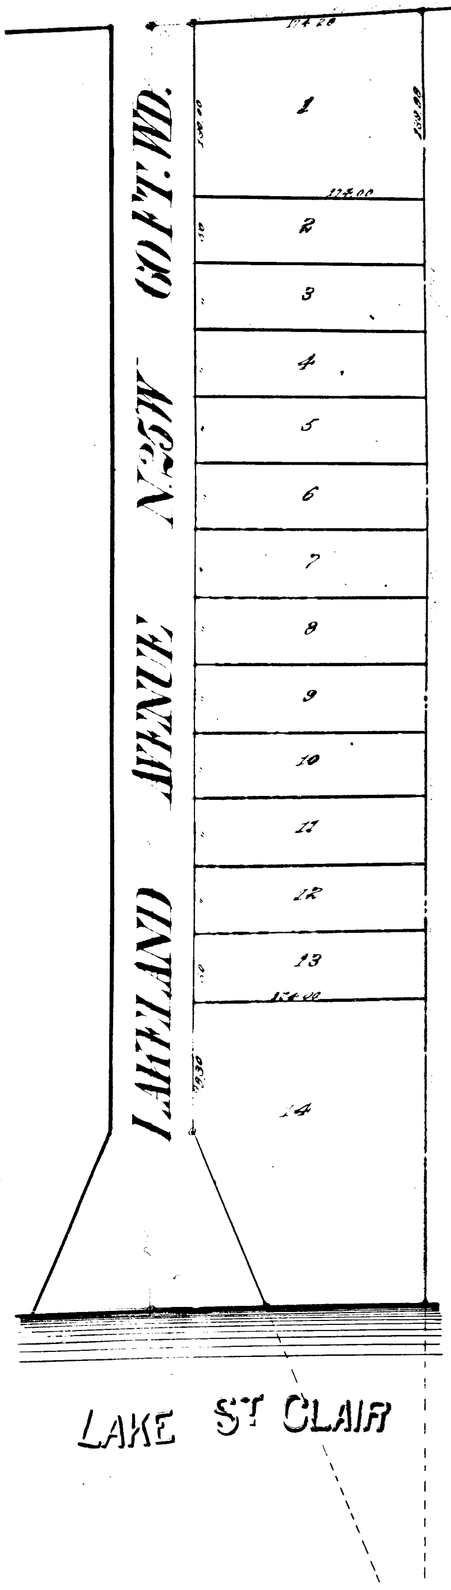

I hereby certify that the above Plat is correct, and that Monuments consisting of Oak Stakes 1¼ inches square and 15 inches long have been placed in the Ground at all angles in the Boundaries, and at the intersection of all Streets or Streets and Alleys, as shown on plat by O.

Detroit, Dec 16th 1892.

Mason L. Brown
Engineer and Surveyor.

21 Stakes
Wm. H. Haines
Dep.

KNOW ALL MEN BY THESE PRESENTS, that I, Bryant Walker Trustee

Have caused the land embraced in the above plat to be surveyed, laid out and platted, to be known as Lakeland Sub of the Easterly 304 feet of P.C. 586 south of Jefferson Ave. Grosse Pointe, Wayne Co., Michigan, and that the Streets and Alleys shown on said plat are hereby dedicated to the use of the public.

Witness my hand and seal this the 23d day of November A. D., Eighteen Hundred and Ninety Two.

In presence of:
W. B. Warning
Kitt B. Gillard

Bryant Walker (L.S.)
Trustee (L.S.)

STATE OF MICHIGAN, } ss.
COUNTY OF Wayne }

On this, the 23d day of November 1892, before me, a Notary Public in and for said county, personally appeared the above named Bryant Walker Trustee

known to me to be the same persons who executed the above dedication, and who acknowledged the same to be their free act and deed.

Kitt B. Gillard Notary Public.
Wayne County, Michigan.

Examined & Approved
December 20 - 1892
H. R. Pratt
Deputy Auditor General

STATE OF MICHIGAN, } ss.
County of Wayne }

We Elon A. Haines Dep. Register of Deeds, and Mason L. Brown Surveyor, hereby certify that we have each carefully compared this copy with the original plat of Lakeland Sub of the Easterly 304 feet of P.C. 586 south of Jefferson Ave Grosse Pointe Wayne Co. Michigan and that it is an exact copy thereof and of the whole of such original map or plat.

Elon A. Haines Dep. Register of Deeds.
Mason L. Brown Surveyor.

This plat is now in the Village of Grosse Pointe

Sept 1911

STATE OF MICHIGAN, } ss.
County of Wayne }

We Elon A. Haines Dep. Register of Deeds, and Mason L. Brown Surveyor, hereby certify that we have each carefully compared the annexed copy with the plat of Lakeland Sub of the Easterly 304 feet of P.C. 586 south of Jefferson Ave Grosse Pointe Wayne Co. Michigan now of record in the office of said Register of Deeds, and that it is a true transcript therefrom, and of the whole of such record.

Elon A. Haines Dep. Register of Deeds.
Mason L. Brown Surveyor.