


SUBDIVISION OF LOT No 14

BARTHOLOMEWS SUBDIVISION OF

P.C. 47.

CLARK AVENUE TOFT W	50	1396	200
	50	1397	200

— "VAN DYKE'S SUBDIVISION" —
OF PART OF THE
— "ANTOINE BEUBIEN FARM." —
NORTH GEORGE ST.

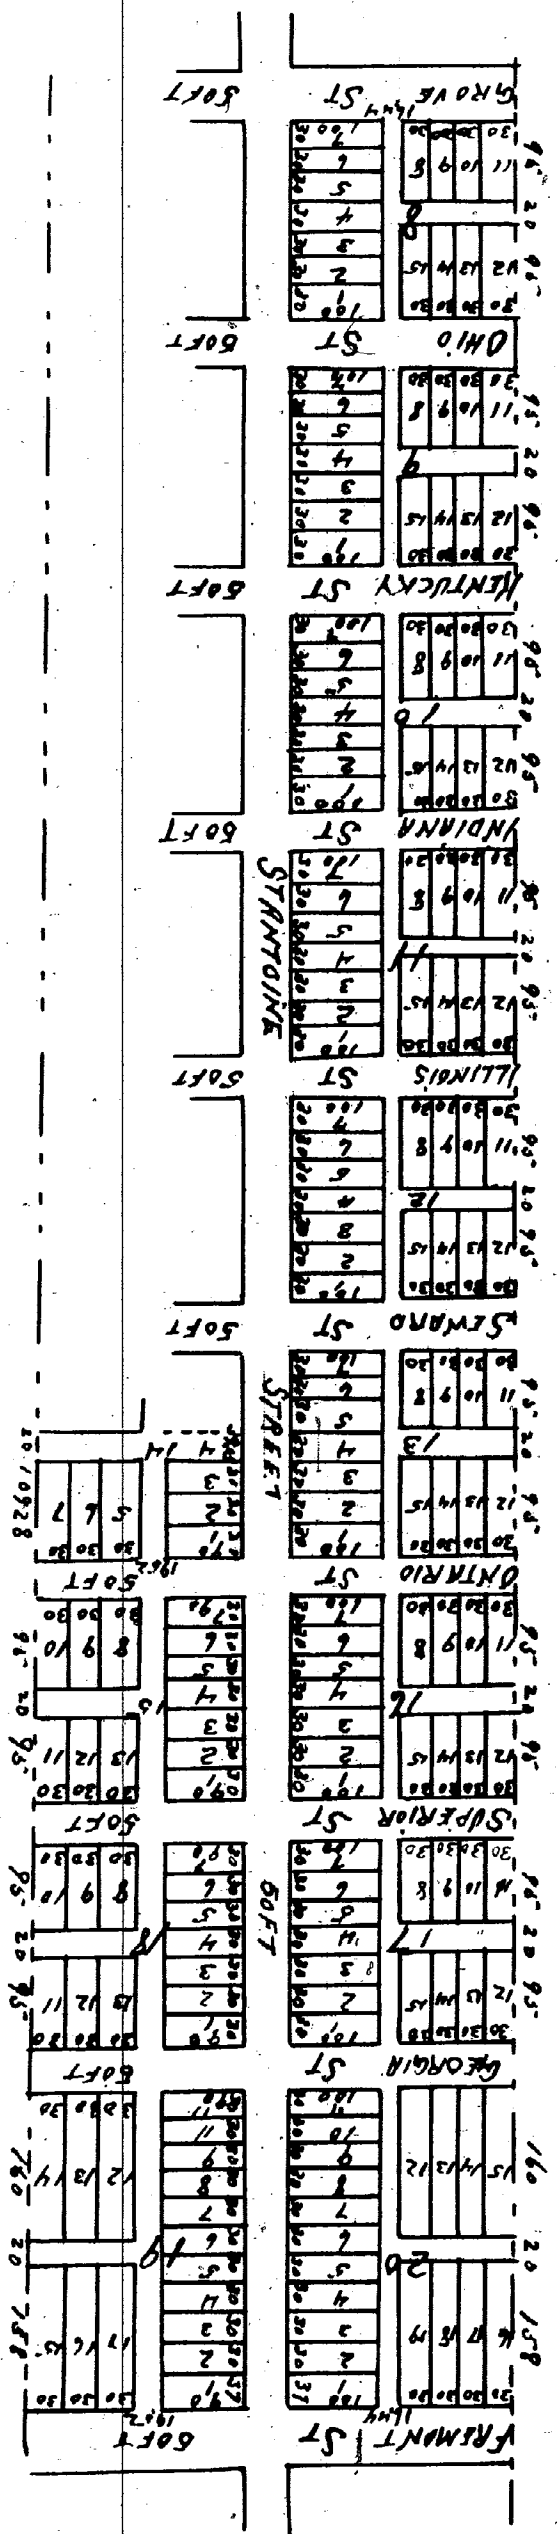

This is in certainty that the above plat has been compared with the original plat of record in the office of register of Deeds of Wayne County and found to be a true copy of the same.

D N Williams
Surveyor

James Collins
Notary Public
Wayne County
Mich

Received for record August 14th 1871 at 2 o'clock P.M.
 Always Eaten
 Quicker
 The above plot is covered from survey
 John F. Munn & Co.
 known all men by their practice that J. Eli Barkum of Springville Wayne County
 made the annexed plat of subdivision of lot 14 P.C. 47. for the first
 part of running the same recorded according to law - Witness my hand and seal this
 14th day of August A.D. 1871.
 in presence of
 John B. Campbell
 James Collins
 State of Michigan as on this 14th day of August A.D. 1871 personally appeared before me
 Eli Barkum known to me a Notary Public in & for said County. Eli Barkum acknowledged the same to be
 his free act and deed

10574

I hereby certify that these plates are correct copies of the plate now on record in the Secretary of War's office being made under the supervision of the Auditor General by having the plate on record and affixing thereto carefully compared copies of the dedications and certificates

Dated this 20th day of July

John B de Fontenay
Adjutant General's Dept.

This is to certify that the above plat has been compared with the original plat record in the office of Registrar of Deeds of Wayne County and found to be a true copy of the same.

G. N. Willmough
 Surveyor

Notary Public
Wayne Co.
much.

State of Michigan vs on the 20th day of May A.D. 1870 before me a notary public
County of Wayne in and for said county personally came the above named John F. Murray
known to me to be the person who made survey of the land of which the annexed is a plat
and who acknowledged that said plat is made free from survey of the said land and
according to the best of his knowledge and belief the same is correct
Witness my hand and seal of office at Detroit this 20th day of May 1870

The above plates are sent from country
Richard May 18th 1870
John & Maria Sw.

Philip G. D. San Diego
New York
New York

State of Missouri ss on this 23rd day of May A.D. 1870 before me a Notary Public in and for the County of Madison personally came the above named John A. Williams and John A. Williams and acknowledged the same in the character and for the

now all men by their friends that we Elizabeth O Vandusen and Eben N Willson
 members of the last will and testament of James A Vandusen deceased do hereby give
 and grant to the trustees of the said all the stock and all the other and all the plat
 and several remaining to ourselves and the legatees under said will then have
 and assign the several share of whomever the said may be determined by law
 to run under our hands and seals this 20th day of May A.D. 1870
 Elizabeth O Vandusen
 Eben N Willson

Received for record September 29th 1871. at 9 1/2 o'clock A.M.
 along Eaton's signature
 M & Frost
 M & Abrahamson / Commr
 Approved July 12th 1870
 Council into plan of City