
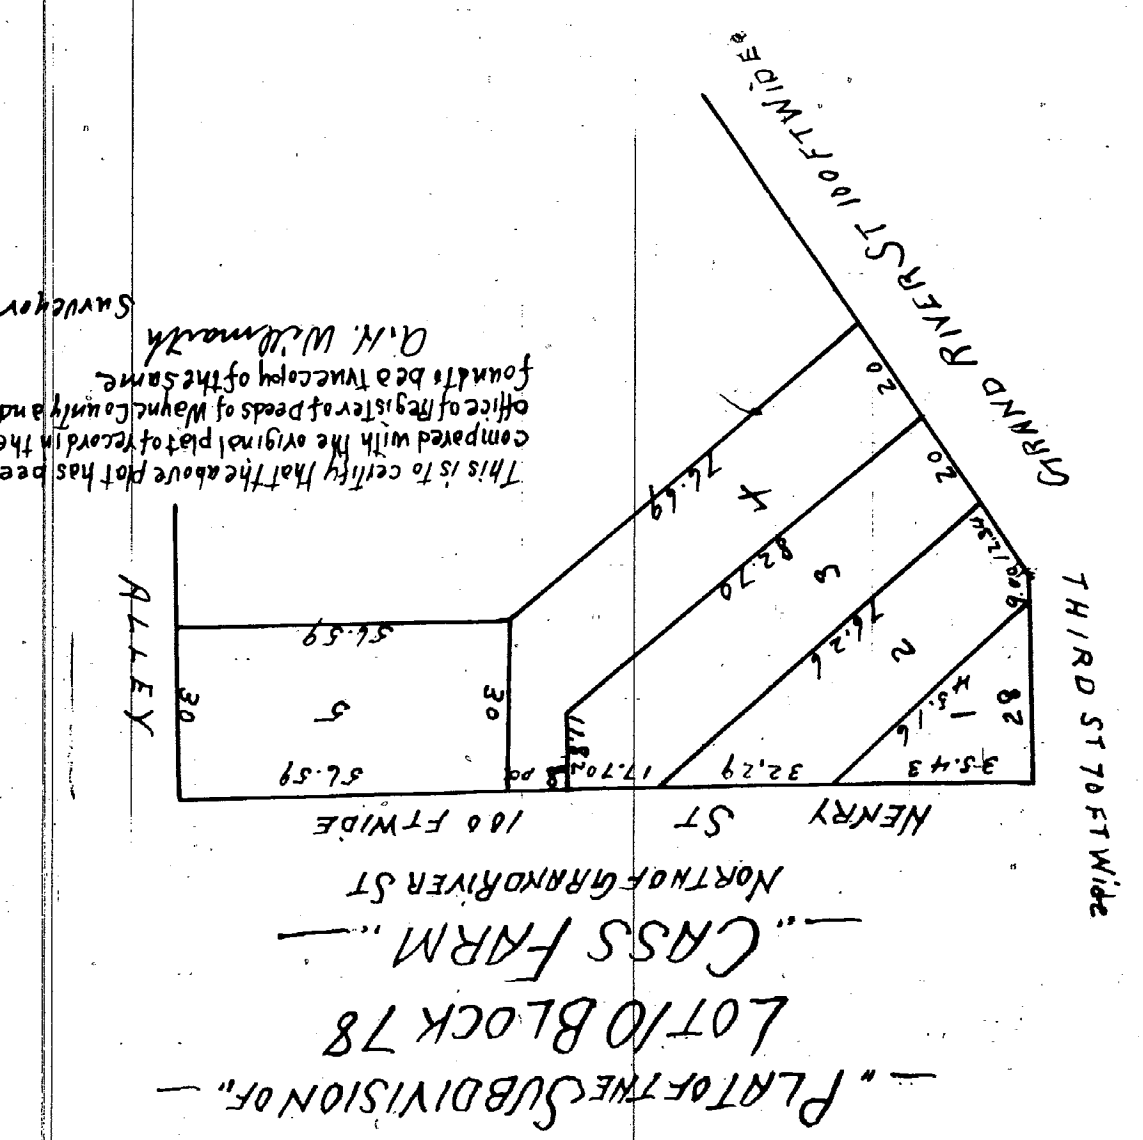


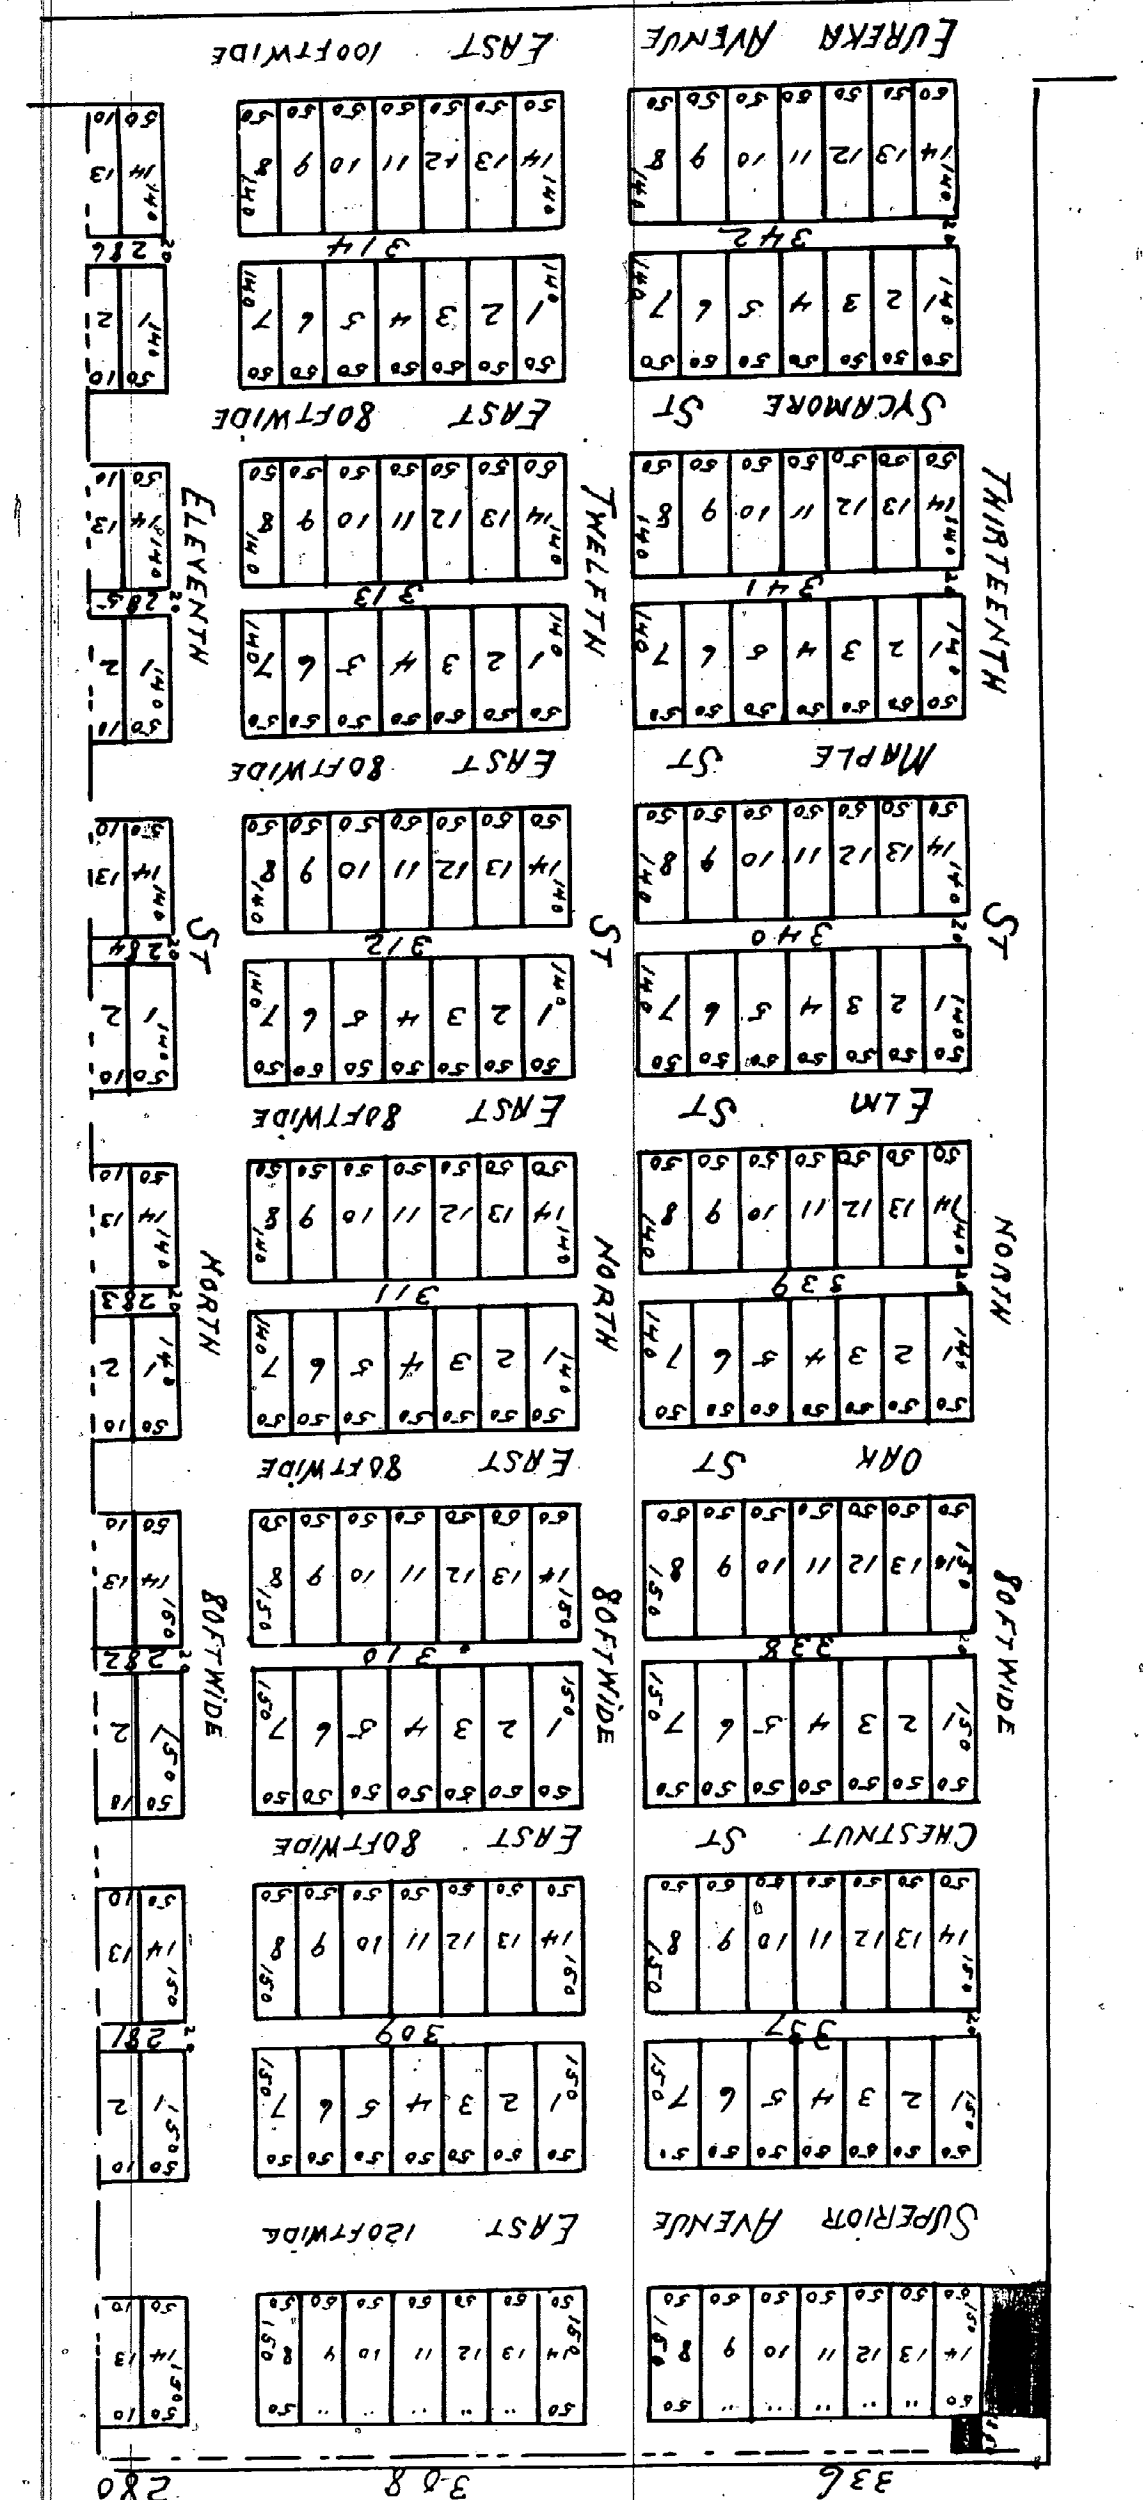

— "HURST AND POSTS" —
 SUBDIVISION OF PART OF
 "WYANDOTTE"
 BEING THE EASTERN PART OF THE
 WEST HALF OF THE SOUTH WEST 1/4 OF SECTION 29.

10577

10576

Deed for record Nov 15, 1871 at 11 1/4 o'clock A.M.
 Along Eaton Register
 Francis W. Simpson of the City of Detroit do hereby certify that the within plat
 and the use of the state and alleges to the public as therein designated within
 my hand and seal this 15th day of November A.D. 1871 the same being
 designated on plat of the said lot 10 block 78. Cass Farm N.E.R. 51
 in presence of Along Eaton }
 C. W. O'Neal }
 Francis W. Simpson
 State of Michigan as on this 15th day of November A.D. 1871 personally
 appeared before me a notary public for said county
 Francis W. Simpson known to me to be the person who executed the
 above instrument and acknowledged the same to be his free act and deed
 Along Eaton
 Notary Public
 Wayne County Mich

I hereby certify that these plots are correct copies of the
 plots made on record in the Register of Deeds office being made
 under the supervision of the Auditor General by tracing the plots
 on record and affixing thereon carefully compared copies of the
 dedication and certification
 Dated this 22 day of July 1910 John B. de Fountain
 Clerk and Gen. Supt.

Deed for record October 14th 1871 at 12 o'clock M
 Along Eaton Register
 John F. Munroe
 John F. Munroe and N. W. Willmarth and N. W. Willmarth of as much
 of the west half of the south west quarter of section twenty nine (29) in T13N
 R13E of the range eleven (11) east in Wayne County Michigan as is
 indicated in the original plat do hereby adopt said plat and dedicate to the
 use of the public the state and alleges therein described saying however
 to ourselves our heirs and assigns the reservation of said state and alleges
 whenever the same shall be determined by law within our hands and
 seals this fourteenth day of October A.D. 1871
 Ed E. Howe
 John B. Campau
 State of Michigan as
 on this 14th day of October A.D. 1871 before me a
 Notary Public in and for said county personally came James F. Hunt
 Alfred N. Willmarth N. W. Willmarth and John F. Munroe known to me to be
 the same persons described in and executed the foregoing instrument and
 severally acknowledged the same to be their free act and deed
 Along Eaton
 Notary Public
 Wayne County Mich

This is to certify that the above plat has been
 compared with the original plat of record in the
 office of the Register of Deeds of Wayne County and
 found to be a true copy of the same.
 A. N. Willmarth
 Surveyor