
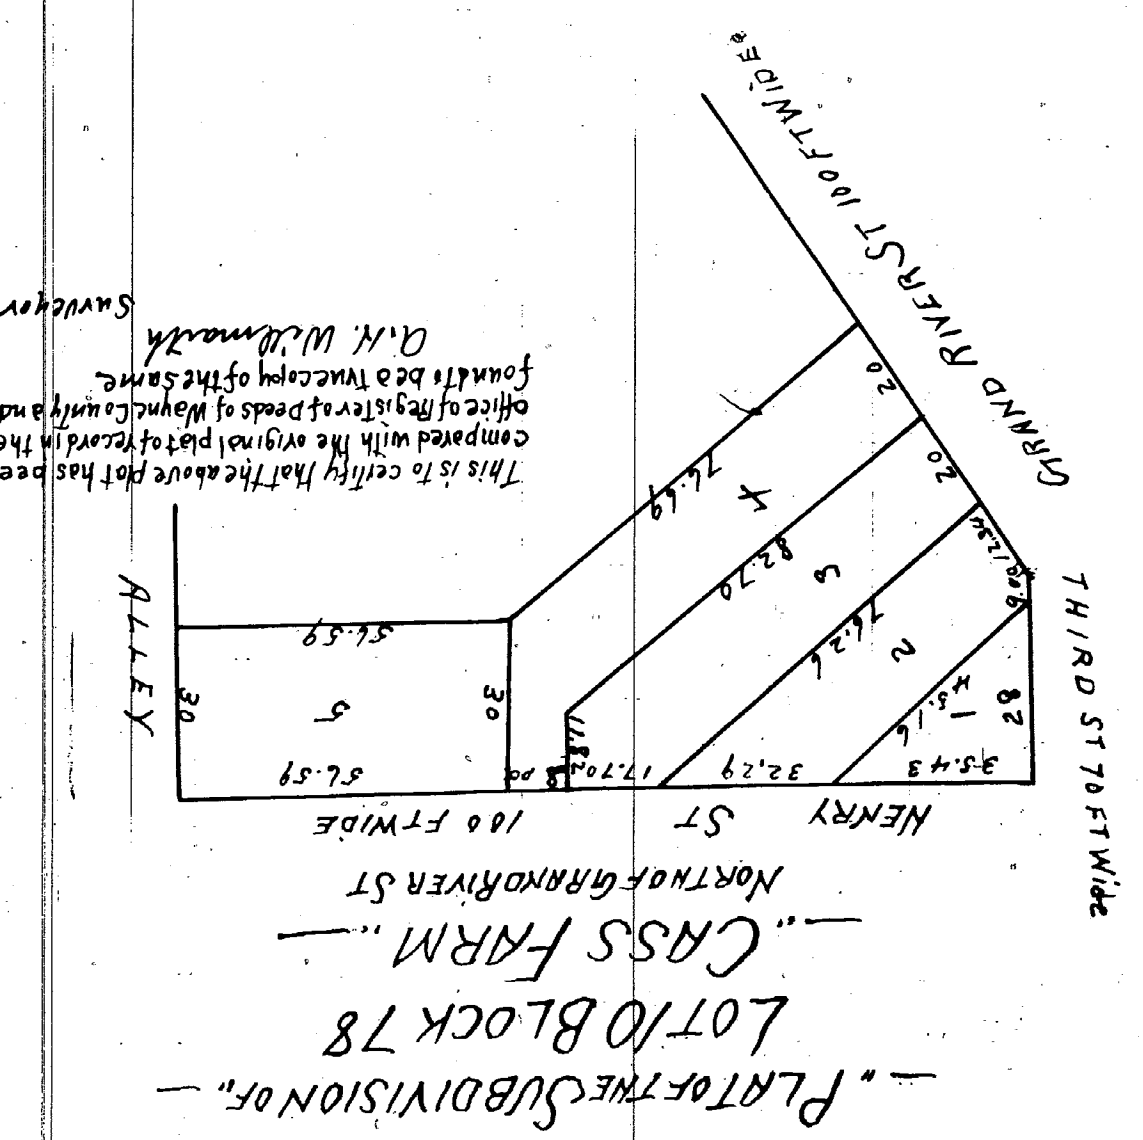


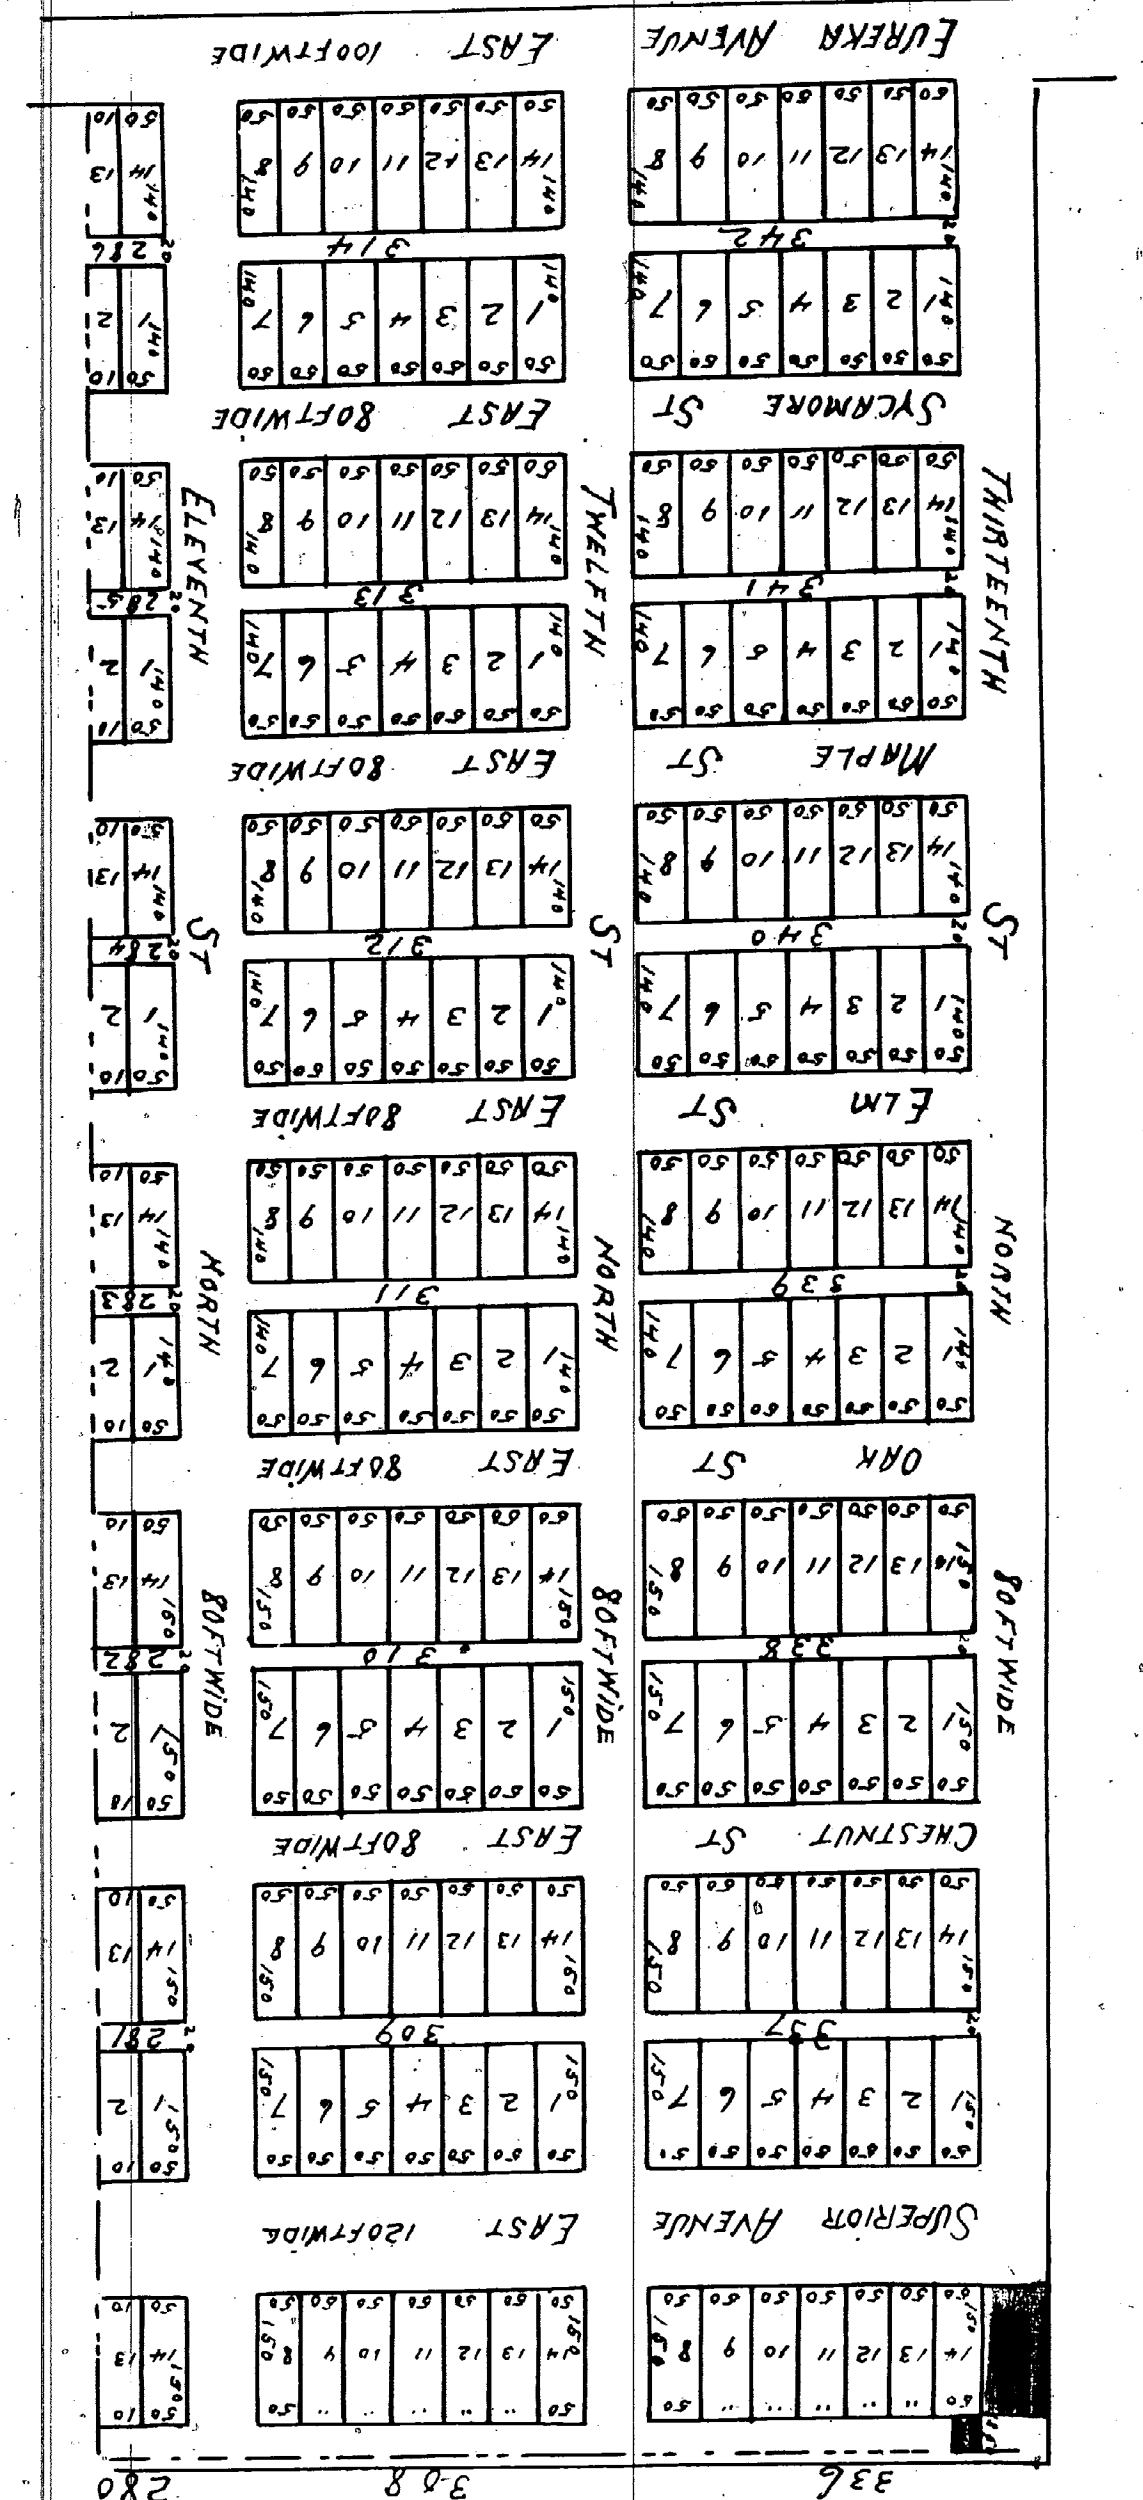

— "HURST AND POSTS" —
 SUBDIVISION OF PART OF
 "WYANDOTTE"
 BEING THE EASTERN PART OF THE
 WEST HALF OF THE SOUTH WEST 1/4 OF SECTION 29.

10577

10576

Deed for record Nov 15, 1871 at 11 1/4 o'clock A.M.
 of Francis Wingenman of the City of Detroit do hereby certify that the within plat
 and the use of the streets and alleys to the public as therein designated within
 my hand and seal this 15th day of November A.D. 1871 the same being
 designated on plat of the aforesaid lot 10 block 78. Cass Farm N.E.R. 51
 in presence of (Albany Eaton)
 C. W. (Albany Eaton)
 State of Michigan as on this 15th day of November A.D. 1871 personally
 appeared before me a Notary Public for said County
 Francis Wingenman known to me to be the person who executed the
 above instrument and acknowledged the same to be his free act and deed
 Albany Eaton
 Notary Public
 Wayne County Mich

Deed for record Nov 15, 1871 at 11 1/4 o'clock A.M.
 of Francis Wingenman of the City of Detroit do hereby certify that the within plat
 and the use of the streets and alleys to the public as therein designated within
 my hand and seal this 15th day of November A.D. 1871 the same being
 designated on plat of the aforesaid lot 10 block 78. Cass Farm N.E.R. 51
 in presence of (Albany Eaton)
 C. W. (Albany Eaton)
 State of Michigan as on this 15th day of November A.D. 1871 personally
 appeared before me a Notary Public for said County
 Francis Wingenman known to me to be the person who executed the
 above instrument and acknowledged the same to be his free act and deed
 Albany Eaton
 Notary Public
 Wayne County Mich

Deed for record Oct 14th 1871 at 12 o'clock M.
 of John F. Hurst and John F. Hurst
 State of Michigan as on this 14th day of October A.D. 1871 before me a
 Notary Public in and for said County personally came John F. Hurst
 and John F. Hurst and acknowledged the same to be their free act and deed
 Albany Eaton
 Notary Public
 Wayne County Mich

Deed for record Oct 14th 1871 at 12 o'clock M.
 of John F. Hurst and John F. Hurst
 State of Michigan as on this 14th day of October A.D. 1871 before me a
 Notary Public in and for said County personally came John F. Hurst
 and John F. Hurst and acknowledged the same to be their free act and deed
 Albany Eaton
 Notary Public
 Wayne County Mich