


10581

STIMSON'S SUBDIVISION.
OF PART OF PARK LOT N^o 68
— CITY OF DETROIT 1868. —

Received for Record June 19th 1868 at 10 O'clock A.M.

Wm E Warner Register
By Alonzo Eaton Dep.

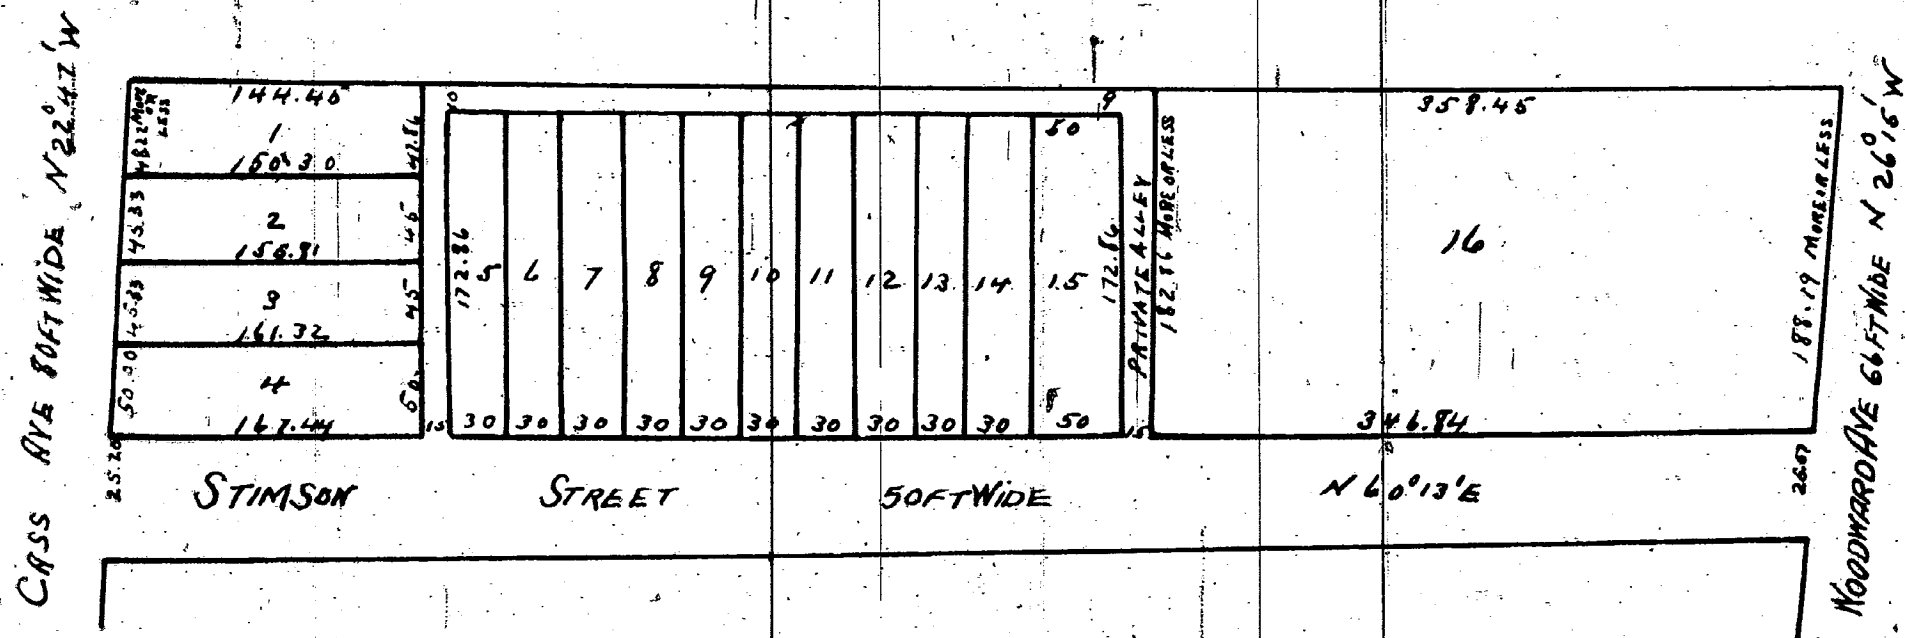

Approved May 25 1868
E. A. Brush } Commissioner
H. P. Baldwin } Plan of the city

This is to certify that the above plat has been compared with the original plat of record in the office of Register of Deeds of Wayne County and found to be a true copy of the same.
A H Wilmarth
Surveyor

State of Michigan } ss I Benjamin S. Stimson hereby acknowledge the within plat of the subdivision of the West part of Park Lot No 68
Wayne County } and dedicate the streets and alleys for the public use including said twenty five feet of the said half of
Park Lot 68. Witness my hand and seal
In presence of } Henry Starkey } Stamp 5¢
H A Lacey } B S Stimson } LS


State of Michigan } ss On this twelfth day of May A.D. 1868 personally came before me a Notary Public for said County Benjamin
Wayne County } S. Stimson and acknowledged the within plat of subdivision of Park Lot No 68 to be his free act and deed
Henry Starkey Notary Public
Wayne County Mich

State of Michigan } ss I Alanson Shedy hereby acknowledge and dedicate the north twenty five feet of Park Lot No 69 for a public street - Witness
County of Wayne } my hand and seal - In presence of Henry Starkey H A Lacey -
(Stamp 5¢) } A Shedy } LS

State of Michigan } ss On this twelfth day of May A.D. 1868 personally came before me a Notary Public for said County Alanson Shedy
County of Wayne } and acknowledged the dedication of the North twenty five feet of Park Lot 69 for a public street as his free act and deed
Henry Starkey Notary Public Wayne County Mich

State of Michigan } ss On this 9th day of March A.D. 1868 personally came before me a Notary Public for said County Eugene Robinson
County of Wayne } City Surveyor and acknowledged the within plat to be correct
(Stamp 5¢) } Henry Starkey Notary Public
Wayne County Mich

SUBDIVISION OF THE NORTH 30 ACRES.
OF THE EAST HALF OF THE NORTH EAST
QUARTER OF SECTION FOURTEEN
— TOWN 1 SOUTH OF RANGE 11 EAST. —

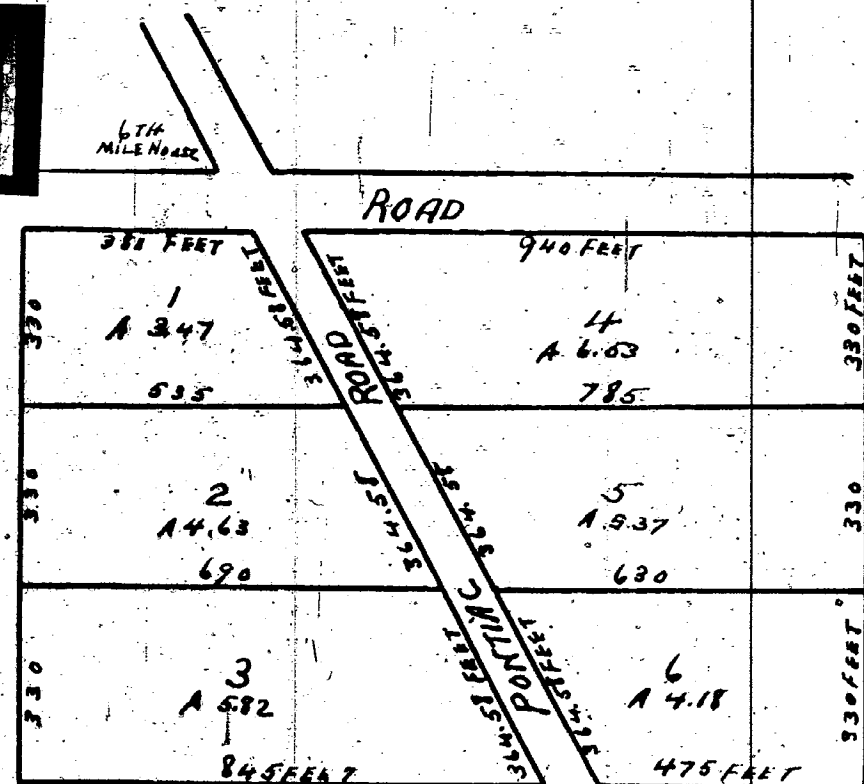

Hubert Dugua Estate

I hereby certify that these plats are correct copies of the
plats now on record in the Register of Deeds office being
made under the supervision of the Auditor General
by tracing the plats on record and affixing thereto
carefully compared copies of the dedications and
certificates
Dated this 9th day of June 1910

John B LeSautain
Clerk and Gen. Dep.

Received for Record July 31st 1868 at 3 1/2 O'clock P.M.

Wm E Warner Register
By Alonzo Eaton Dep.

State of Michigan } ss I William Daly Administrator of the Estate of Hubert Dugua
County of Wayne } deceased has caused the above map or plat of the subdivisions of
the north thirty acres of the east half of the north east quarter of section fourteen (14)
Township of Greenfield Wayne County Michigan to be made by John F. Munro Sur-
veyor and do hereby adopt the same and dedicate the public Highway on said
plat for public use. - Detroit July 31st 1868

In presence of }
W E Warner }
Alonzo Eaton }

William Daly } LS
Administrator of the Estate
of Hubert Dugua deceased

State of Michigan } ss On this thirty first day of July A.D. 1868 before me the undersigned
County of Wayne } a Notary Public of Wayne County Michigan personally appeared
William Daly Administrator of the Estate of H. Dugua and
John F. Munro Surveyor each known to me to be the persons who executed the above
Map or plat and acknowledged the same to be their free act and deed
W E Warner Notary Public
Wayne Co Mich

I certify the above to be correct from actual survey
Detroit July 18, 1868 John F. Munro Sur.

This is to certify that the above plan has been compared with the original plat of record in the office of Register of Deeds of Wayne County and found to be a true copy of the same

Surveyor