


10586


10587

Subdivision
of
Section No 51 of the Gann Farm
1837 A.E. Hutton Civ. Eng.

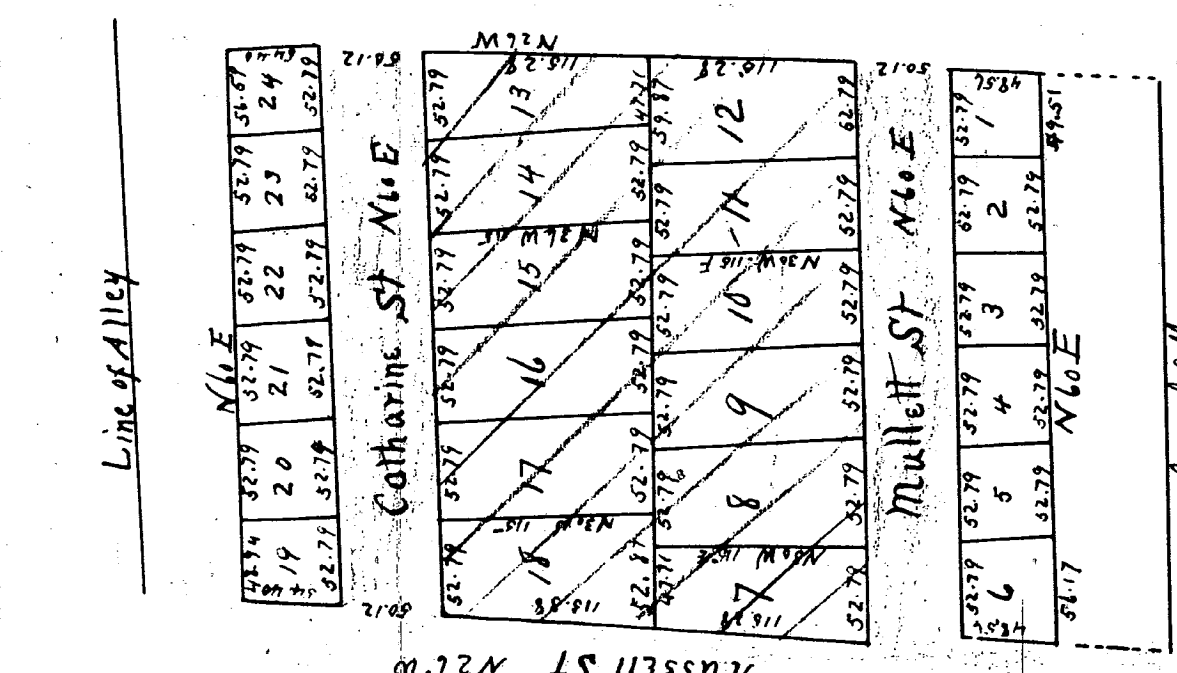

Rec for Record this 28th day of November A.D. 1837
at 9 1/2 o'clock A.M.
Chas. R. Griswold S. Reg.

Plat
of
The Front of
C. Moran's Farm
A.E. Hutton Civ. Eng.
1837
Chas. Moran
Carpenter

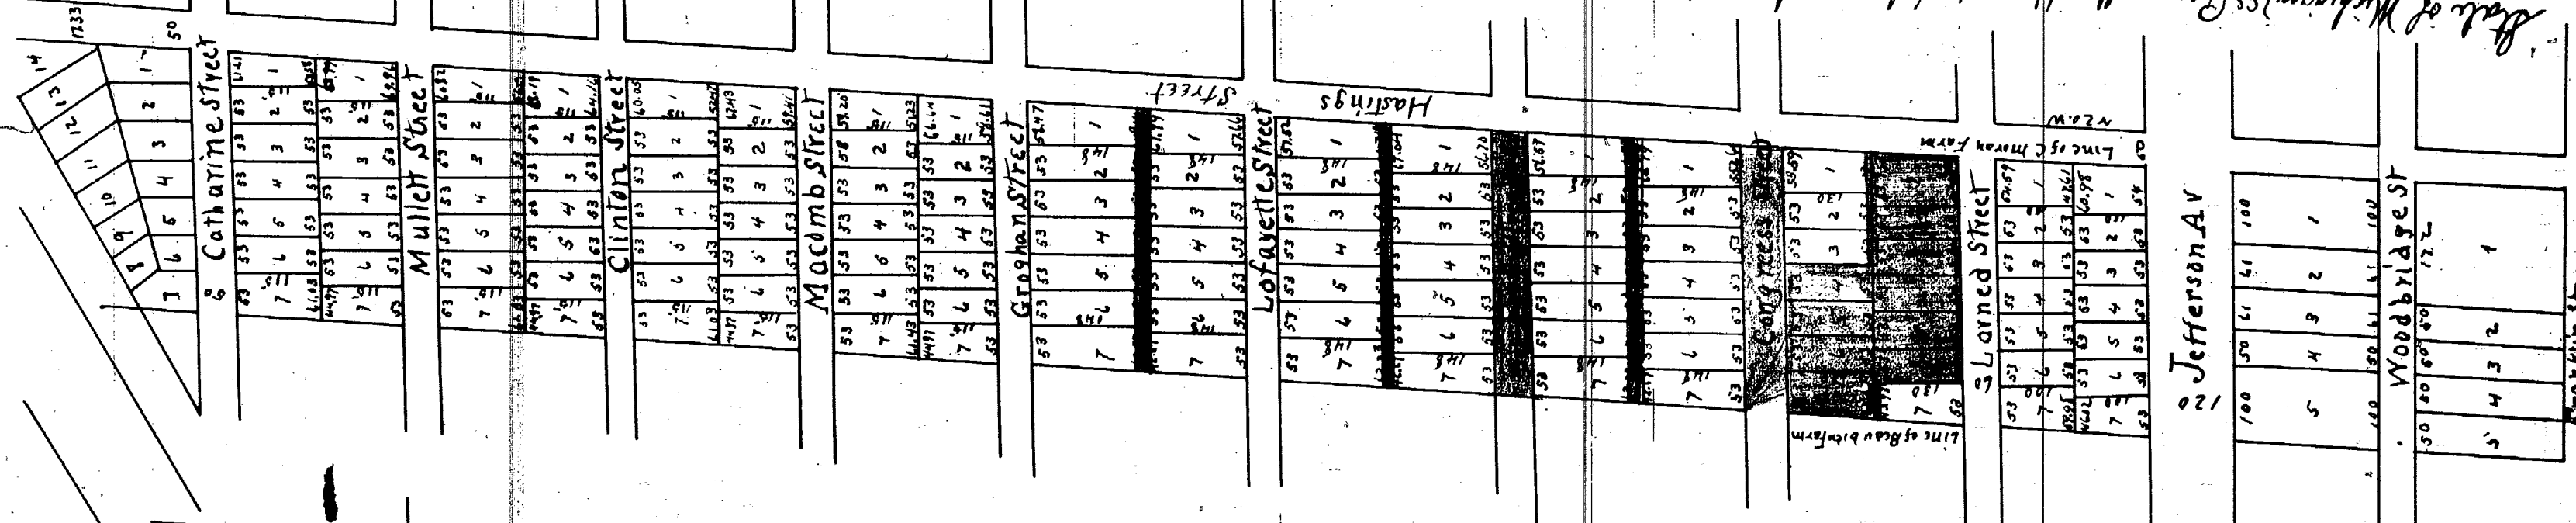

State of Michigan }
County of Wayne }
Moran the proprietor of the lands herein described as a plat being situated on
the Moran farm as called lying between Franklin Street & the Detroit River in the eastern addition of
the City of Detroit in said County and acknowledged the within to be a correct plan of the farm as subdivided
in to lots & situated by A.E. Hutton and John Mullett Surveyors sworn under my hand & seal at Detroit
this twenty ninth day of July A.D. 1837

D. & H. Mullett
J.O. W. & L.M.

I hereby certify that this plat is a correct copy of the plat now on record
in the Register of Deeds office being made under the supervision of the
Surveyor General by tracing the plat on record and of being filed a case-
fully compared copy of the dedication & certificate
Dated this 22nd day of April 1910
John A. Fountain
Clerk and Gen. Reg.

CONVEYANCE
JULY 13 1837
125-62