10590

PLAT
OF THE SUBDIVISION OF THE
WHITMAN FARM
DEARBORN. WAYNE COUNTY, MICHIGAN.

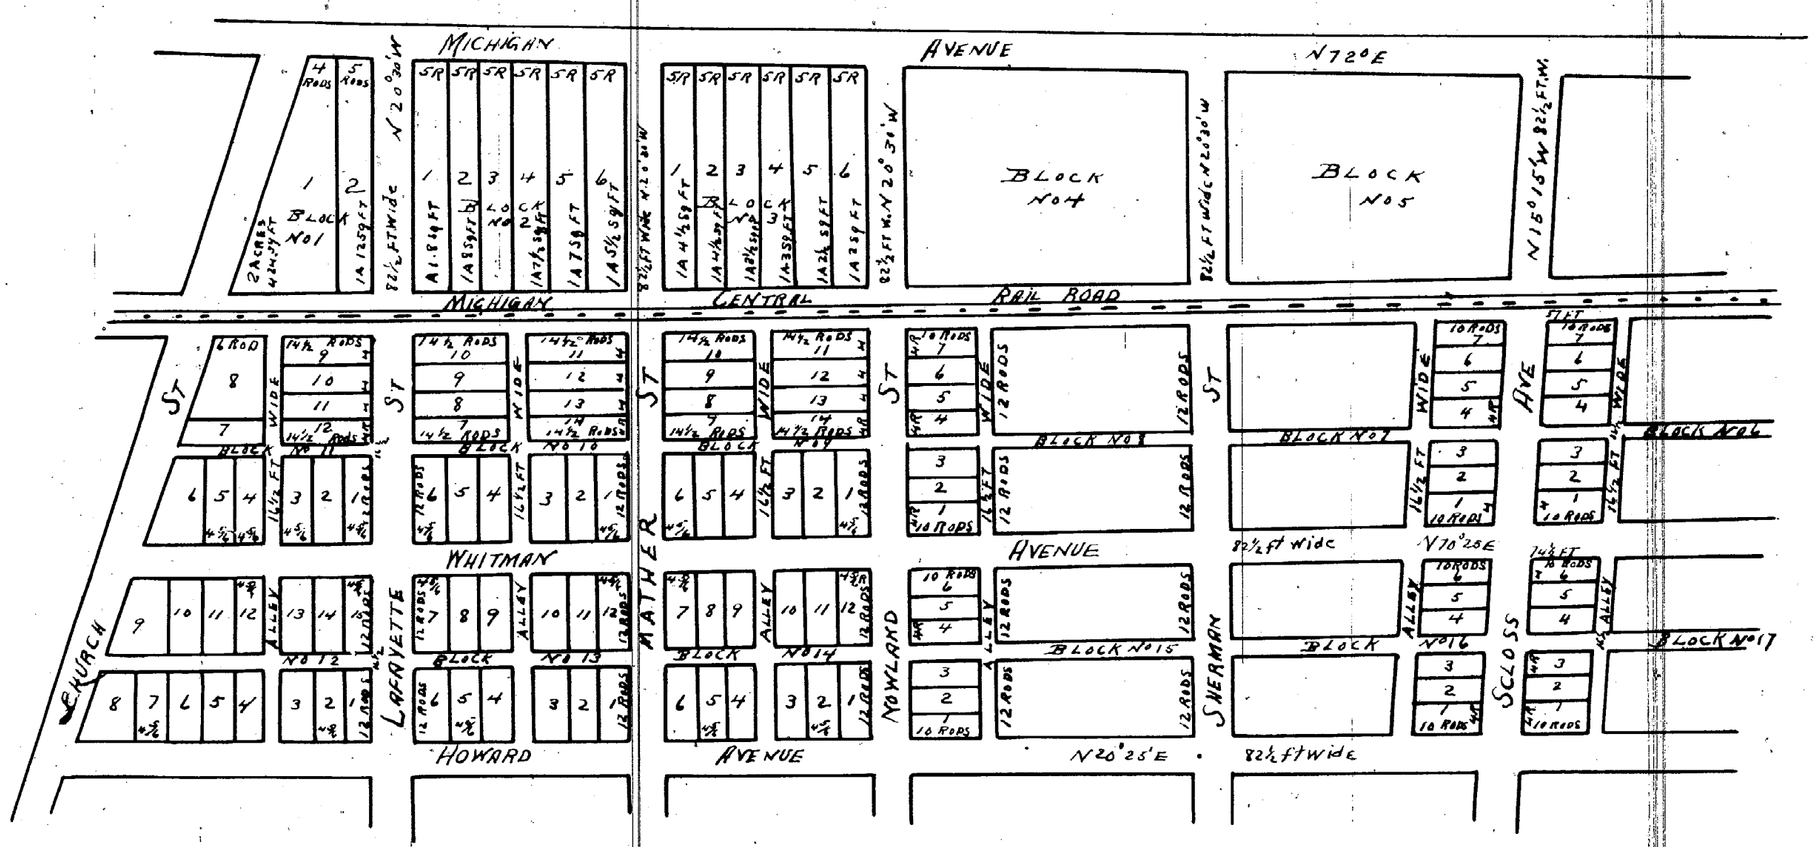

Received for Record June 6. 1868 at 11 O'clock A.M.
Wm E Warner Register
By Alonzo Eaton Dep.

This is to certify That the above plat has been compared with the original plat of record in the office of Register of Deeds of Wayne County and found to be a true copy of the same.
A N Wilmarth
Surveyor

State of Michigan } ss
County of Wayne }

Know all Men by these presents that I Mary E Whitman of Dearborn Wayne County Michigan do hereby present for record dedicating the streets and alleys thereon to Public use the within plat - In witness whereof I have hereunto set my hand and seal this 4th day of June 1868

In presence of
Wm E Warner
Augusta W. Brownell

Mary E Whitman LS

State of Michigan } ss
County of Wayne }

On this 4th day of June A.D. 1868 before me a Notary Public in and for said County personally appeared Mary E Whitman known to me to be the person who executed and dedicated the within plat and acknowledged the same to be her free act and deed

(Stamp 5¢)

W.E. Warner Notary Public

I hereby certify to the above plat as being correct
Asa N Wilmarth
Surveyor Detroit

State of Michigan } ss
County of Wayne }

On this 6th day of June 1868 before me a Notary Public in and for said County personally appeared Asa N. Wilmarth and acknowledged that the annexed plat is correct from actual Survey + Calculation

Alonzo Eaton Notary Public

I hereby certify that this plat is a correct copy of the plat now on record in the Register of Deeds office being made under the supervision of the Auditor General by tracing the plat on record and affixing thereto a carefully compared copy of the dedication and certificates
Dated this 9th day of June 1910.

John B Lu Fountain
Clerk And Gen Dept

For Order Vacating this Plat See Book 276 Deeds page 493

ClibPDF - www.fastio.com