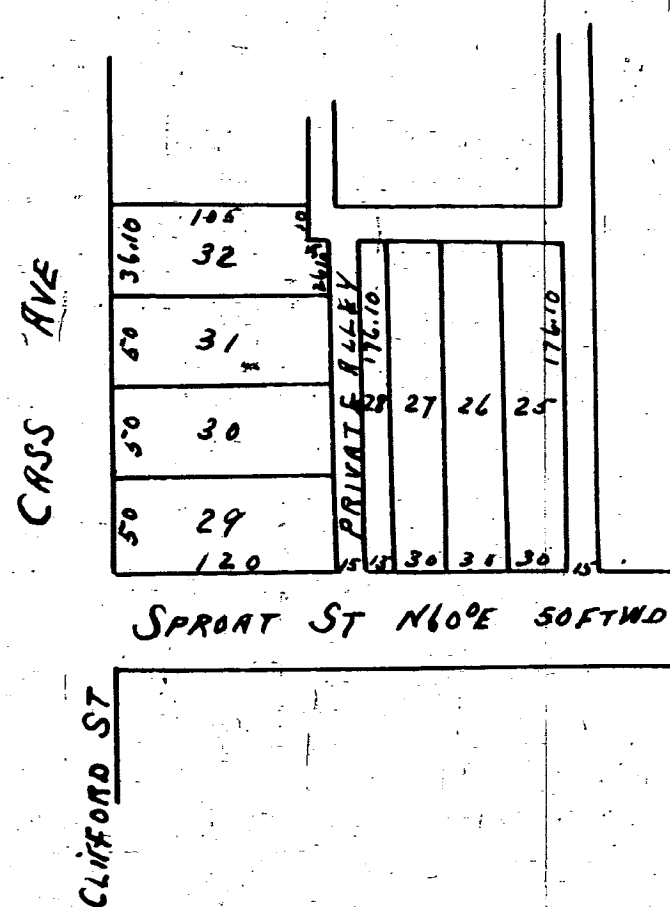


E. S. SIBLEY'S


SUBDIVISION OF THE WEST PART OF

PARK LOT NO 76

OF THE CITY OF DETROIT COUNTY OF WAYNE
STATE OF MICHIGAN

approved Detroit Oct 12th 1871
 Theo J. Chapman
 Emory Wendell
 Common Council
 of the City

This is to certify that the above plat has been compared with the original plat of record in the office of Register of Deeds of Wayne County and found to be a true copy of the same.
 A. H. Willmarth
 Surveyor

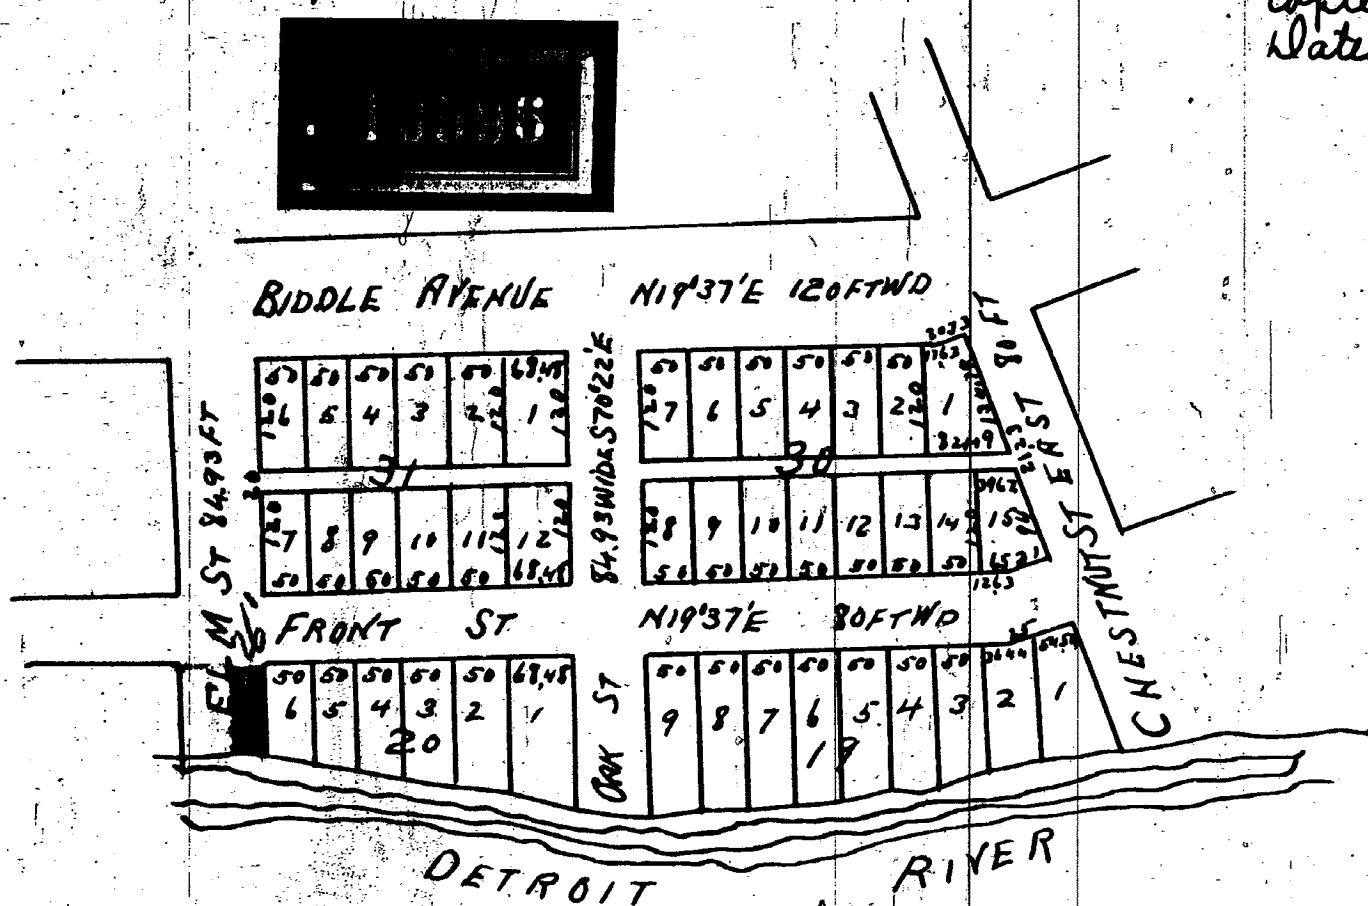CORRECTED PLAT OF
BLOCKS NO 19, 20, 30 AND 31WYANDOTTE
WAYNE CO MICHIGAN

City Council
 June 8, 1960
 389-60

This is to certify that the above plat has been compared with the original plat of record in the office of Register of Deeds of Wayne County and found to be a true copy of the same.
 A. H. Willmarth
 Surveyor

Recd for Record Oct 12th 1871 at 4:00 clock P.M.

Along Eaton Register

I hereby certify that the above map is correct and made from actual survey Dated Detroit Oct 12. 1871

(Stamp 5)

Eugene Robinson City Surveyor

Know all men by these presents that we Ebenezer S. Sibley and Elizabeth M. his wife of the City of Detroit County of Wayne and State of Michigan do hereby adopt the within plat and dedicate to the perpetual use of the public the alley in said plat marked 'Private' reserving however to ourselves heirs executors and assigns the reversion or reversions of the same should the said alley ever cease to be used or discontinued by law Dated at Detroit October 12th 1871

Signed sealed & delid in presence of

Fred J. Sibley

Alfred J. Chapman

E. S. Sibley

E. M. Sibley

State of Michigan ss on this twelfth day of October in the year of our Lord one thousand and eight hundred and seventy one before me the subscriber a notary public in and for said County personally appeared Ebenezer S. Sibley and Elizabeth M. his wife to me known to be the same persons described in and who executed the above instrument, who severally acknowledged the same to be their free act and deed and the said Elizabeth M. Sibley on a private examination by me separate and apart from her said husband acknowledged that she executed the same freely and without any fear of a compulsion from any one

Alfred J. Chapman Notary Public
 Wayne County Michigan

State of Michigan ss on this twelfth day of October in the year of our Lord one thousand and eight hundred and seventy one before me the subscriber a notary public in and for the County of Wayne and State of Michigan personally appeared Eugene Robinson City Surveyor in and for the City of Detroit County and State last aforesaid known to me to be the person described in and who executed the above plat or map and who made and executed the above certificate of the correctness thereof and acknowledged the same to be his free act and deed also acknowledged that he located and surveyed the said above described plat in the City of Detroit aforesaid and made and executed the above plat or map thereof marked 'E. S. Sibley subdivision of the west part of Park Lot No 76 of the City of Detroit County of Wayne and State of Michigan and made and signed the above certificate and executed the same of the correctness thereof and that the same was his free act and deed

Alfred J. Chapman Notary Public
 Wayne County Michigan

I hereby certify that these plat are correct copies of the plat now on record in the office of the Register of Deeds being made under the supervision of the Auditor General by tracing the plat on record and affixing thereto carefully compared copies of the dedications and certificates
 Dated this 21st day of July 1910

John B. LaSantana
 Clerk and Gen. Supt.

Recd for Record Nov 6th 1871 at 9:34 o'clock A.M.

Along Eaton Register

The above plat is correct from survey Detroit October 21st 1871

John F. Munroe Sur.

We E. B. Ward President and W. H. Zabiriski Secretary for and in behalf of the Eureka Iron Company do hereby adopt this plat as a true and correct plan of so much of the City of Wyandotte and accept the correction as hereby made witness our hands and seals this 6th day of November 1871

In presence of W. H. Brownson

E. B. Ward Pres.

Fred Zabiriski

W. H. Zabiriski Sec.

State of Michigan ss on this sixth day of November 1871 before me a Notary Public County of Wayne for said County personally came the above named E. B. Ward and W. H. Zabiriski known to me to be the persons who executed the above and acknowledged the same to be executed by them freely

W. H. Brownson Notary Public
 Wayne County Mich.

State of Michigan ss on this 25th day of October A.D. 1871 before me a Notary Public in and for said County personally appeared John F. Munroe Surveyor known to me to be the person who certified the above plat and acknowledged the same to be his free act and deed

Henry Chapman Notary Public
 Wayne Co Mich.