


10602

REGENT'S SUBDIVISION
-- OF THE NORTH PART OF LOT 186 --
AND PART OF LOT 188
SOUTH OF FREMONT ST
-- LAMBERT BEUBIEN FARM --

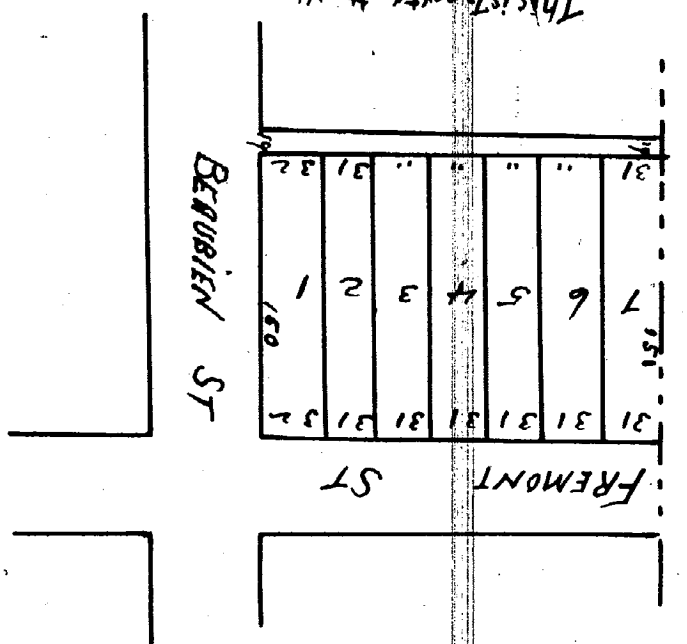

This is to certify that the above plat has been compared with the original plat of record in the office of the Register of Deeds of Wayne County and found to be a true copy of the same.
A. N. Williams
Surveyor


Record for record Jan'y 25th 1872 at 3 o'clock P.M.
Approved
John Ford
County of Wayne }
Abstract of the original plat of record in the office of the Register of Deeds of Wayne County
The above is correct from calculation
Surveyor
John + Maria de
Jan'y 13. 1872
Know all men by these presents that we Catharine Ingersoll and Helen Ingersoll wife do hereby dedicate to the public the portion of the above and all other in the plat made conveyed to us by our husbands and state this twenty third day of January 1872
Charles E. Emerson
State of Michigan }
County of Wayne }
Helen Ingersoll
On this Twenty third day of January 1872 before me a Notary Public in and for said county personally appeared Catharine Ingersoll and Helen Ingersoll wife who acknowledged that they executed the above instrument for the use and purpose therein mentioned and Helen Ingersoll wife of said Catharine Ingersoll on a private examination by me separately and apart from her husband acknowledged that she executed the same freely and without fear or compulsion from any one
Charles E. Emerson
Notary Public
Wayne County Mich

I hereby certify that the plat is correct copies of the plat now on record in the Register of Deeds office being made under the supervision of the Notary General by having the plat on record and affording three carefully compared copies of the plat and certification
Dated this 23rd day of July 1910
John B. Beaubien
Notary and Gen. Dep't.

10603

I hereby certify the above plat to be correct
Record for record Decem'r 22nd 1871 at 3 o'clock P.M.
Approved
Along Eaton Register
State of Michigan }
County of Wayne }
Eda A. Hall
On this 21st day of Decem'r. in the year before the Notary Public in and for said county personally appeared Catharine A. Hall and Eda A. Hall wife to me to be their husbands who acknowledged in and who executed the within instrument directed in and who executed the same from their present and past and the said Eda A. Hall wife and apart from her husband acknowledged that she executed the same freely and without fear or compulsion from any one
J. W. Hark
Notary Public
Wayne County Mich.

Approved
Dec 22 1871
This of comparison }
County of Wayne }
Notary Public
Wayne County Mich.

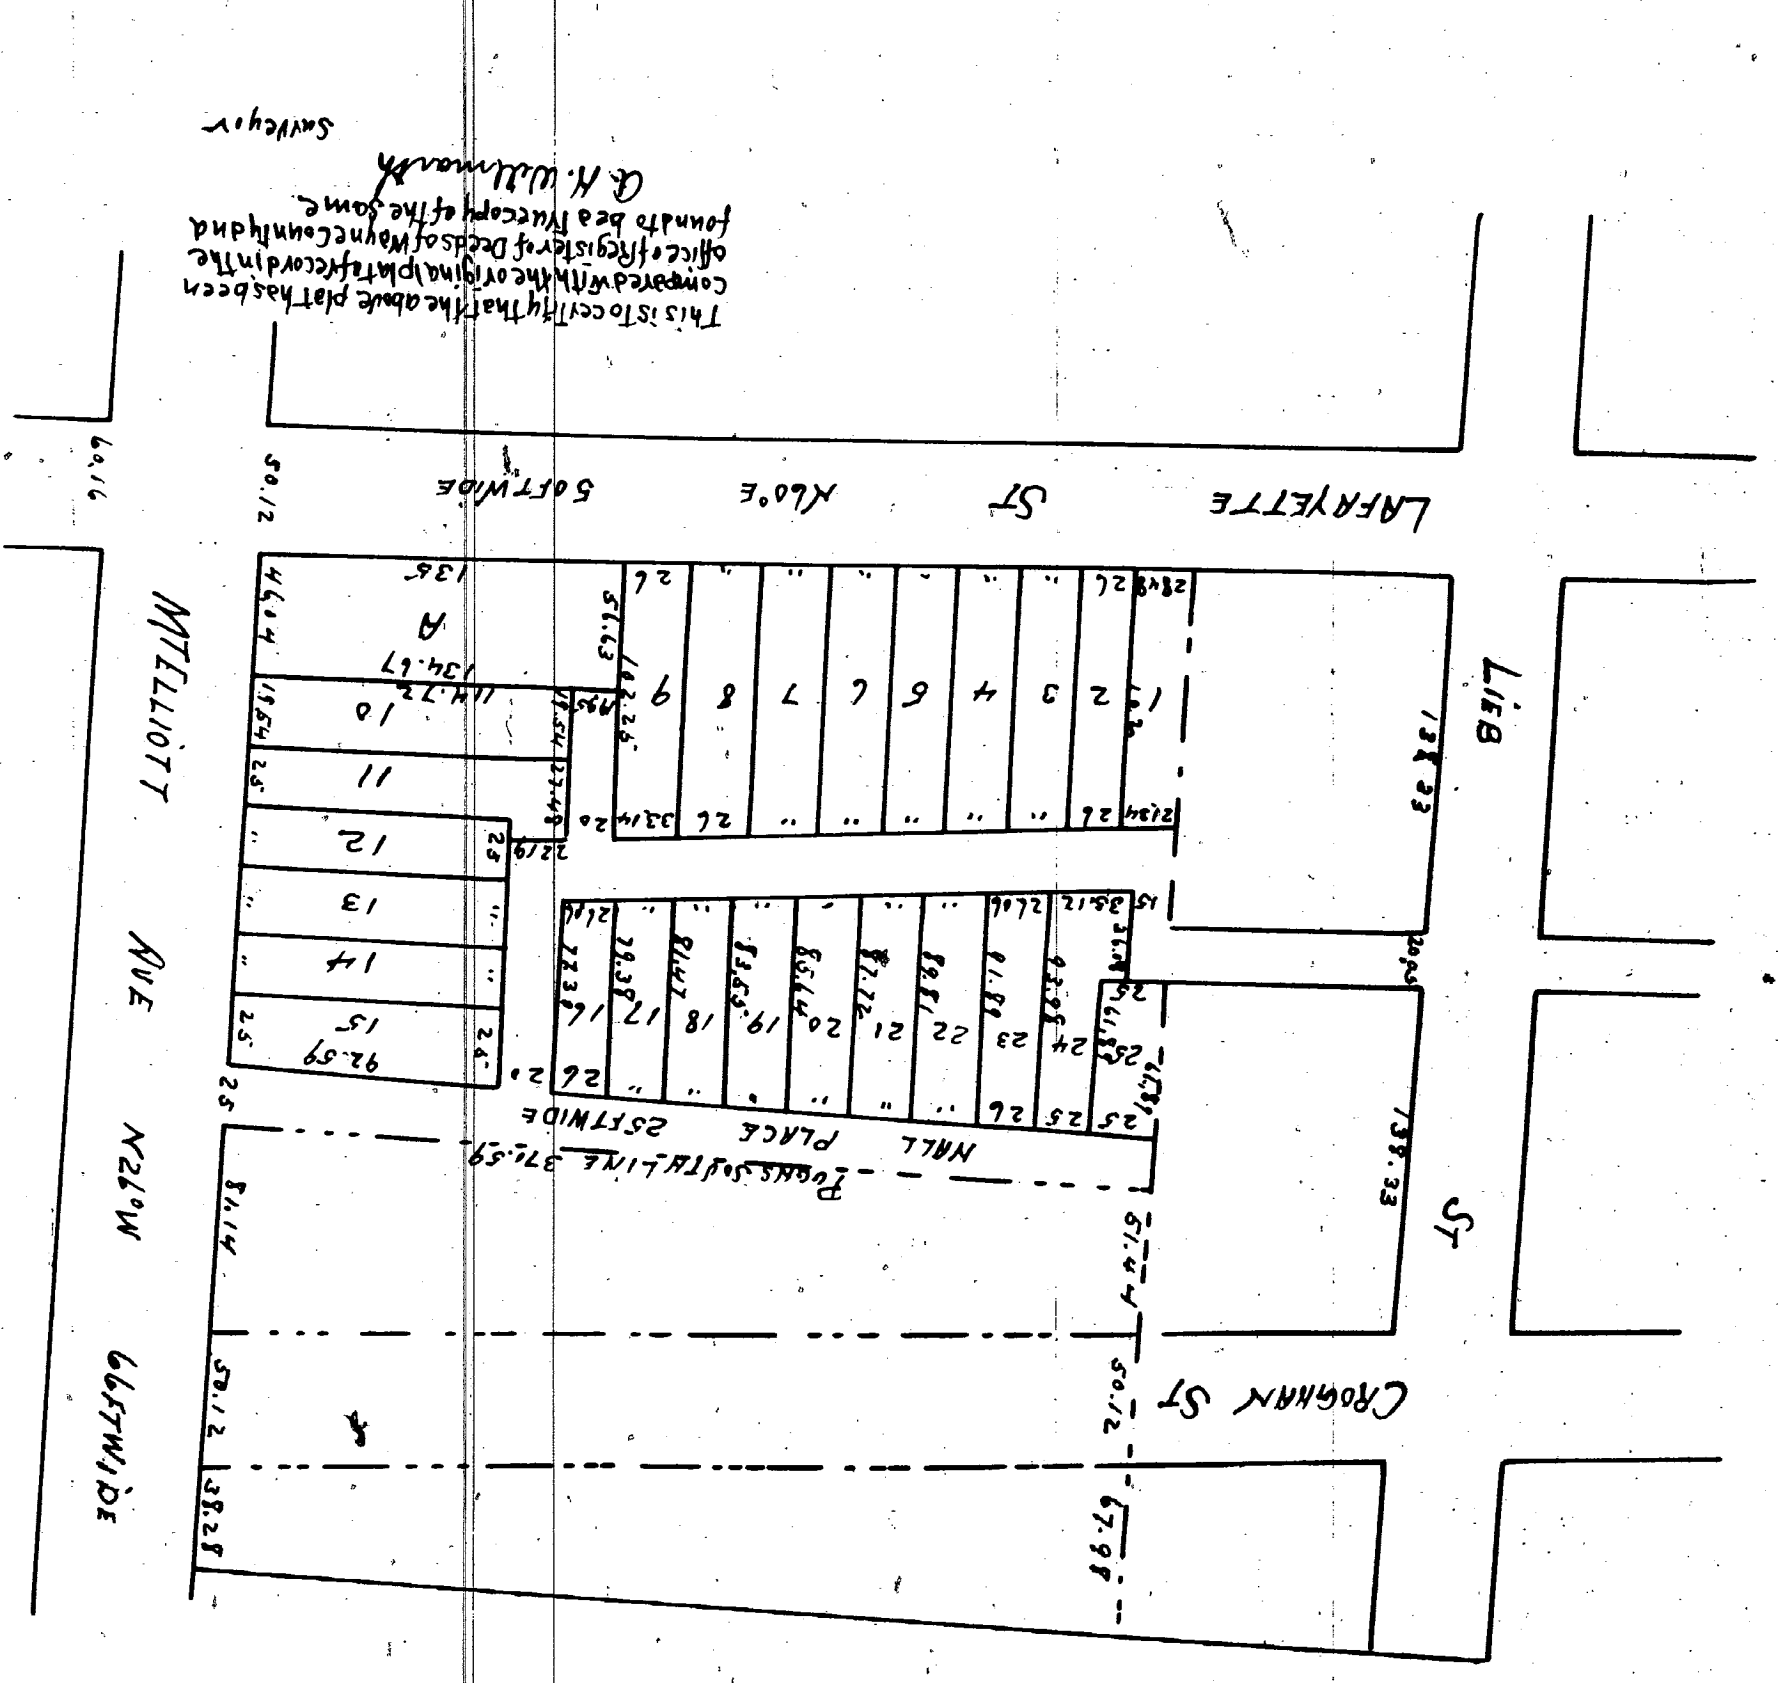

This is to certify that the above plat has been compared with the original plat of record in the office of the Register of Deeds of Wayne County and found to be a true copy of the same.
A. N. Williams
Surveyor