I certify that the annexed subdivision of the southern half of Lots No 177 of the Lambert Beaubien Farm made at the request of Joseph Anthon is correct Detroit 14th August 1836

A E Nathon

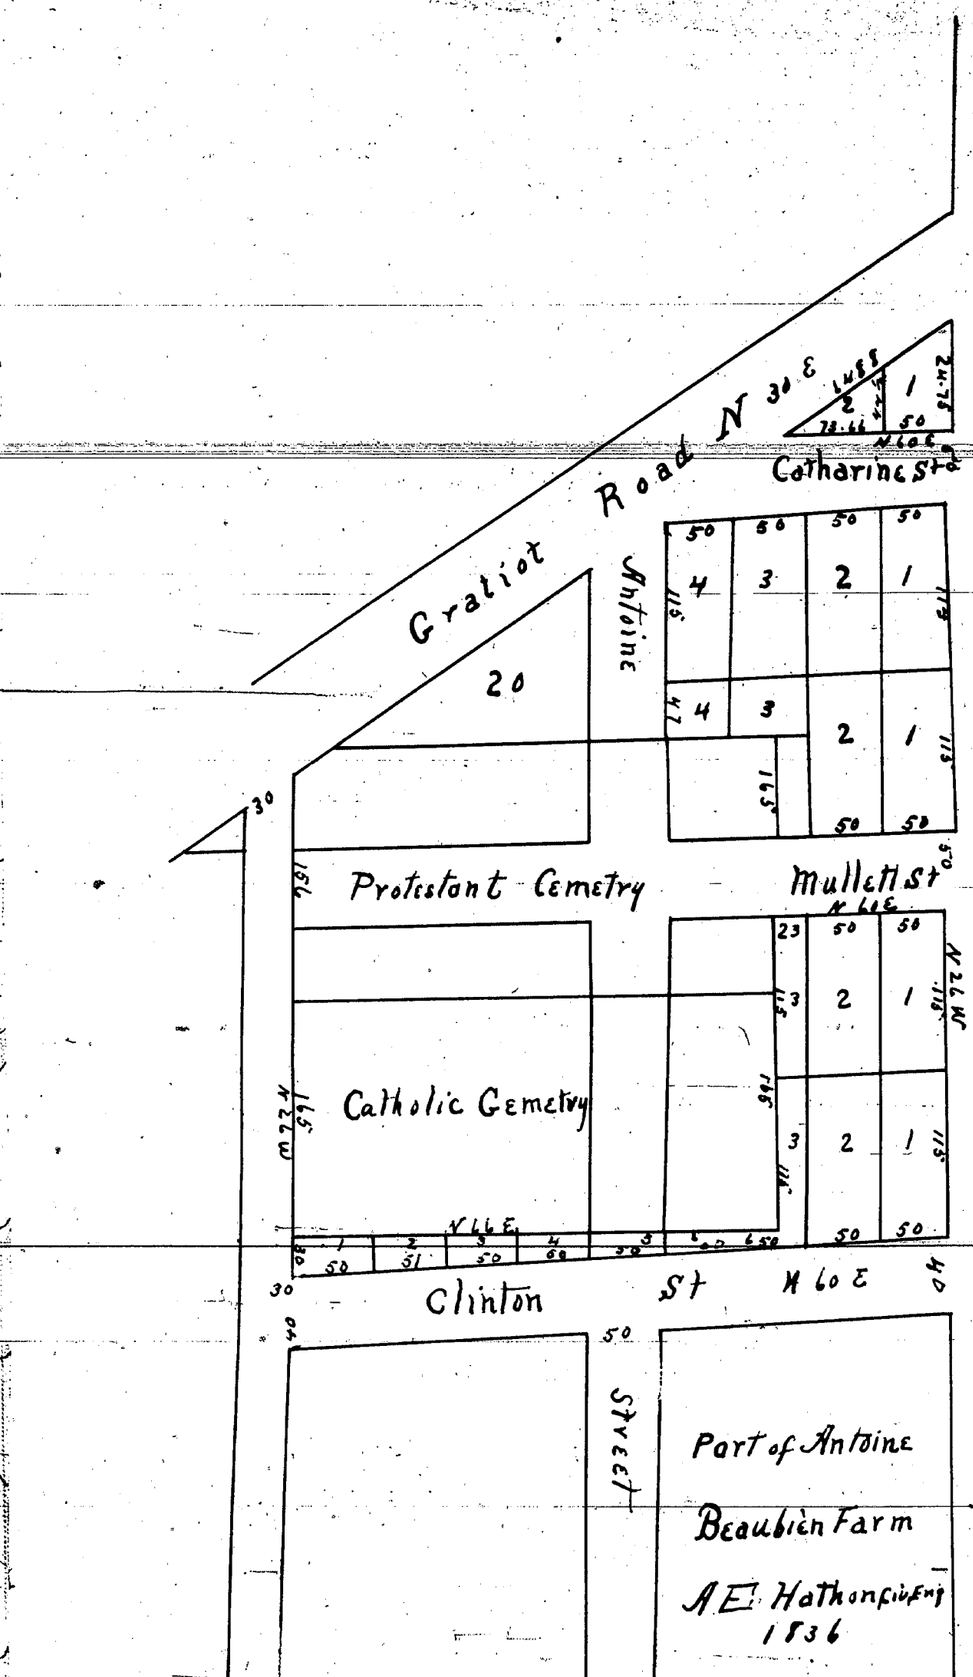

Registers Office
Wayne County
Recd for Record this 22nd Day of August A D 1835
at 11 o'clock A M
Chas A Seaman
Dep Reg.

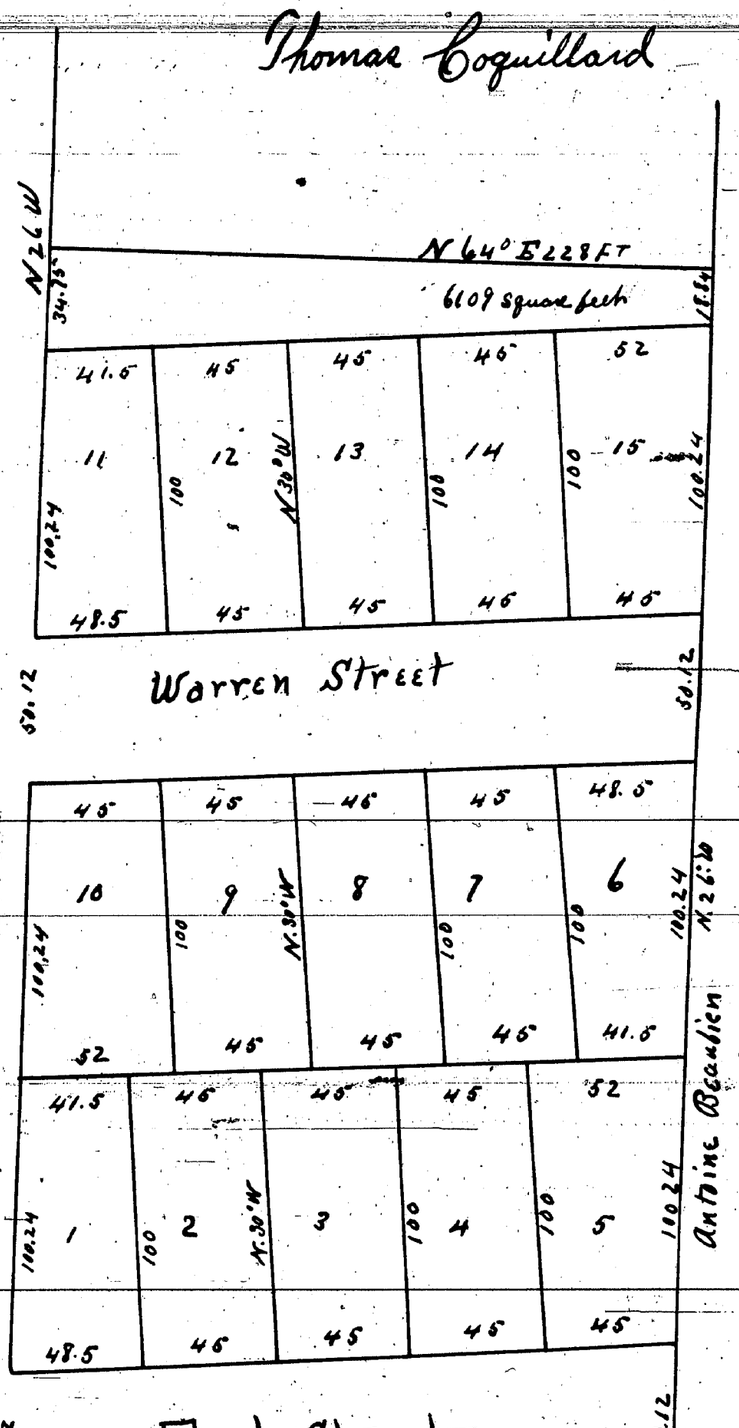

I Hereby certify that these plats are correct copies of the plat now on record in the Register of Deeds office being made under the supervision of the Auditor General by tracing the plats on record and affixing them to a carefully compared copy of the ~~delineation~~ certificate

Dated this 23 day of April 1910

John B La Fountain
Clerk And Gen Dept

10604

10603