


10604

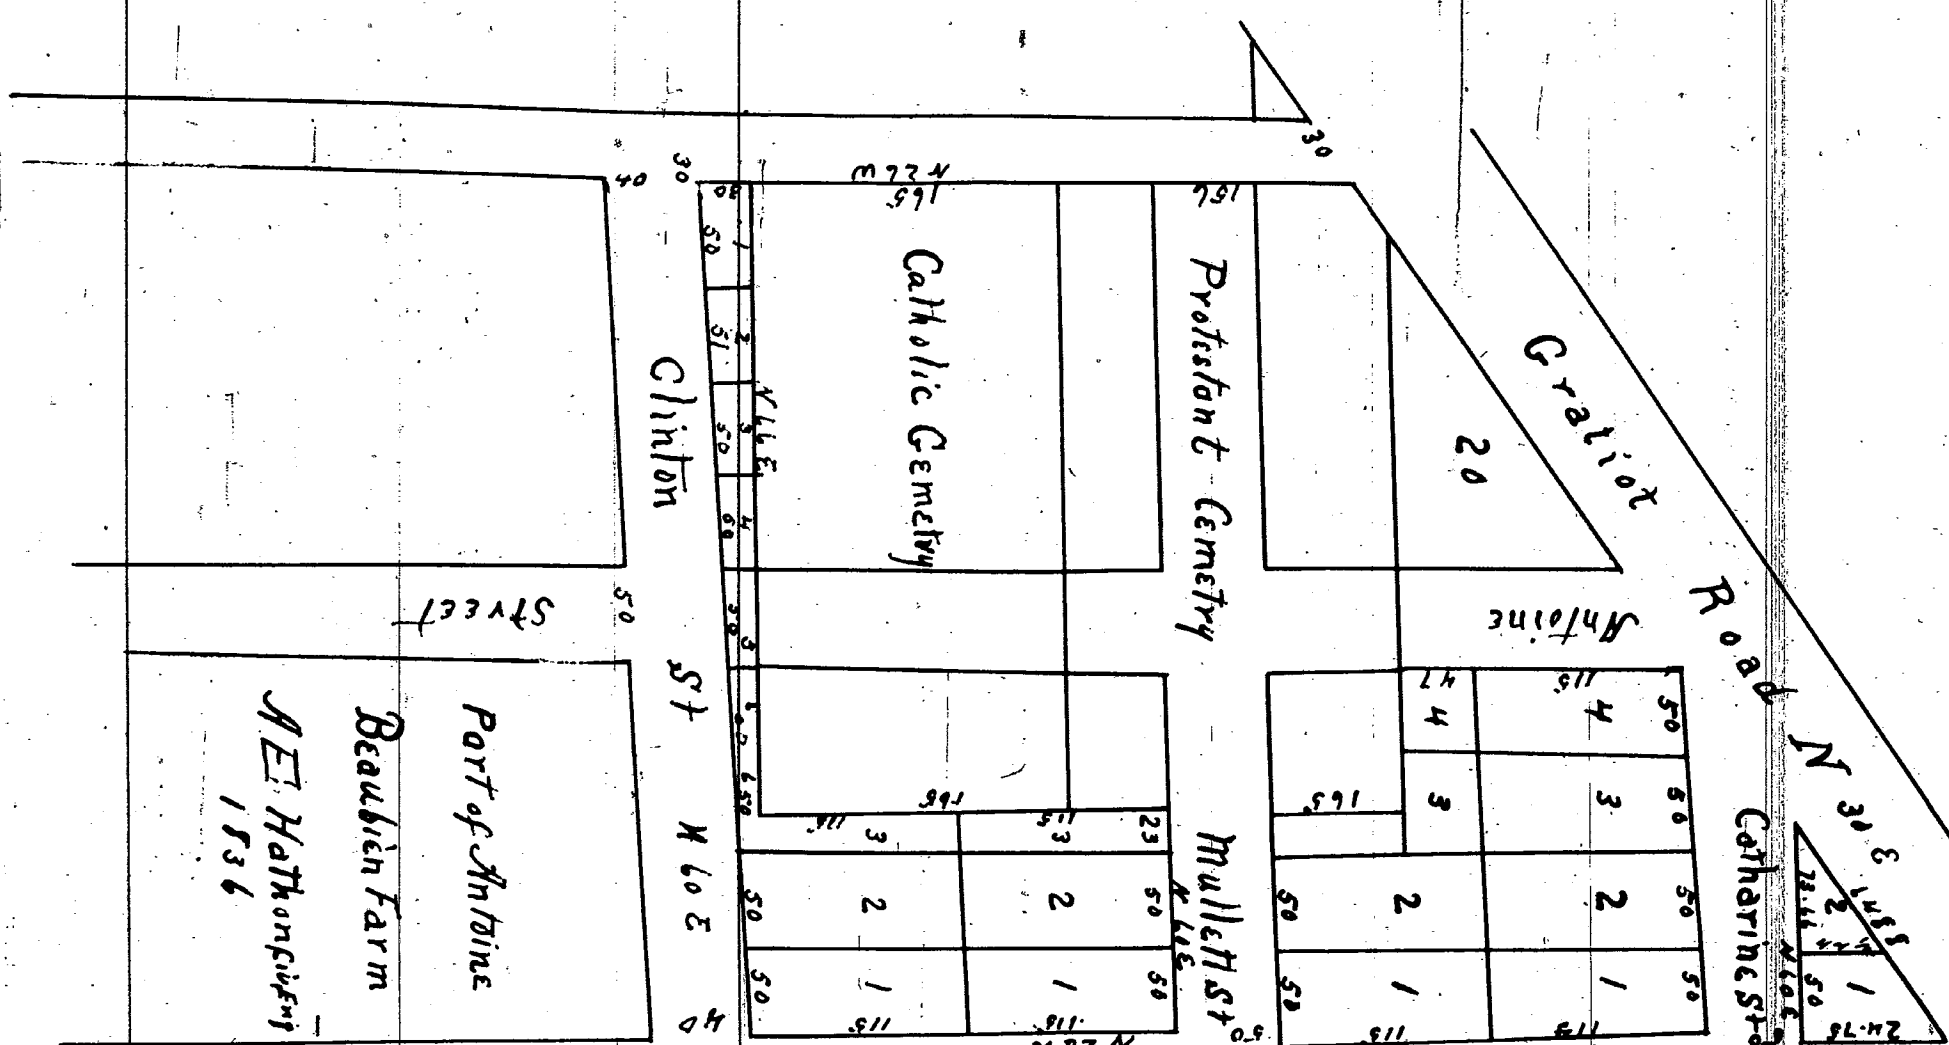

N² 1-2973 $\frac{11}{100}$ FT
 2-1646 $\frac{11}{100}$ FT


Registers Office
 Wayne County
 Rec for Recd this 22nd Day of August A D 1838
 at 11 o'clock A M
 Chas R. Linsford
 D Reg.

Check entry that these plat were correct copied the plat now
 on record in the Register of Deeds office being made under
 the supervision of the Register General by tracing the plat on
 record and affixing this to a carefully compared copy of the
 plat as it appears.

Dated this 23 day of April 1910

John B. Fountain
 Clerk and Ex. Regt.

10605

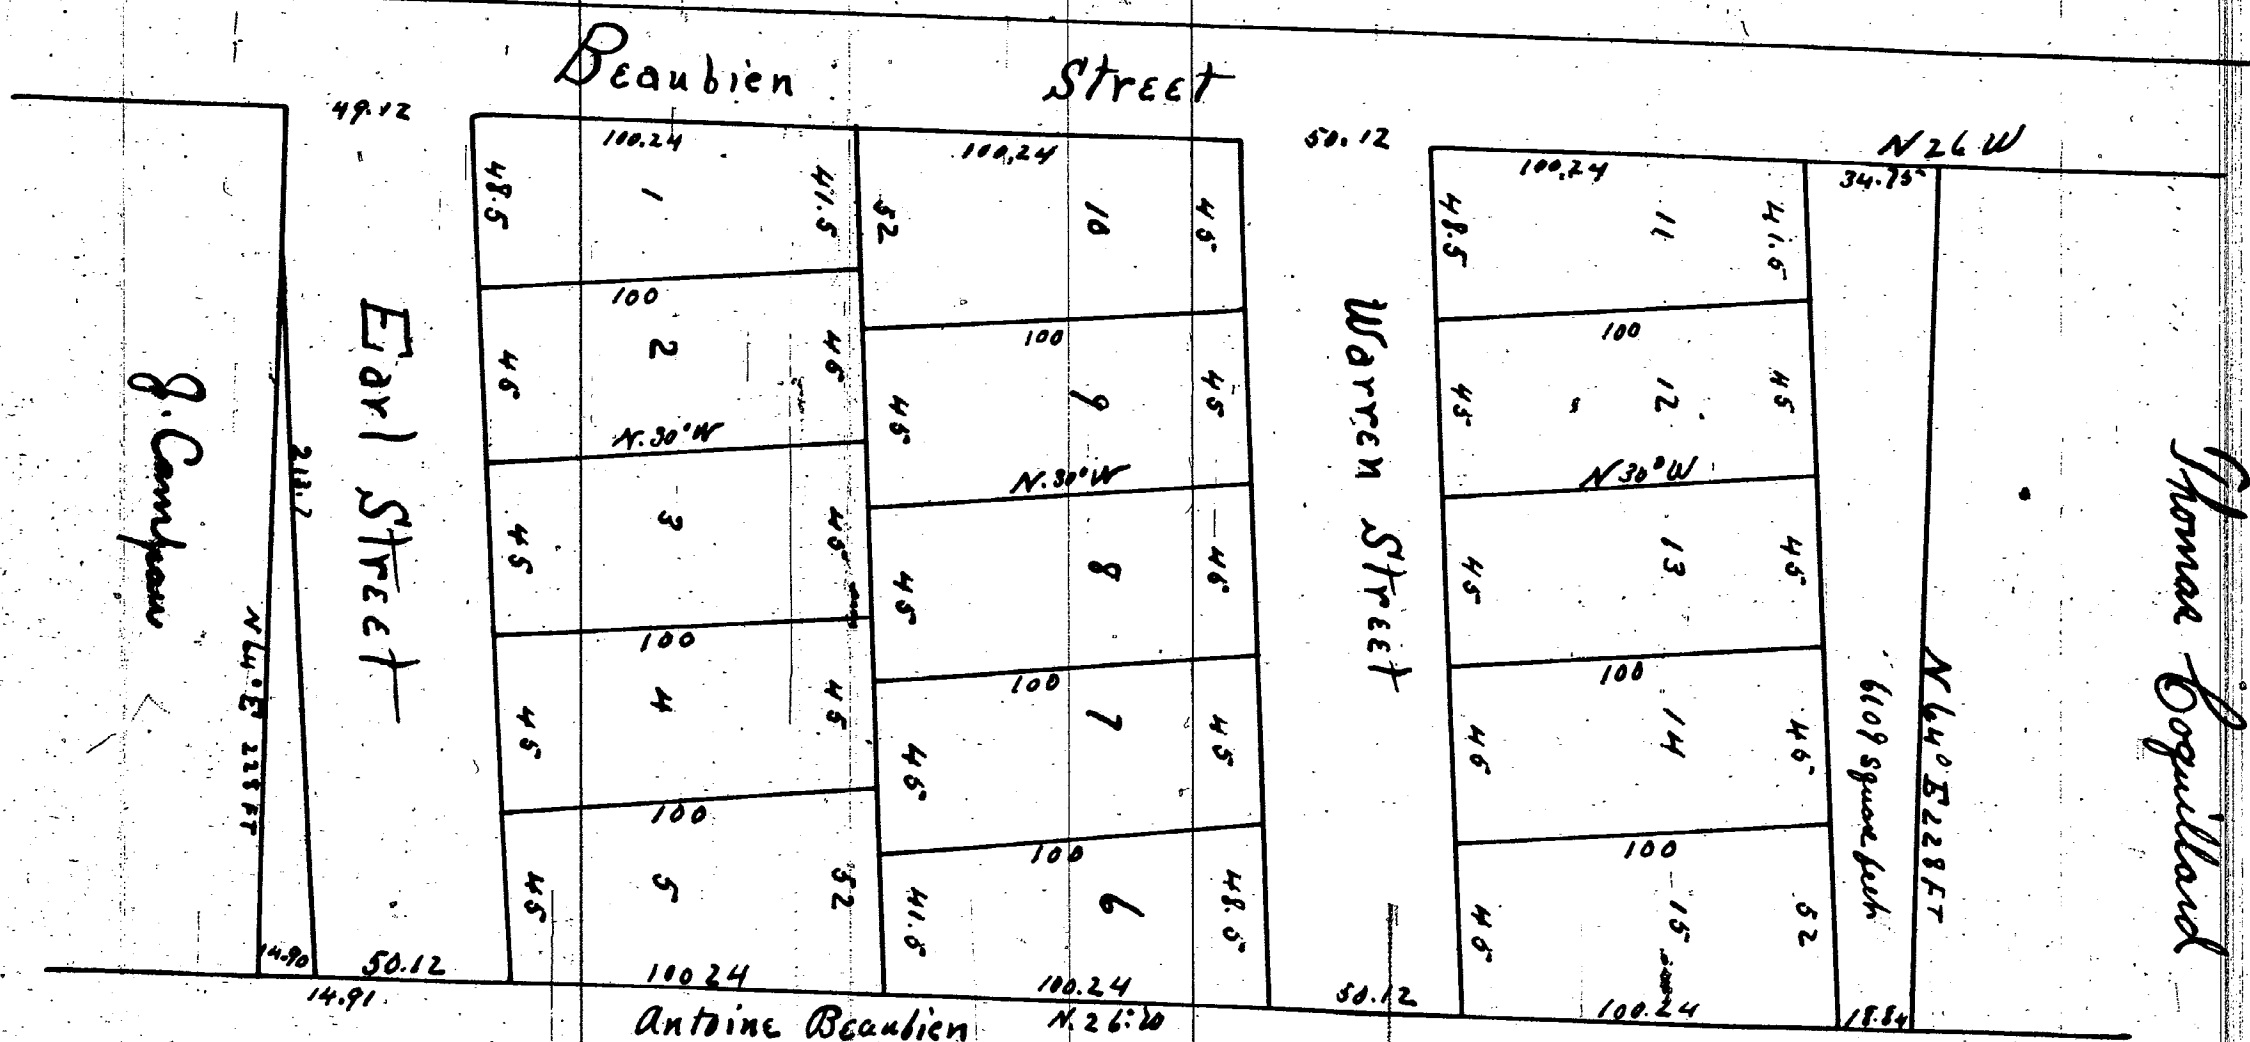

Check that the correct subdivision of the
 northern half of lots 10, 11, 12, 13, 14, 15 of the Township 36 North
 Range 10 East made at the request of Joseph A. Linsford
 correct. Dated 14th August 1938
 A. E. Nathan