


10606

Plat of the division of Private claim No 45 as surveyed, I certify that the above is correct from actual survey and calculations
7th March 1848
A E Hutton

I presence of
H H Wille as to the manner
Wm A Cook
A H Adams
H Lingard as to signature of Lew Case

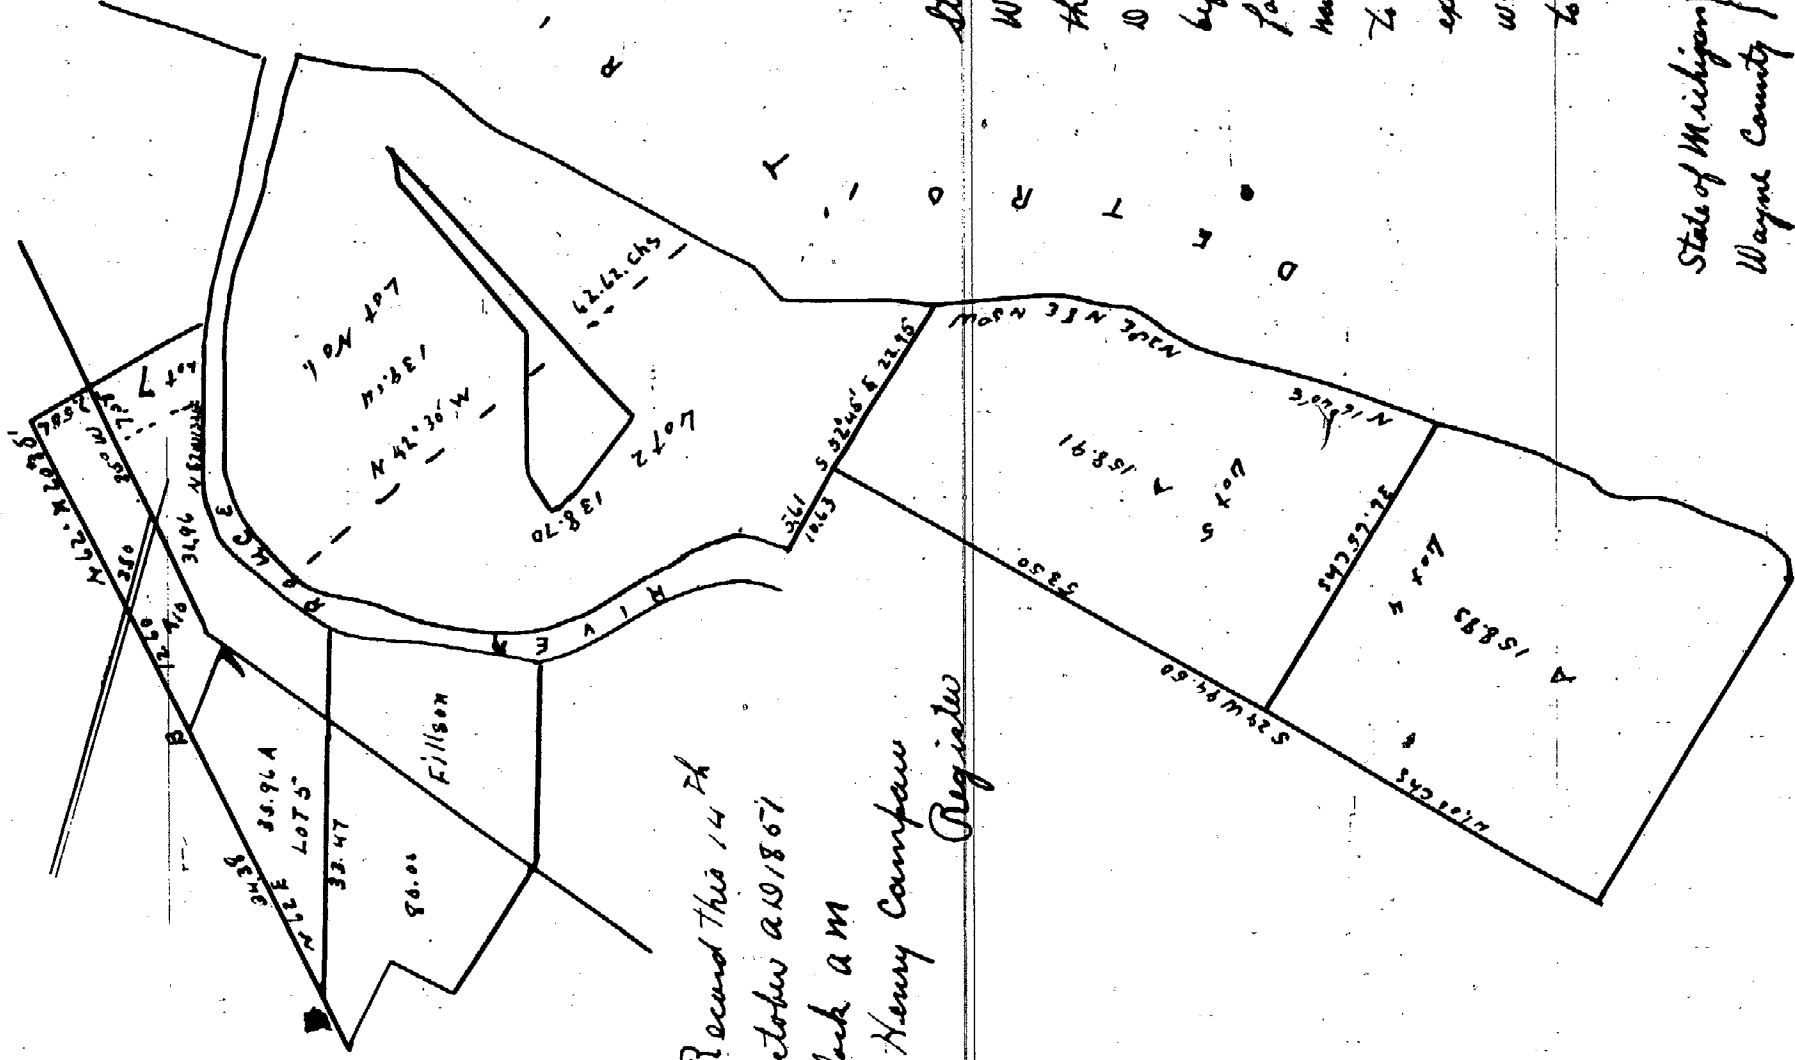

Plat for Record this 14th day of October A.D. 1857 at 9 o'clock A.M.
Henry Campney
Registrar

State of Michigan
Wayne County } on this
thirtieth day of October a
D. 1851 personally appeared
before me a Notary Public
for said County the within
named Lewis Case known
to me to be the person who
executed the within plat
who acknowledged the same
to be his free act & deed

A H Adams
Notary Public Wayne Co.
State of Michigan } On this tenth day of
Wayne County } October a D. 1851 personally appeared
before me a Notary Public in and for said
County Lewis Case known
to me to be the person who
executed the within plat & acknowledged
the same to be his free act & deed
H H Wille
Notary Public

10607

Plat of Duffield Subdivision of Park Lots 80-81 by Henry Brewster Jr City Sur.
I certify that the above is correct from actual survey
Dated October 31st 1851

Plat for Record this 8th day
of November A.D. 1851 at 9
o'clock A.M. Henry Campney
Registrar

1235	30	30	30
1	2	3	4
22	22	30	22

CLIFFORD ST N 30° W 60 FT

40	40	40	40	40	40	40	40	40	40	40	40	40	40	40
5	6	7	8	9	10	11	12	13						
40	40	40	40	40	40	40	40	40	40	40	40	40	40	40

ALLEY 15 FT

GEORGE ST N 60 E 50 FT

I hereby certify that these plots are
of the plat now on record in the Register of
Deeds office being made under the supervision
of the Auditor General by trying the plat
on record and affixing thereto a carefully
comparative copy of the dedication
certification.
Dated this 5th day of May 1910
John B. Fountain
Clerk and Gen. Depy.

State of Michigan
Wayne County } Be it remembered that on this fourth day of November eighteen hundred
and fifty one, before me the undersigned a Notary Public in and for said County personally
came George Duffield & personally known and acknowledged that the within plat of the
lots on Park Lots Eighty & Eighty one (80 & 81) in the City of Detroit was by him made as his free
act and deed and with a view to having the same recorded that said tract here part of said
hundred and five (605.33) section George Street inclusive of Park & Clifford streets of fifty feet each
and running back one hundred feet to the northerly line of the alley in the rear
D. B. Thomas Duffield Notary Public Wayne Co. Mich