



Partition Antione Rivard Estate North of Jefferson Ave.

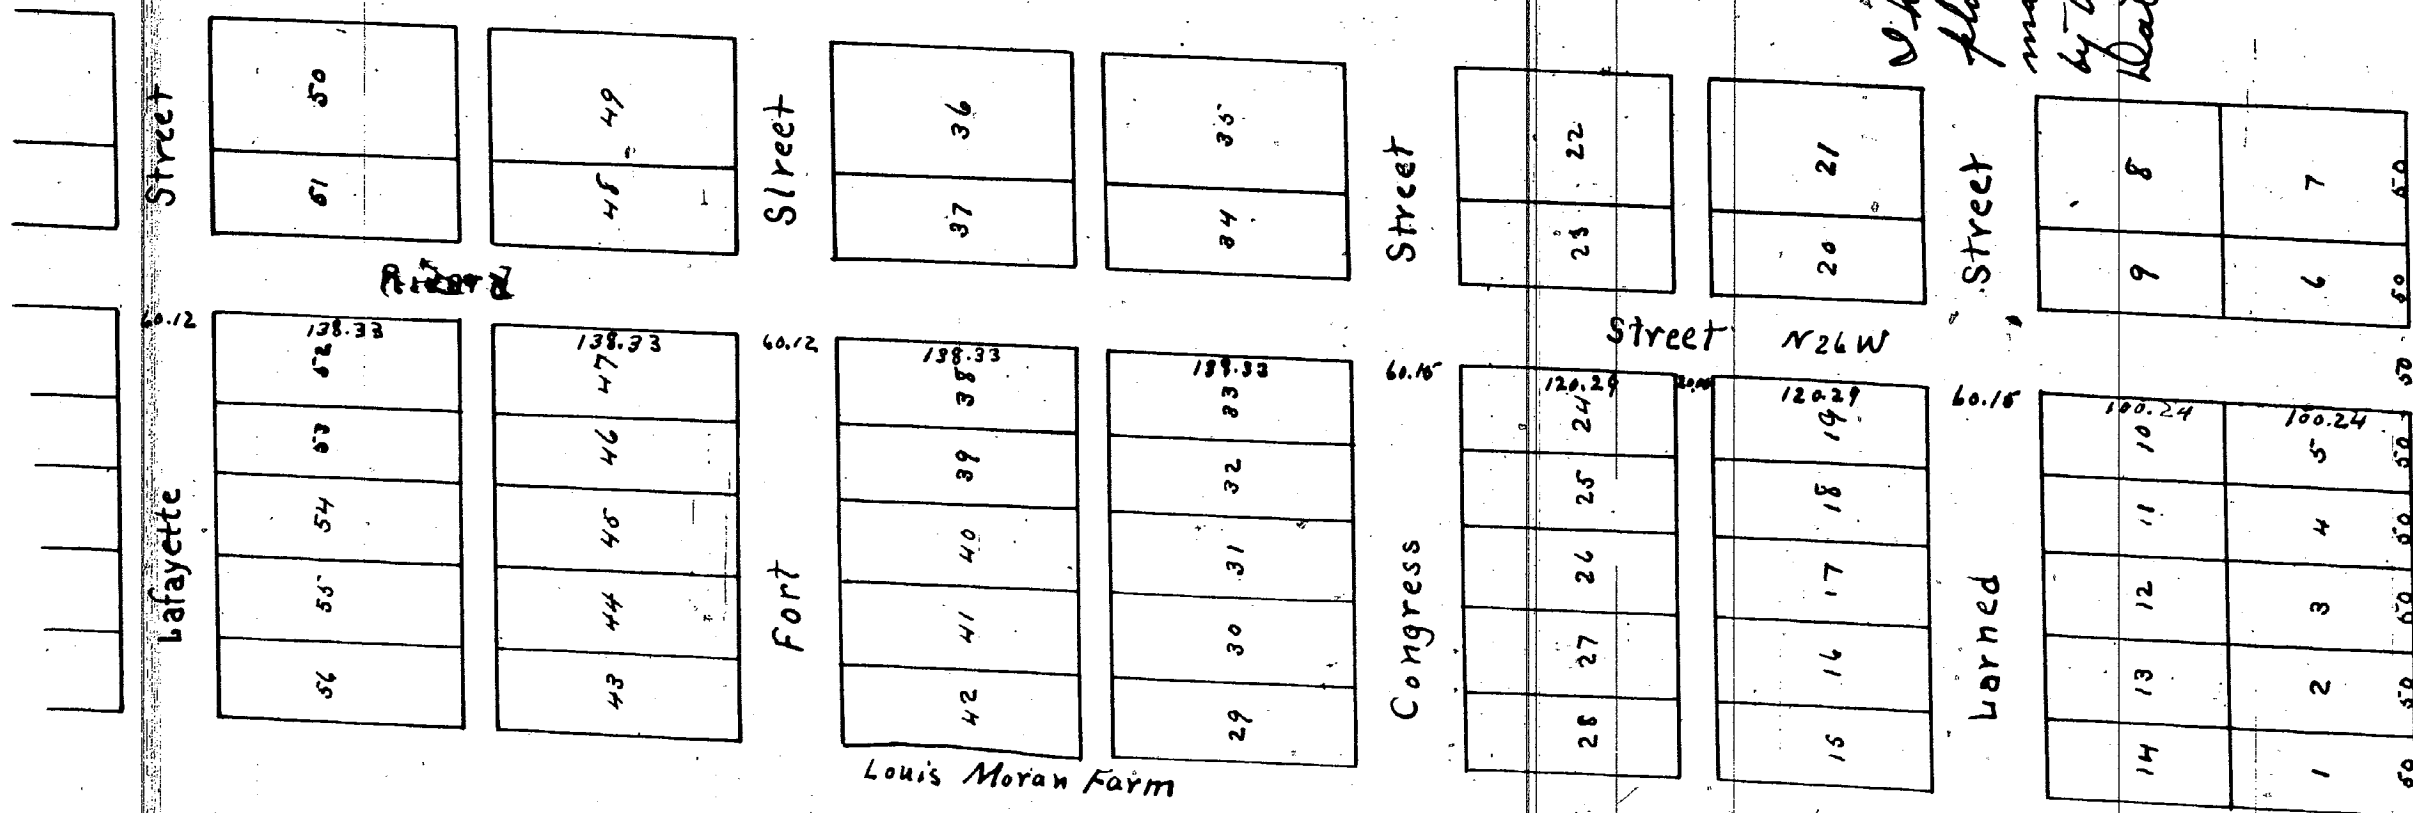

FOR VACATION OF PART OF
PLAT SEE V474-57

I hereby certify that this plat is a correct copy of the
plat now on record in the Registry of Deeds office being
made under the supervision of the Auditor General
by tracing the plat on record.
Dated this 21st day of April 1910

John B. La Fountaine
Clerk Aud. Gen. Dept.

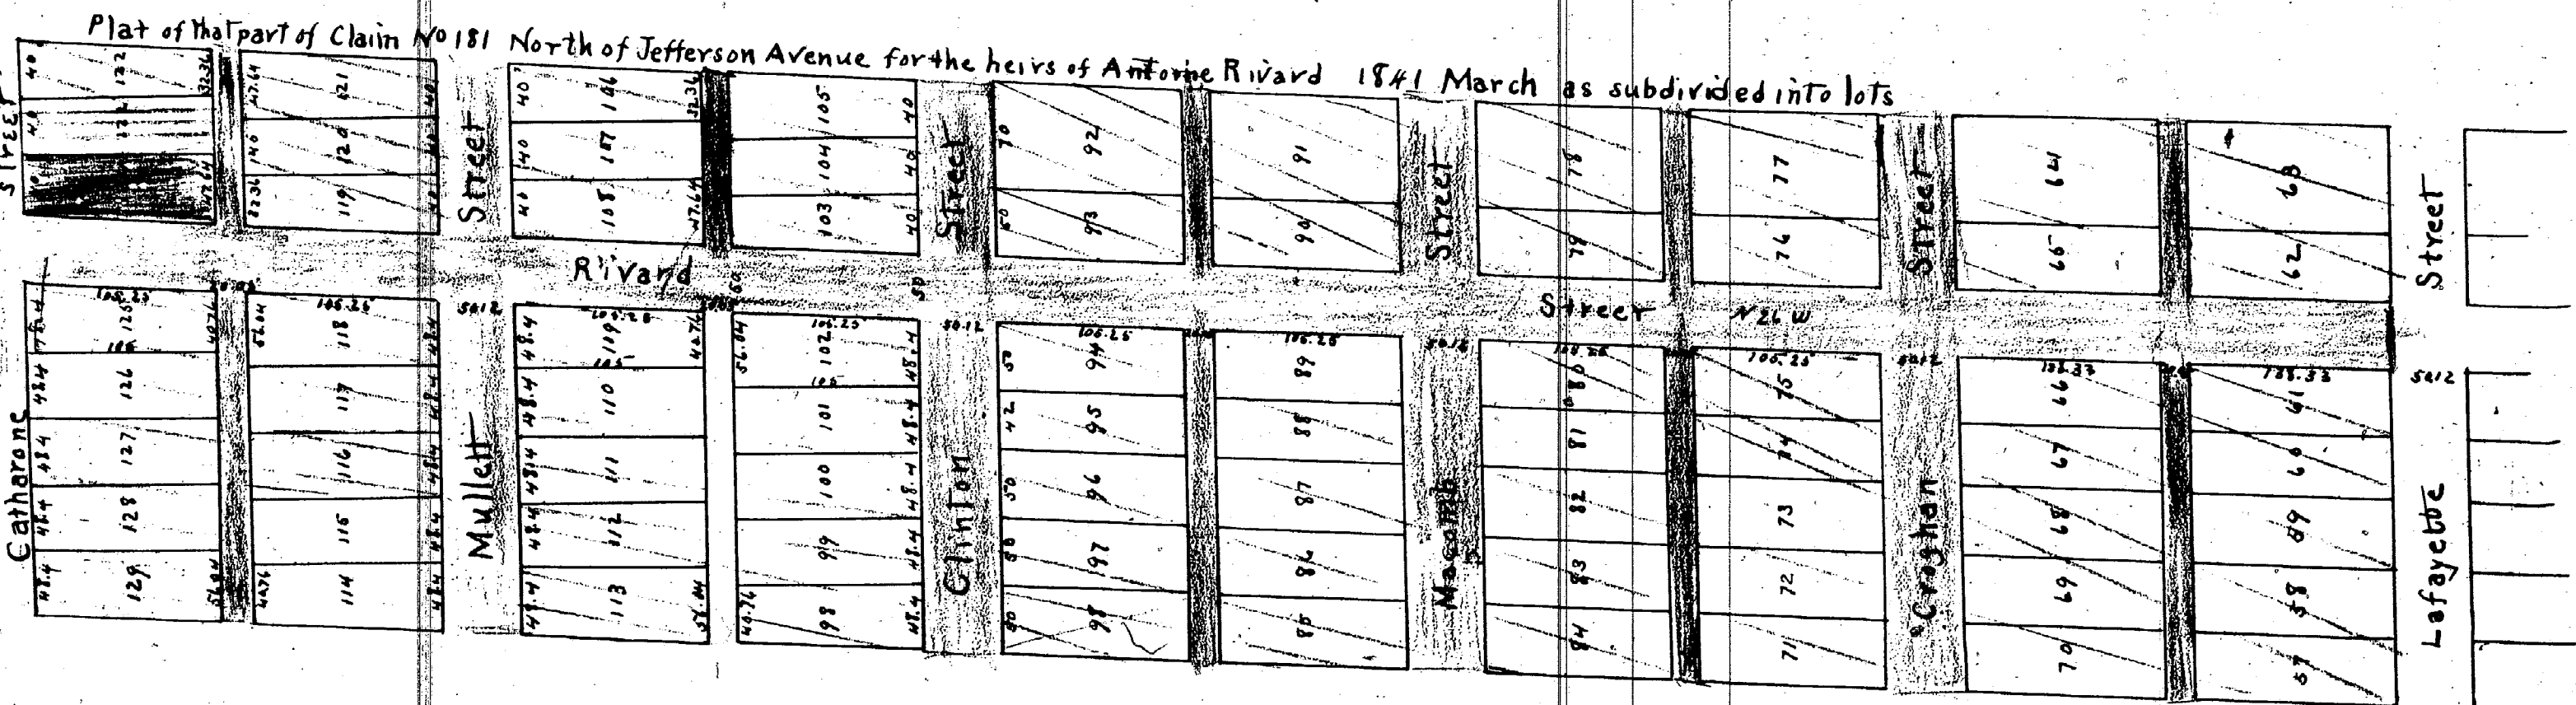

For Reception, See V474-57
7/11/10