


10618

SUBDIVISION OF BLOCKS 3 AND 2.
VANDYKE SEC. OF
ANTOINE BEAUBIEN FARM.

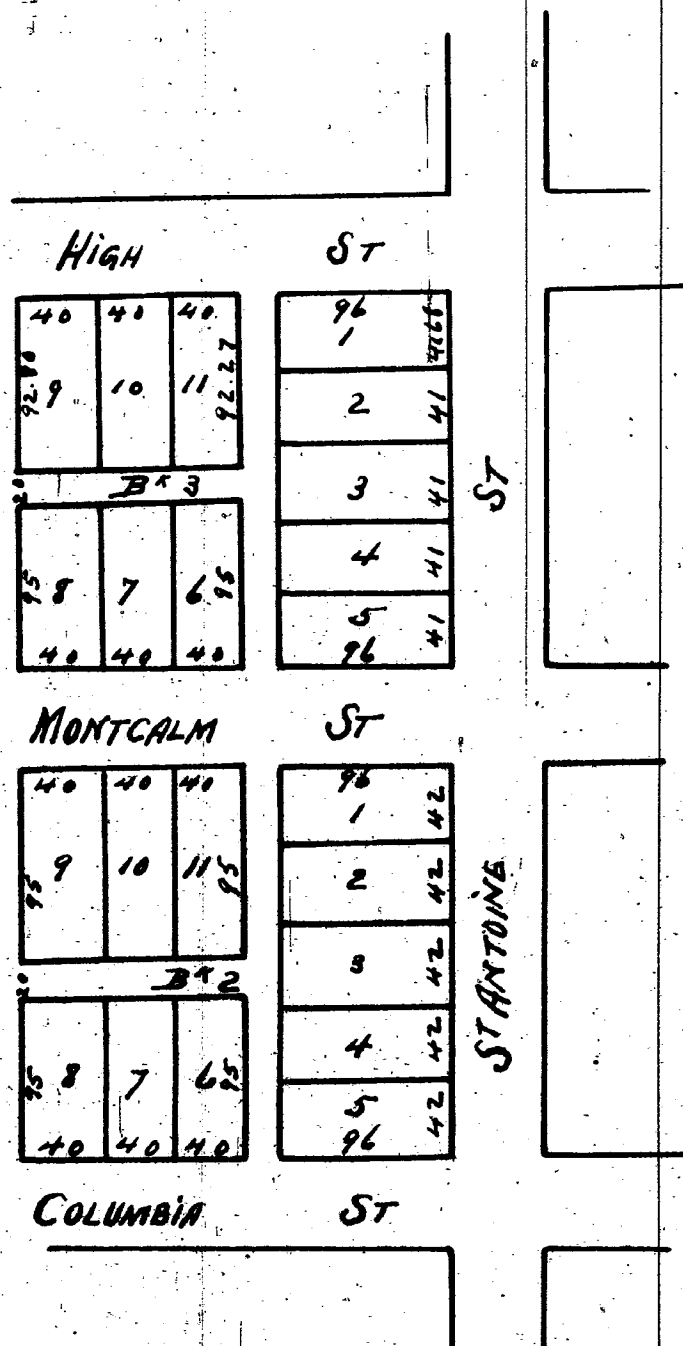

Approved November 7 1867 E. A. Brush } Commissioners
Geo Jerome } on Plan of the City

State of Michigan }
Wayne County } Be it remembered that we Elizabeth D Van Dyke Executrix
and Eben N Wilcox Executor of the last Will of James A
Van Dyke deceased do acknowledge the within and foregoing plat to be a true and
deed. In witness whereof we have hereunto set our hands and state this seventh day of
November A.D. 1867

Signed and Sealed in presence of
A. R. Baynton
Martin Delah.

E. N. Wilcox L.S.

Elizabeth D Van Dyke L.S.

State of Michigan }
County of Wayne }

On this thirteenth day of November A.D. 1867 before me the subscriber
a Notary Public in and for Wayne County personally appeared
Elizabeth D Van Dyke and Eben N. Wilcox to me known to be the persons named in and
who executed the foregoing dedication and acknowledged that they executed the same
for the use and purposes therein named as Executors therein named

Philip J D Van Dyke
Notary Public
Wayne Co Mich

I certify the above to be correct from actual Survey
Detroit November 8. 1867

John F Munro Sur.


This is to certify that the above plat has been
compared with the original plat of record in the
office of Register of Deeds of Wayne County and
found to be a true copy of the same

A. H. Willmarth

Surveyor

10619

PLAT OF THE SUBDIVISION
OF PART OF NE 1/2 PRIVATE CLAIM N° 91.
JAMES CAMPAN FARM
BETWEEN CLINTON ST. BLOCK 15 ON CATHERINE ST
WIDTH OF FARM 388 FEET

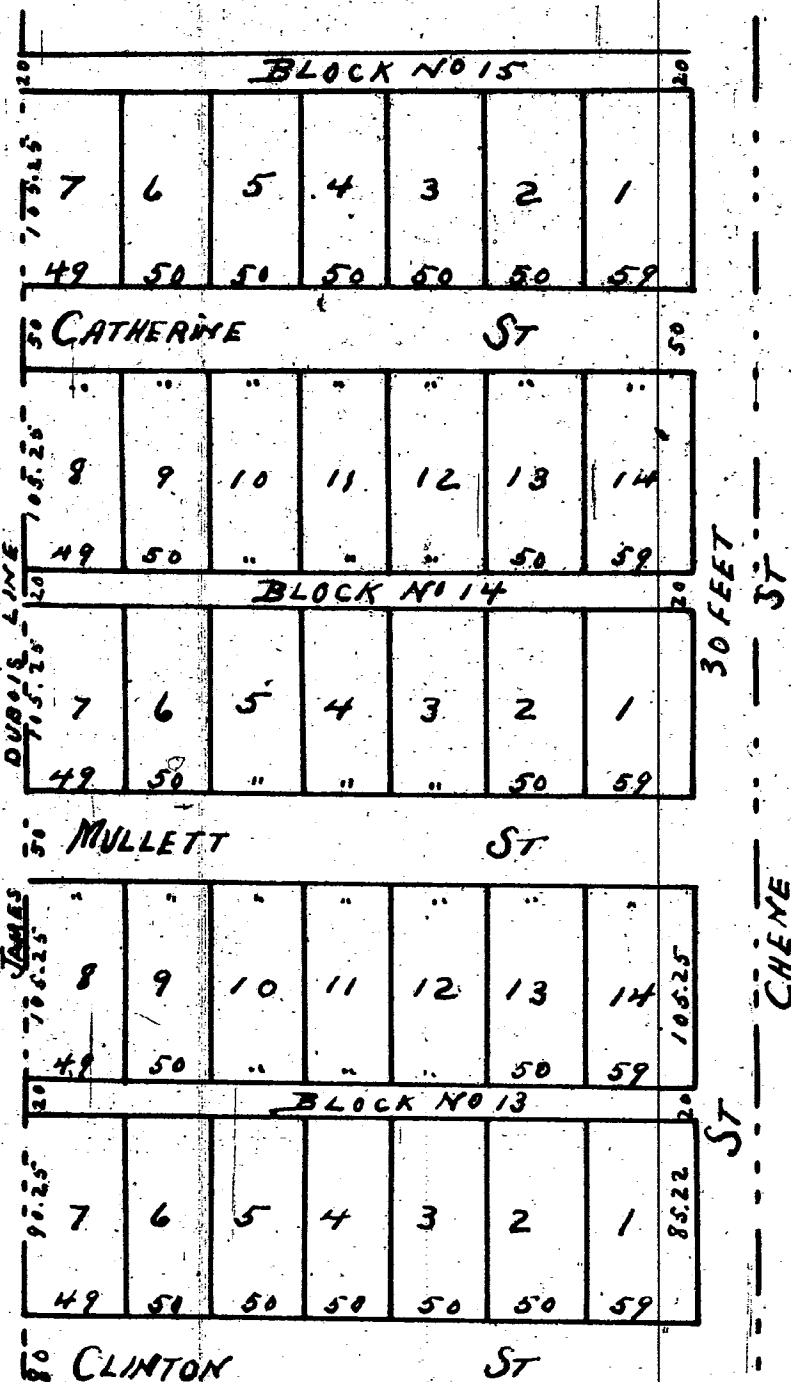

Received for Record January 18 1868 at 12 O'clock

M. E. Warner Register
By Alonzo Eaton Dep.

Made by James Campan and Josette Campan his wife of Detroit
Detroit August 22 1867

In presence of
Joseph Kuhn
George Vetter

James Campan L.S.

Josette Campan L.S.

State of Michigan }
County of Wayne }

On this 22 d. day of August 1867 personally appeared
before me a Notary Public in and for said County James
Campan and Josette his wife known to me to be the persons who executed the
foregoing plat and acknowledged the same to be their free act and deed and the said
Josette Campan wife of the said James Campan on a private examination by
me separate and apart from her husband acknowledged that she executed the same
freely and voluntarily without any fear or compulsion from her said husband or
any one else (L.S.)

Joseph Kuhn Notary Public
Wayne County Michigan

I hereby certify the within plat to be according to the general plan of the City
Eugene Robinson City Surveyor

Approved Aug 16. 1867

N. P. Baldwin } Commissioners
E. A. Brush }

Correct Eugene Robinson City Surveyor

This is to certify that the above plat has been
compared with the original plat of record in the
office of Register of Deeds of Wayne County and
found to be a true copy of the same

A. H. Willmarth

I hereby certify that these plats are correct copies of the plats now on record
in the Register of Deeds office being made under the supervision of the
Auditor General by tracing the plats on record and affixing thereto
carefully compared copies of the dedications and certificates
Dated this 6th day of June 1890

John B La Fountain

Clerk and Gen. Dep.

