

I hereby certify that this plat is a correct copy of the plat now on record in the Register of Deeds office being made under the supervision of the Auditor General by tracing the plat on record and affixing hereto a carefully compared copy of the Dedication & Certificate.

Dated this 30th day of April 1910 John B. LaFrambois Clerk and Gen. Supt.

Kibbie Subdivision on the Baker Farm being

92 feet of the North part of Lot 5 & 48 feet of the South part of Lot 6 North of the Chicago Road

139.14	5	139.14	4
36	6	W Ingersoll	3
36	7	2	6
36	8	W Ingersoll	139.14

The above plat of part of the Baker farm is made by me that the same may be duly recorded according to law - Detroit Oct 23, 1854

Porter Kibbie (L.S.)

State of Michigan }
Wayne County }
Twenty third day of October A.D. Eighteen hundred & fifty four personally appeared before me the undersigned a Notary Public in & for said County Porter Kibbie of said County known to me as the person who signed the within plat or subdivision of part of the Baker farm so called being ninety two feet of the North part of lot five & forty eight feet of the South part of lot six north of the Chicago Road and duly acknowledged the same to be his free act & deed & executed for the purpose of being recorded according to the provisions of the Statute in such case made & provided.

(L.S.)
In Witness whereof I have hereto set my hand & official seal on this the day & year above written
D. Bethune Duffield Notary Public
Wayne Co Michigan


Rec'd for Record this 28 October 1854 at 5 o'clock P.M.

Whereas we F. B. Brane Walter Brane and Julia Austin of the City of Detroit and State of Michigan at the date hereof are the owners in fee simple of Oak Lot or Block number seven in the subdivision of the Baker farm so called in the City of Detroit and State of Michigan situated between the Chicago and Grand River Roads now therefore known all men by these presents and by this Plat or map that we F. B. Brane and Anna E. his wife, Walter Brane and Julia A. Austin and Lydia

to her wife have made with the intention of standing the same the within Plat or map of a subdivision of said above described land into twenty one lot and have thereon numbered them from one to twenty one both inclusive and we do hereby dedicate to the perpetual use of the Public the Streets and alleys as thereon marked and laid down and to no further or greater extent with the express reservation viz that whenever the use or occupation of the same shall be discontinued by law or otherwise that the said land so dedicated shall instantly revert to our estate or our heirs as the case may be.

In Witness whereof we have hereto set our hands and seals at Detroit Michigan on this Eleventh day of August A.D. Eighteen hundred and fifty three

Signed sealed and executed
In Presence of
R. C. Smith
H. Norton
F. J. B. Brane L.S.
A. B. Brane L.S.
Walter Brane L.S.
Julius A. Austin by L.S.
L. J. B. Brane & Walter Brane his attorney in fact
Lydia A. Austin by L.S.
F. J. B. Brane & Walter Brane his attorney in fact

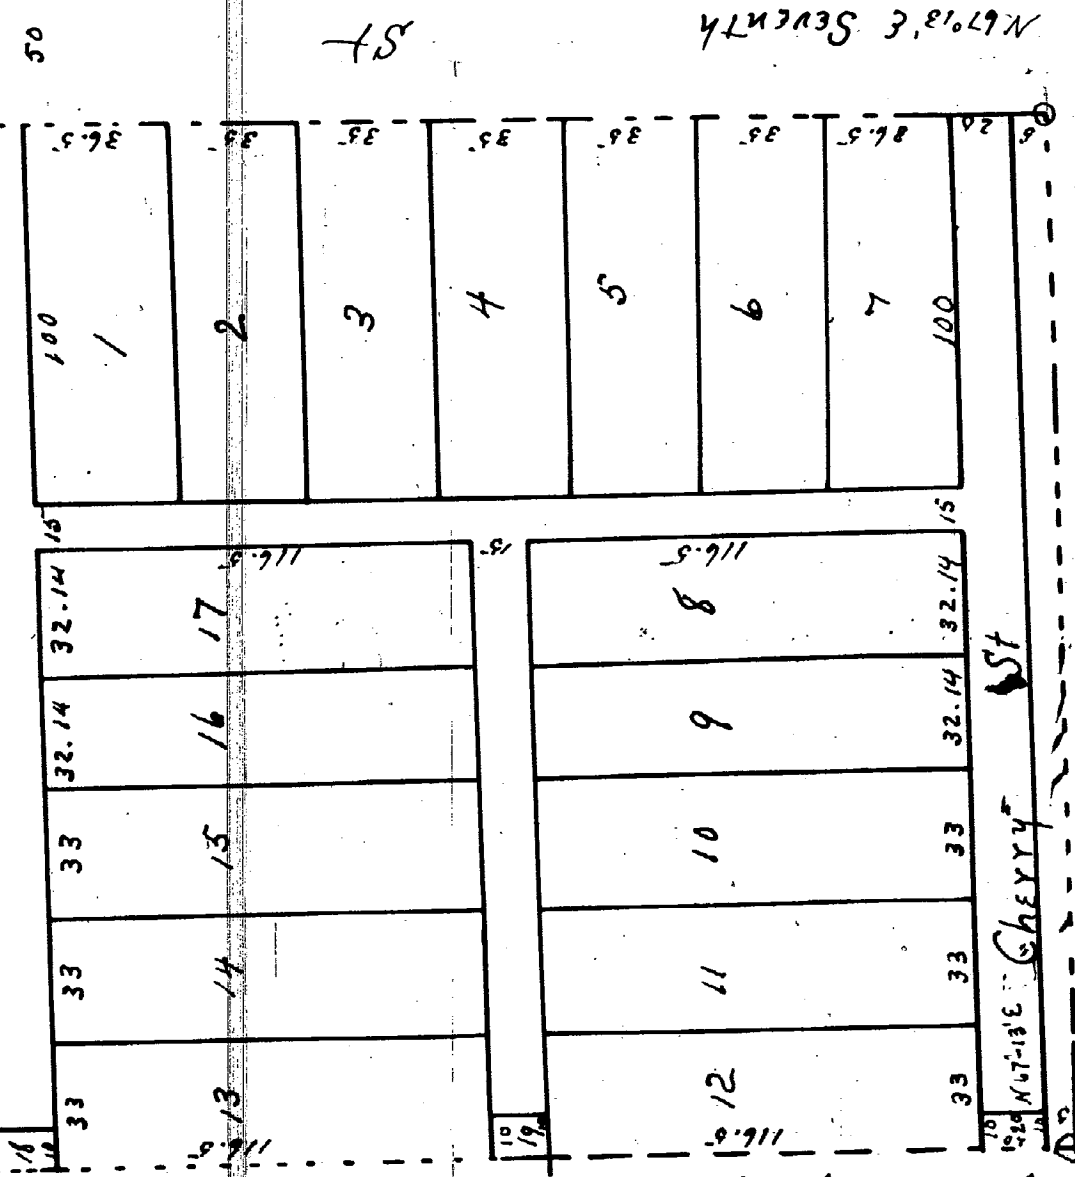

F. J. B. Brane and Walter Brane also acknowledge this instrument and that to be the free act and deed of Julia A. Austin and Lydia A. Austin his wife
In Witness whereof I have hereto set my hand and of
R. C. Smith Notary Public
Wayne Co. Mich
Filed Oct 22 May 1855 [L.S.]

State of Michigan }
County of Wayne }
ss
I, the County Record
do hereby certify that the within Plat or map of a subdivision of said above described land into twenty one lot and have thereon numbered them from one to twenty one both inclusive and we do hereby dedicate to the perpetual use of the Public the Streets and alleys as thereon marked and laid down and to no further or greater extent with the express reservation viz that whenever the use or occupation of the same shall be discontinued by law or otherwise that the said land so dedicated shall instantly revert to our estate or our heirs as the case may be.
In Witness whereof we have hereto set our hands and seals at Detroit Michigan on this Eleventh day of August A.D. Eighteen hundred and fifty three
Signed sealed and executed
In Presence of
R. C. Smith
H. Norton
F. J. B. Brane L.S.
A. B. Brane L.S.
Walter Brane L.S.
Julius A. Austin by L.S.
L. J. B. Brane & Walter Brane his attorney in fact
Lydia A. Austin by L.S.
F. J. B. Brane & Walter Brane his attorney in fact