

State of Michigan } ss Be it known that on this thirty first day
County of Wayne } of March in the year one thousand eight hun-
dred and forty eight personally came before me a Notary Public in and
for said County William Ten Eyck and declared himself to be the
proprietor of Back Concession to Private Claims Numbered two
hundred sixty two (262) and two hundred and twenty two (272)
situate in said County and that as such proprietor he had caused
to be made a subdivision of the same according to
the within and foregoing plat and I further hereby certify that
said William Ten Eyck then and there declared and acknowledged
said Plat to be a true map or plat of said subdivision and
that the same was his free act and deed and as such should
be recorded Given under my hand and seal the day first above
written

Witness
Martha Fisher
A. H. Stowell
Wm Ten Eyck LS

State of Michigan } ss On this Tenth day of April a Eighteen
County of Wayne } hundred and forty eight before me a Notary
Public in and for the above named County personally came the above
named William Ten Eyck known to me to be the person who executed
the foregoing instrument and acknowledged the same to be his
free act and deed

(LS) A. H. Stowell Notary Public
Wayne County Mich


I hereby certify that this plat is a correct copy of the plat
now on record in the Register of Deeds office being made
under the supervision of the Auditor General by tracing the
plat on record and affixing thereto a carefully compared
copy of the dedication & certificate
Dated this 4th day of May 1910

John B. La Fountain
Clerk Aud Gen. Dep't.

Plat of Subdiv of the Back Concession to Private Claims No 262 & 272
Received for Record this 10th day of April A.D. 1848 at 4 1/2 o'clock P.M.

Subdivision of the Back Concession to Private Claims No 262 & 272
by A. E. Hathorn January 12th 1848

Corners	No	Timber	Size	Course	Dist.
1	10	Lynn	10	N 39 W	9
2	10	Bash	10	N 62 E	33
3	10	W ash	10	S 10 W	30
4	10	Beech	10	S 68 W	22
5	24	W oak	24	S 40 E	19
6	8	Sugar	8	S 64 W	7
7	8	Lynn	8	N 15 W	23
8	15	B ash	15	S 97 E	41
9	10	B ash	10	N 6 W	26
10	10	Lynn	10	N 52 E	20
11	6	B ash	6	N 19 W	26
12	6	Lynn	6	S 11 W	14
13	12	Beech	12	N 77 W	25
14	15	Lynn	15	S 25 E	31
15	15	B ash	15	N 25 E	15
16	6	Lynn	6	S 83 E	19
17	18	B ash	18	N 14 W	30
18	5	Lynn	5	S 89 E	32
19	10	Beech	10	S 26 W	36
20	8	do	8	N 45 W	24
21	12	Beech	12	S 22 W	31
22	8	B ash	8	N 57 W	35
23	14	B ash	14	N 30 W	12
24	8	Lynn	8	East	18

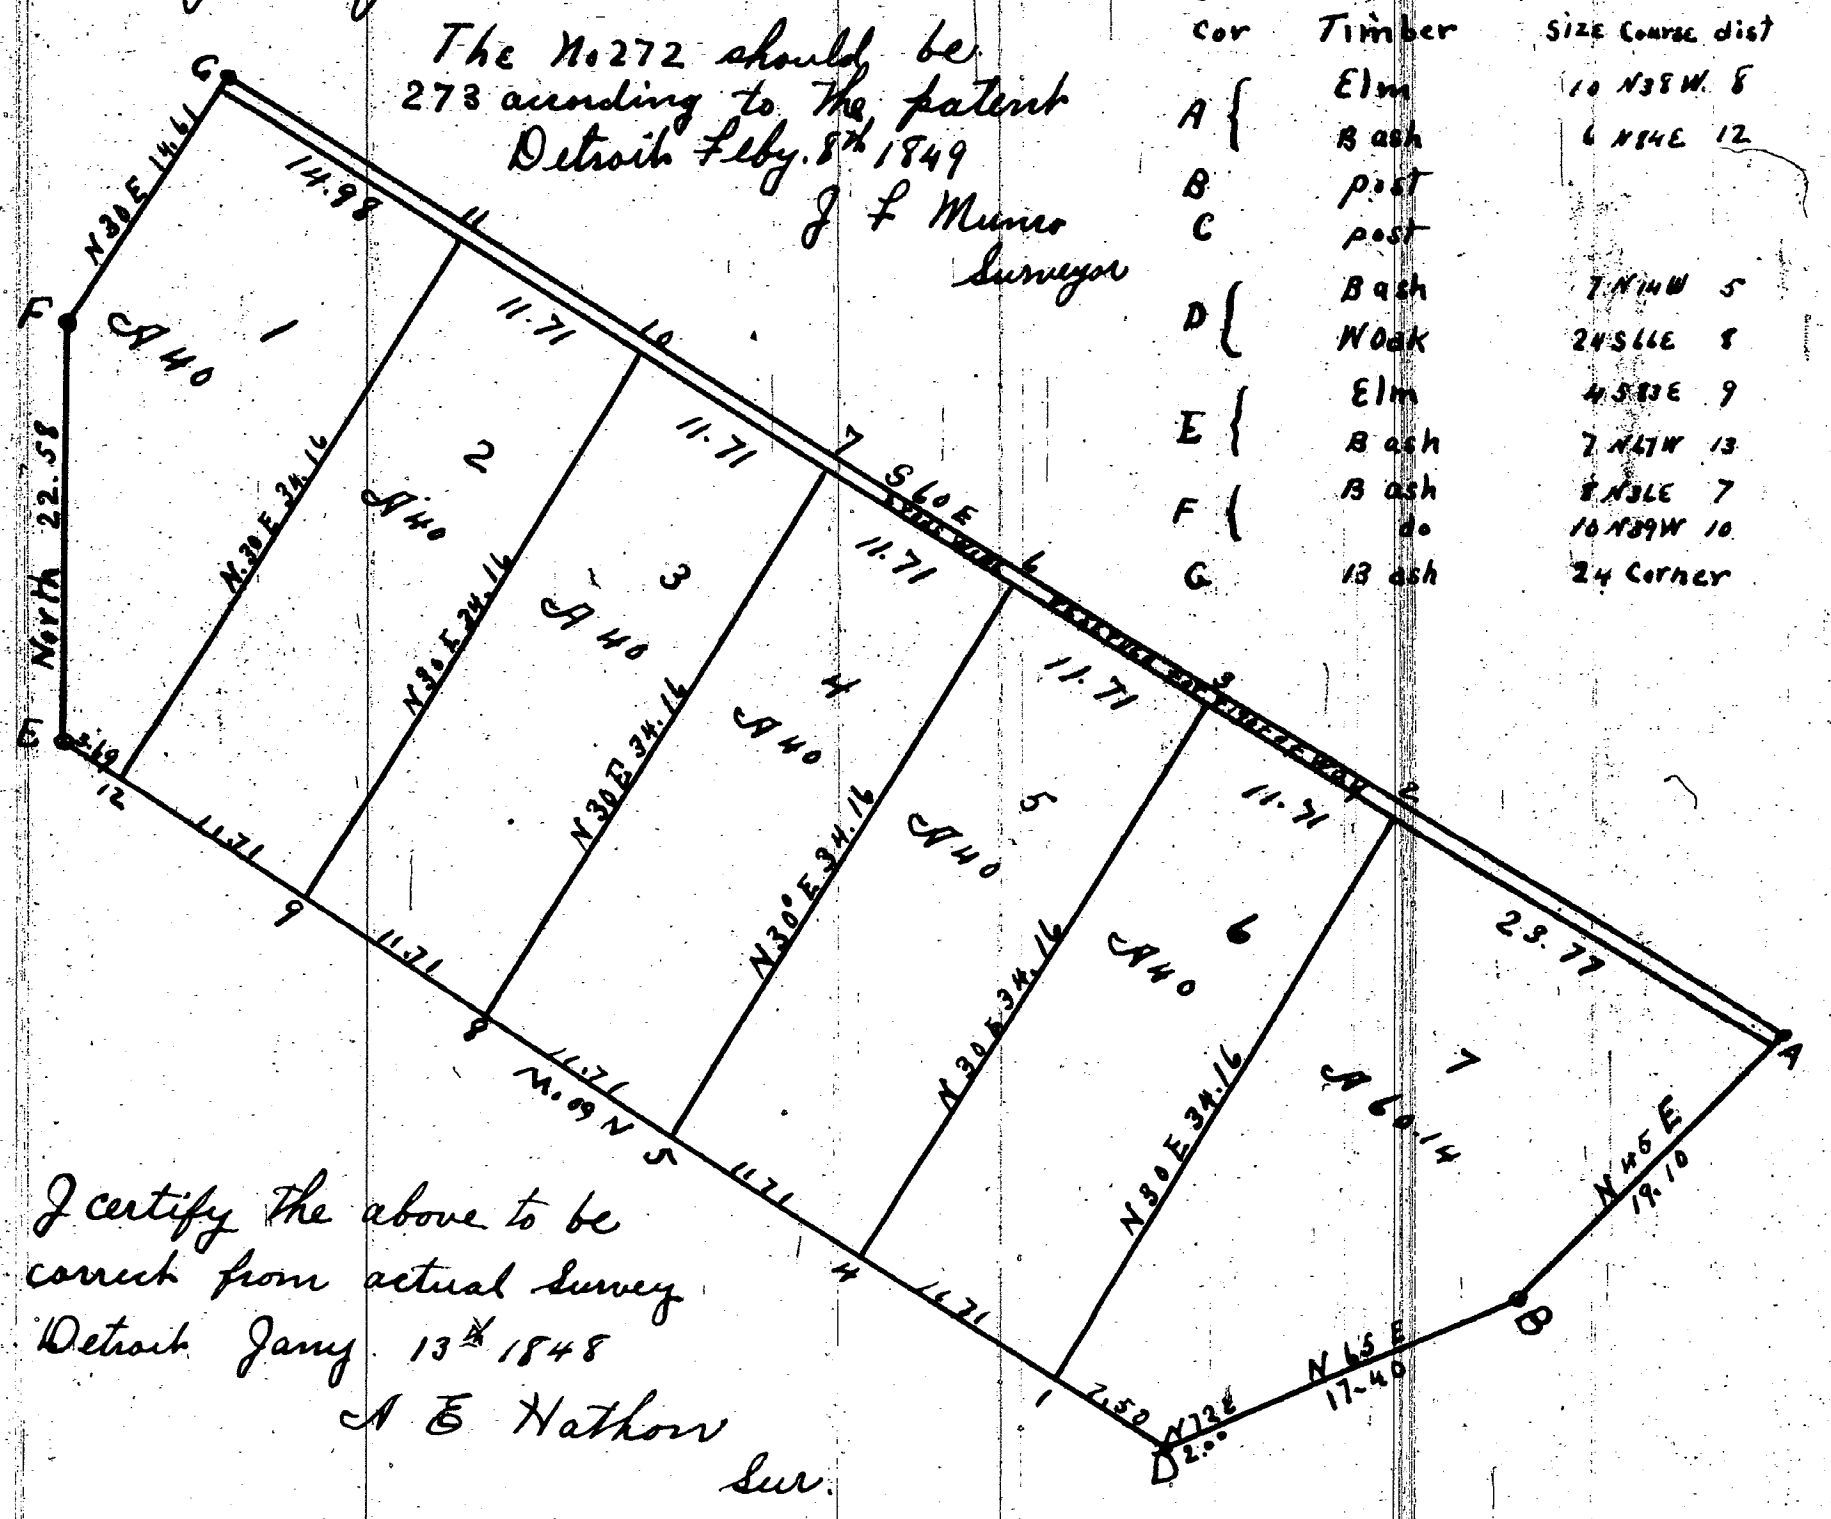

Cor	Timber	Size	Course	Dist
A	Elm	10	N 38 W	8
B	B ash	6	N 44 E	12
C	post			
D	post			
E	B ash	7	N 14 W	5
F	W oak	24	S 66 E	8
G	Elm	4	S 83 E	9
	B ash	7	N 47 W	13
	B ash	8	N 36 E	7
	do	10	N 39 W	10
	13 ash	24	Corner	

I certify the above to be
correct from actual survey
Detroit Jan'y 13th 1848
A. E. Hathorn Sur.

