10629

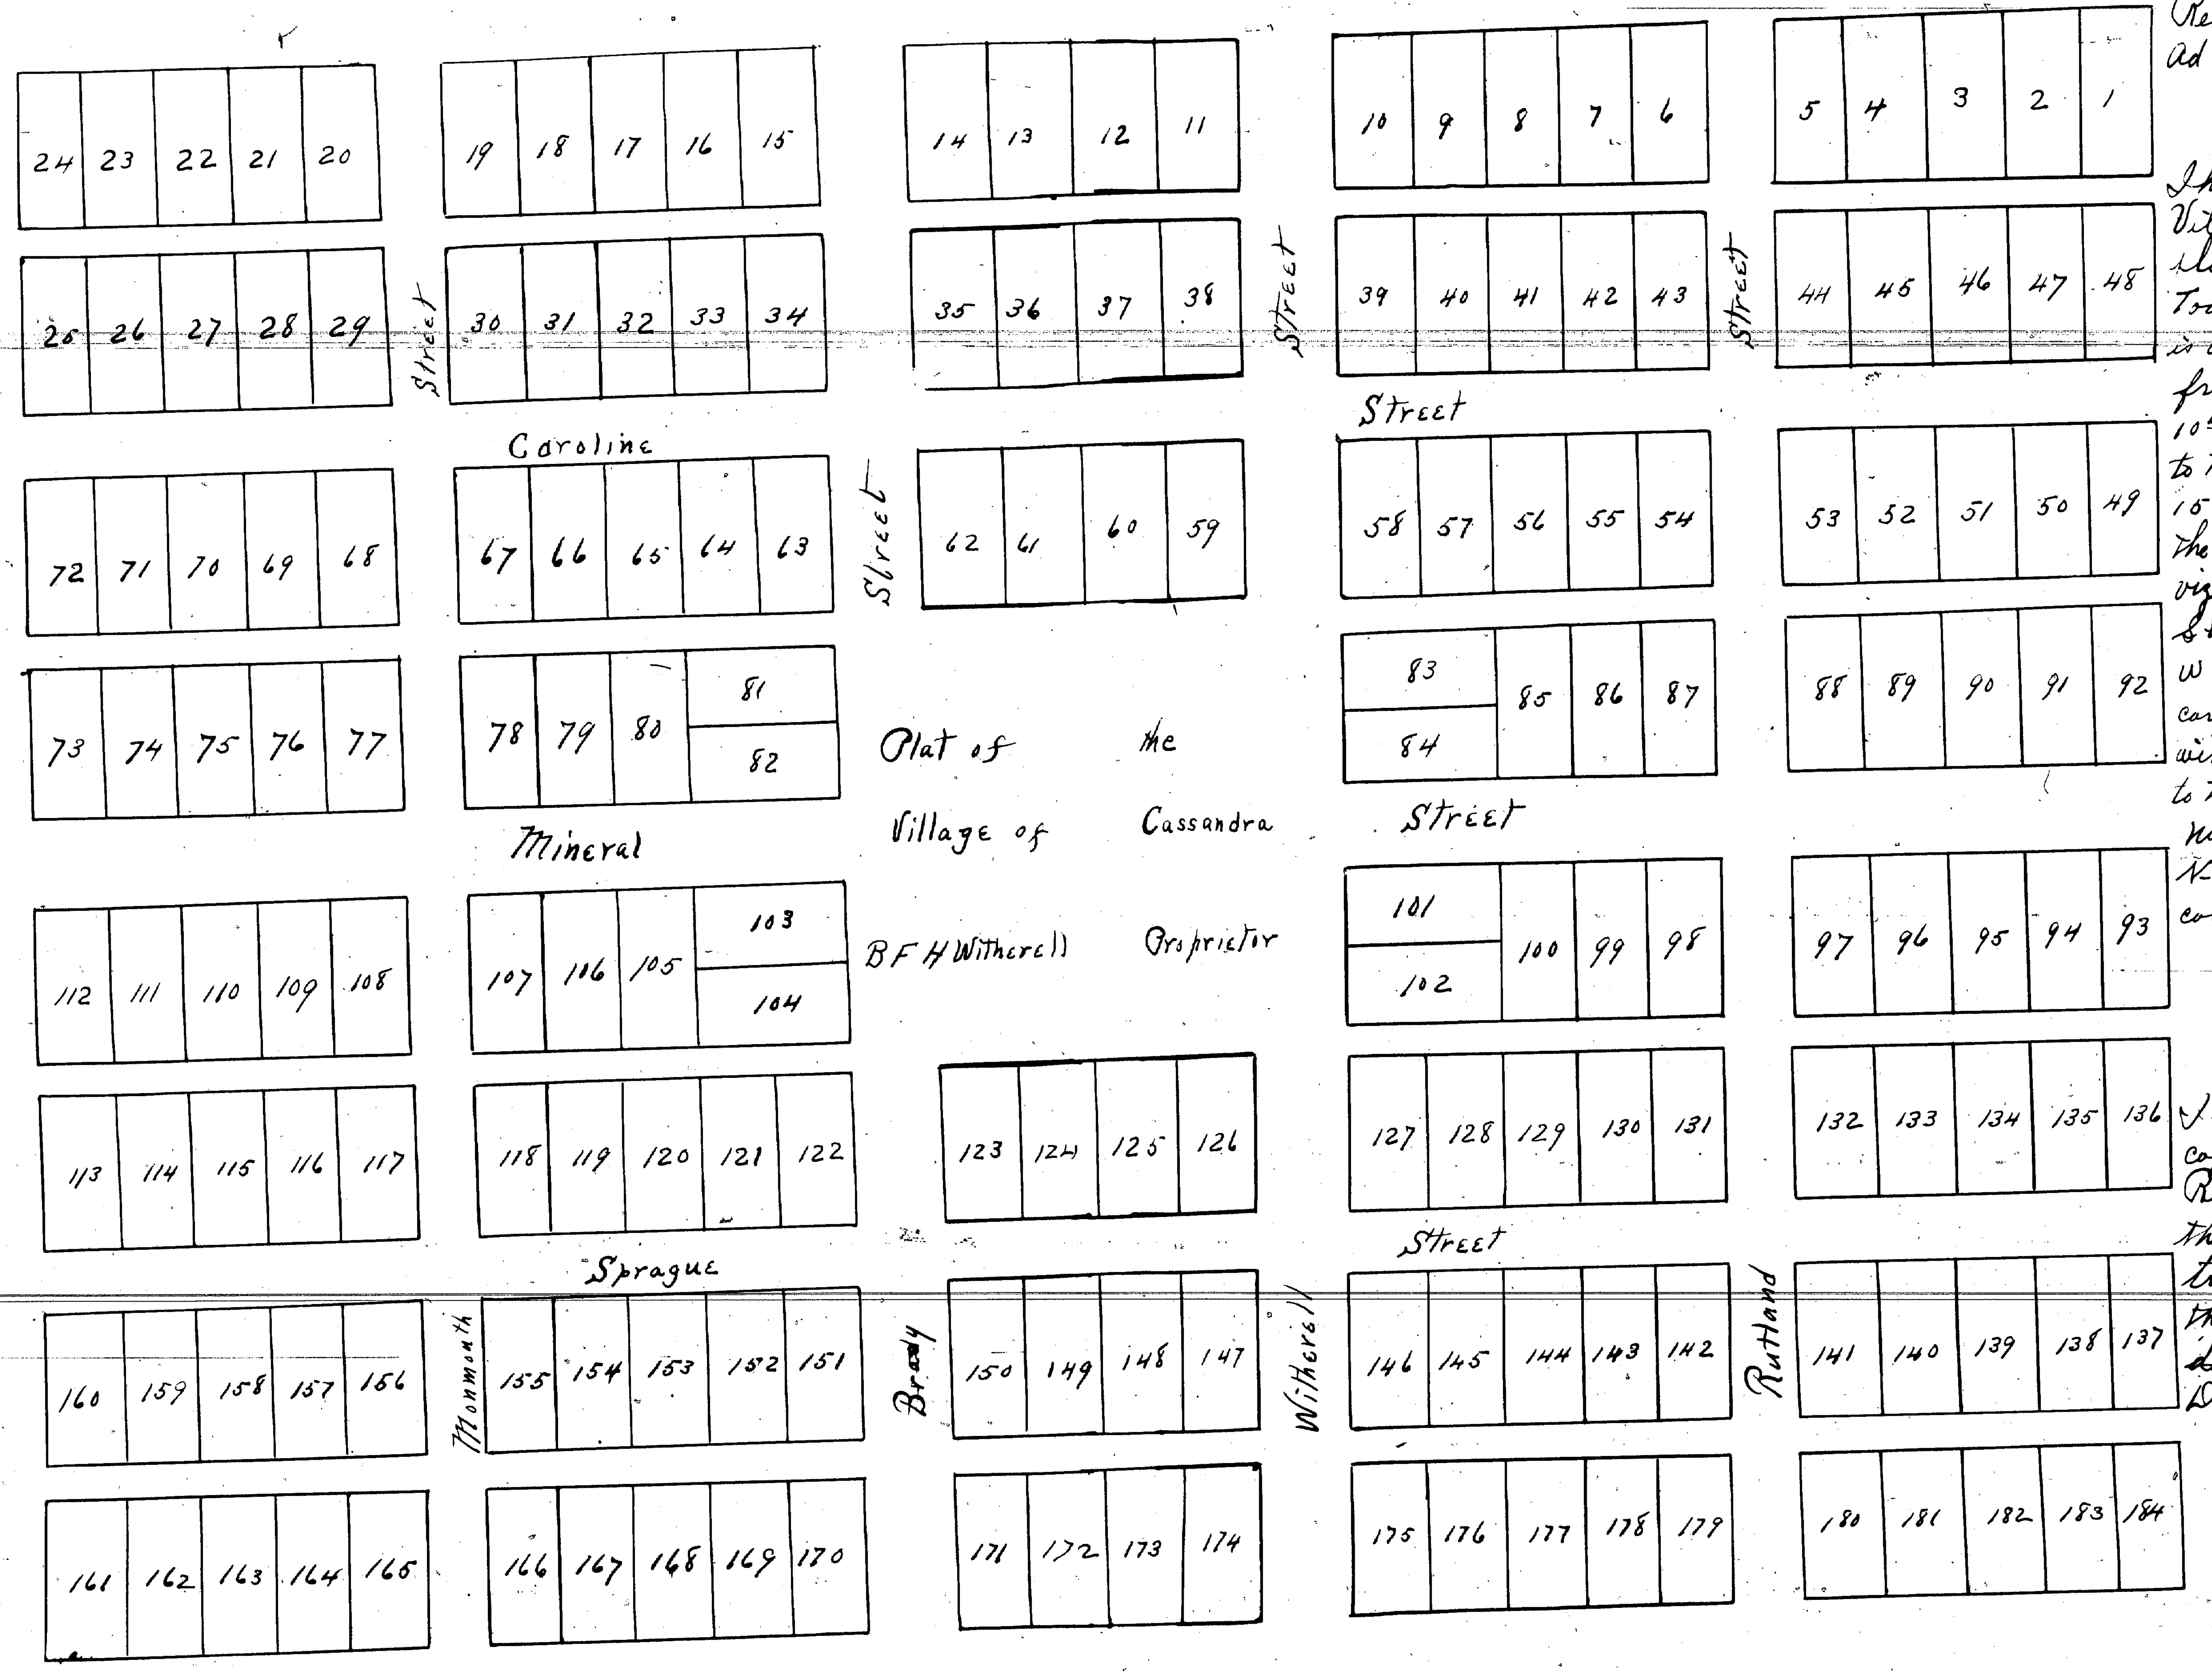

Received for record this 7th day of March
Ad 1856 at 10 oclok A.M. Attest
H. S. Whipple Dep Register

I have blocked out the within map of the Village of Cassandra agreeably to the within plat and it is situate on section 15 in Township one S Range eleven ~~West~~ East and is bounded in position on said section. Thus from the N. West corner of Lot 14 ch. & 6 21 C 10 L thence north W 4°. 19 C 31 L compass to the north quarter stake of said section No. 15 and I took the following boundary to the S.E. corner of Lot No. 1 & 4 in said plat viz White oak Thirty inches in diameter S.W. 14½° & 14½ links & White oak 24 in diameter W 21 lks from said corner the lines of said corner the lines of the Village are parallel with and the east & West lines at right angles to the North & South center line of said section No 15 and by the Compass that runs thus N.W. & S.E. & N.E. & S.W. & 6° 4' 40" var of compass about 2° E November 1835

Hiram Wilmarth
Deputy Surveyor
Wayne Co Mich

I hereby certify that this plat is a correct copy of the plat now on record in the Register of Deeds office being made under the supervision of the Auditor General by tracing the plat on record and affixing thereto a carefully compared copy of the ~~dedication and certificates~~
Dated this 2nd day of May 1910

John B La Fountain
Clerk Aud Gen Dept

RDE
NT
BY ORDER OF CIRCUIT COURT
DEC 19