


Received for Record March 16. 1867 at 3 o'clock P.M.
Wm E Warner By Eaton Dep

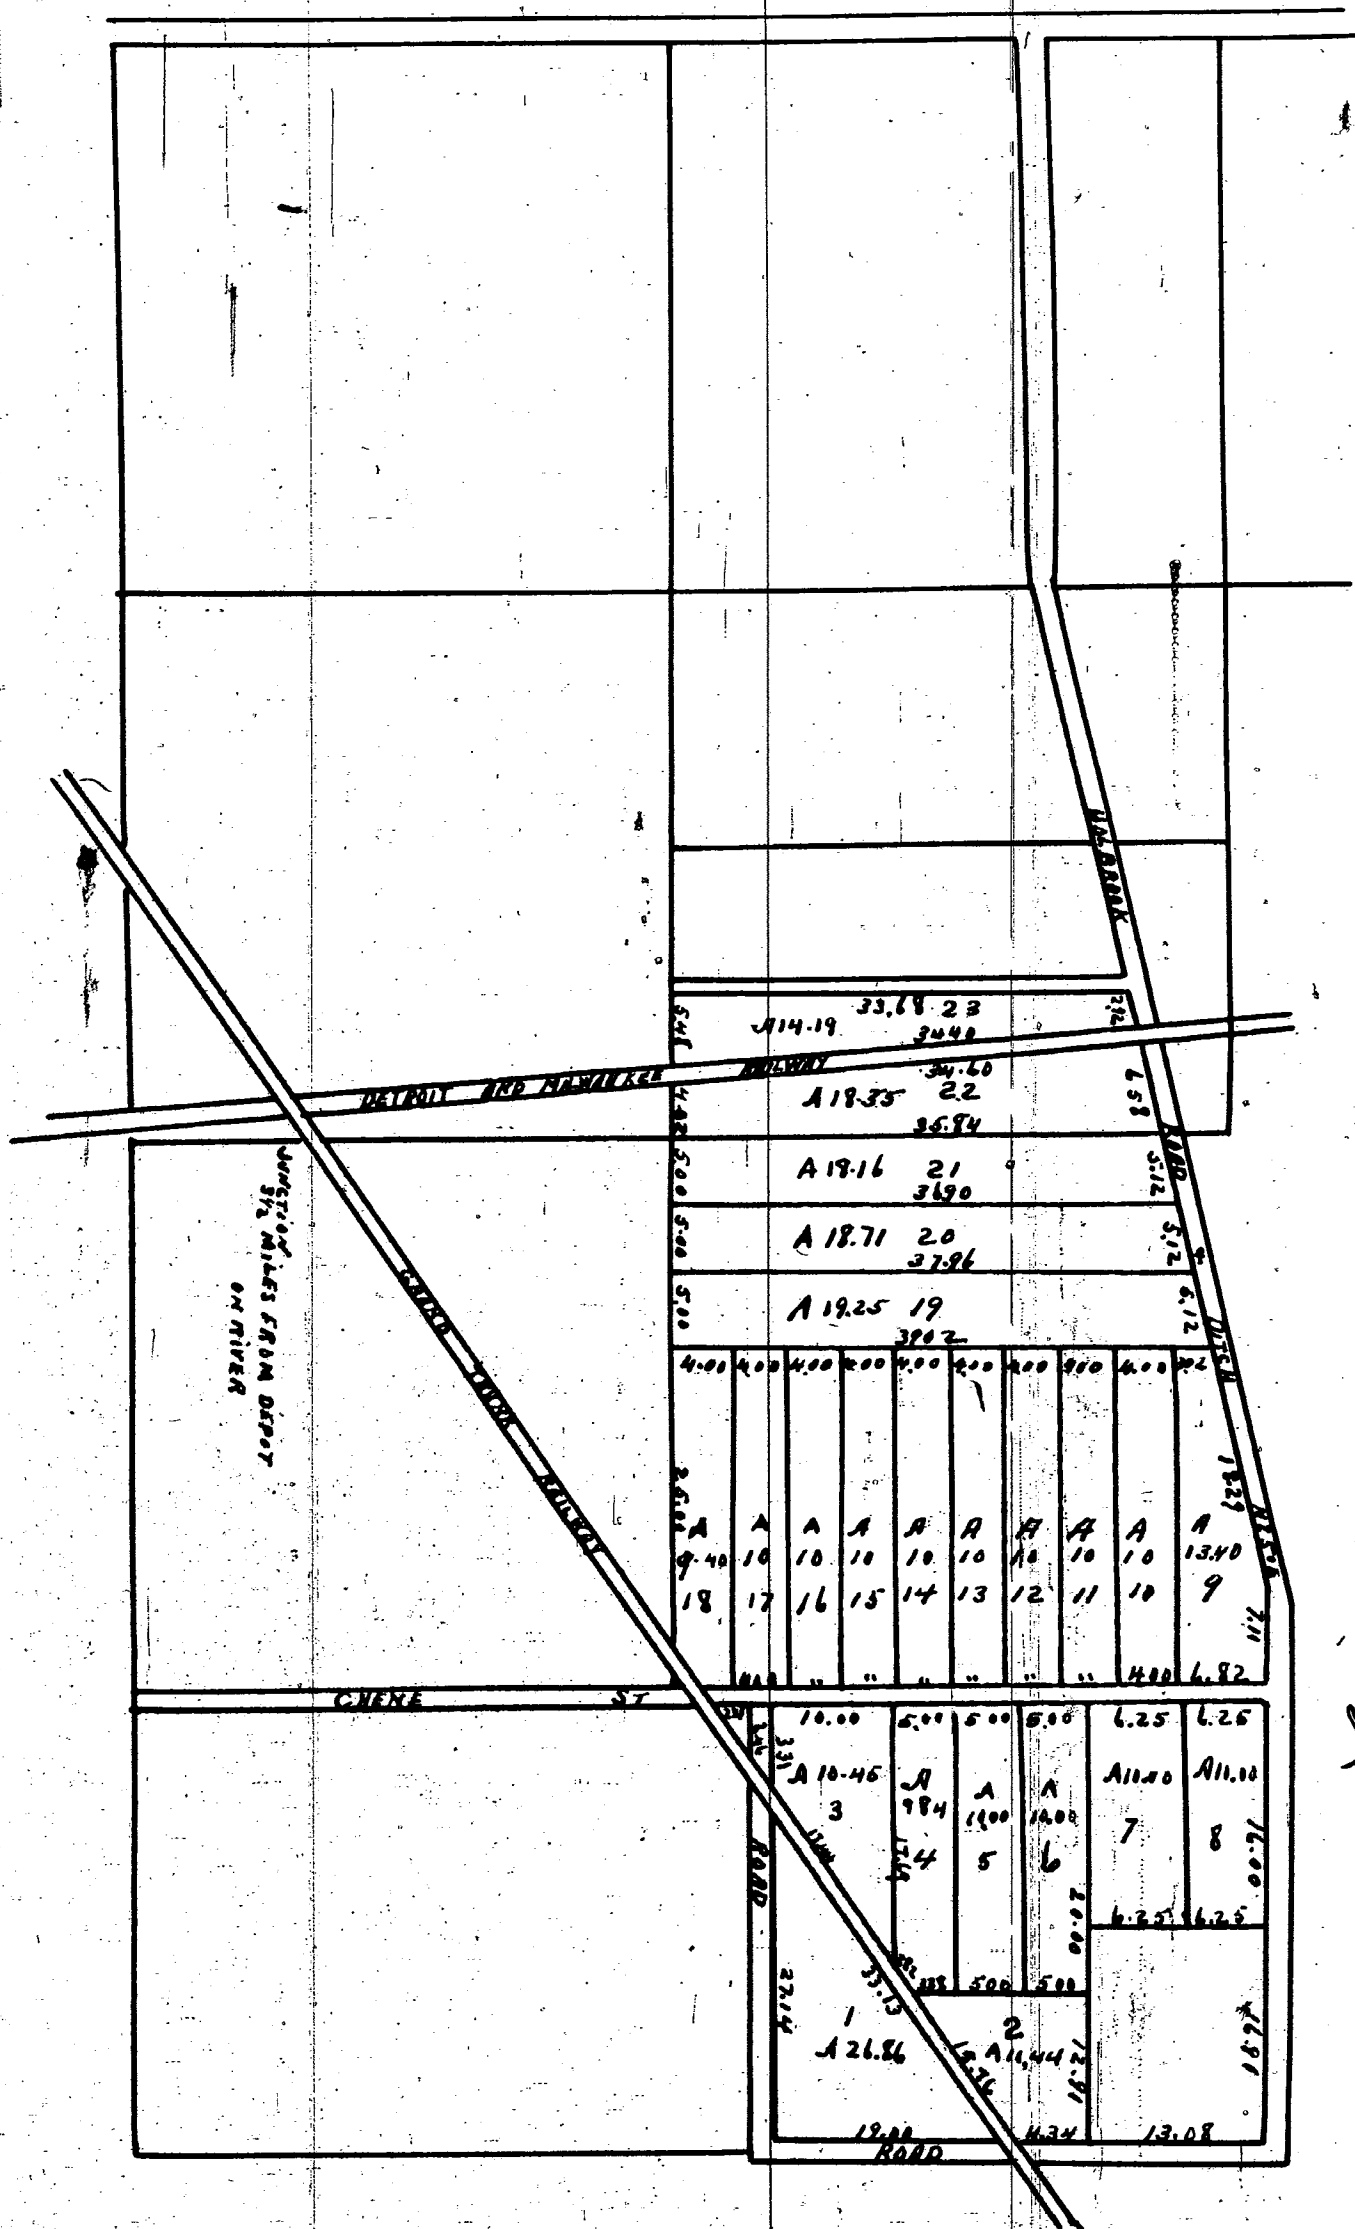

A plat and Subdivision of lots 5, 6, 7 & 8 in Quarter Section 42 and Lots 16, 17 & 18 in Quarter Section forty one and east part of Quarter Section forty three of the ten Thousand acre tract so called in Wayne County Michigan made by the undersigned

Witness my hand and seal this 16 March 1867

Witness James Patchen
W. E. Warner

De Witt Holbrook LS

State of Michigan
County of Wayne On this 16 March 1867 personally appeared before me De Witt Holbrook known to me to be the person who made the above plat & acknowledged the same to be his free act & deed


W. E. Warner Notary Public
Wayne Co Michigan

This is to certify that the above plat has been compared with the original plat of record in the office of Register of Deeds of Wayne County and found to be a true copy of the same
A H Willmarth
Surveyor

I hereby certify that these plat are correct copies of the plat now on record in the Register of Deeds office being made under the supervision of the Auditor General by tracing the plat on record and affixing thereto carefully compared copies of the dedications and certificates
Dated this 7th day of June 1910

John B La Fountain
Clerk Aud Gen Dept.

SUBDIVISION OF LOTS 13, 14 AND 15
BLOCK No 9 BRUSH FARM.

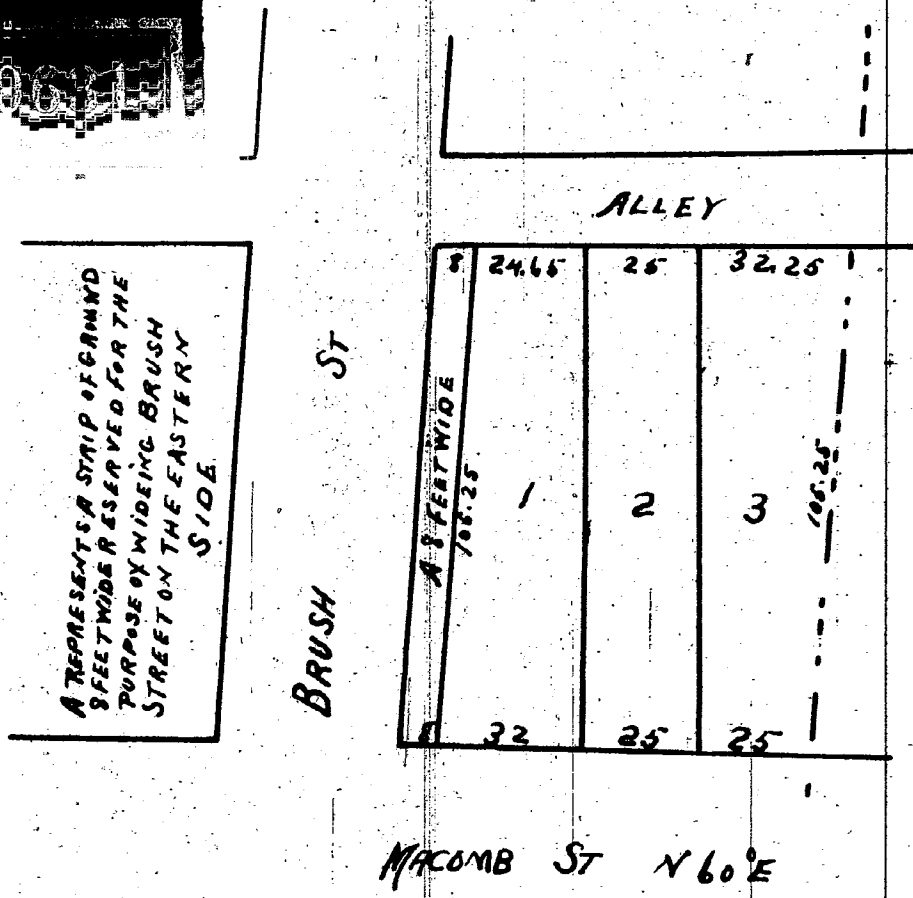

Received for Record May 9th 1868 at 4 1/2 o'clock P.M.

Wm E Warner Register
By Alonzo Eaton Dep

State of Michigan } ss
Wayne County }

On this ninth day of May A.D 1868 personally came before me a Notary Public for said County Edmund A Brush who for himself and as Attorney in fact for Alfred Brush acknowledged the foregoing plat of subdivision of lots 13, 14 & 15 Block 9 Brush Farm to be the free act and deed of himself and of the said Alfred Brush.

Alonzo Eaton
Notary Public
Wayne Co Mich

This is to certify that the above plat has been compared with the original plat of record in the office of Register of Deeds of Wayne County and found to be a true copy of the same
A H Willmarth
Surveyor

Made by E A Brush
Alfred Brush
By E. A. Brush Atty in fact

I HEREBY CERTIFY THE ABOVE
PLAT TO BE CORRECT
EUGENE ROBINSON
City Surveyor