



— C.F. CAMPAU'S PLAT —
 OF A CENTRAL PORTION OF
 PRIVATE CLAIM NO 171.
 — CONFIRMED TO JOSEPH LIVERNAIS DR. —

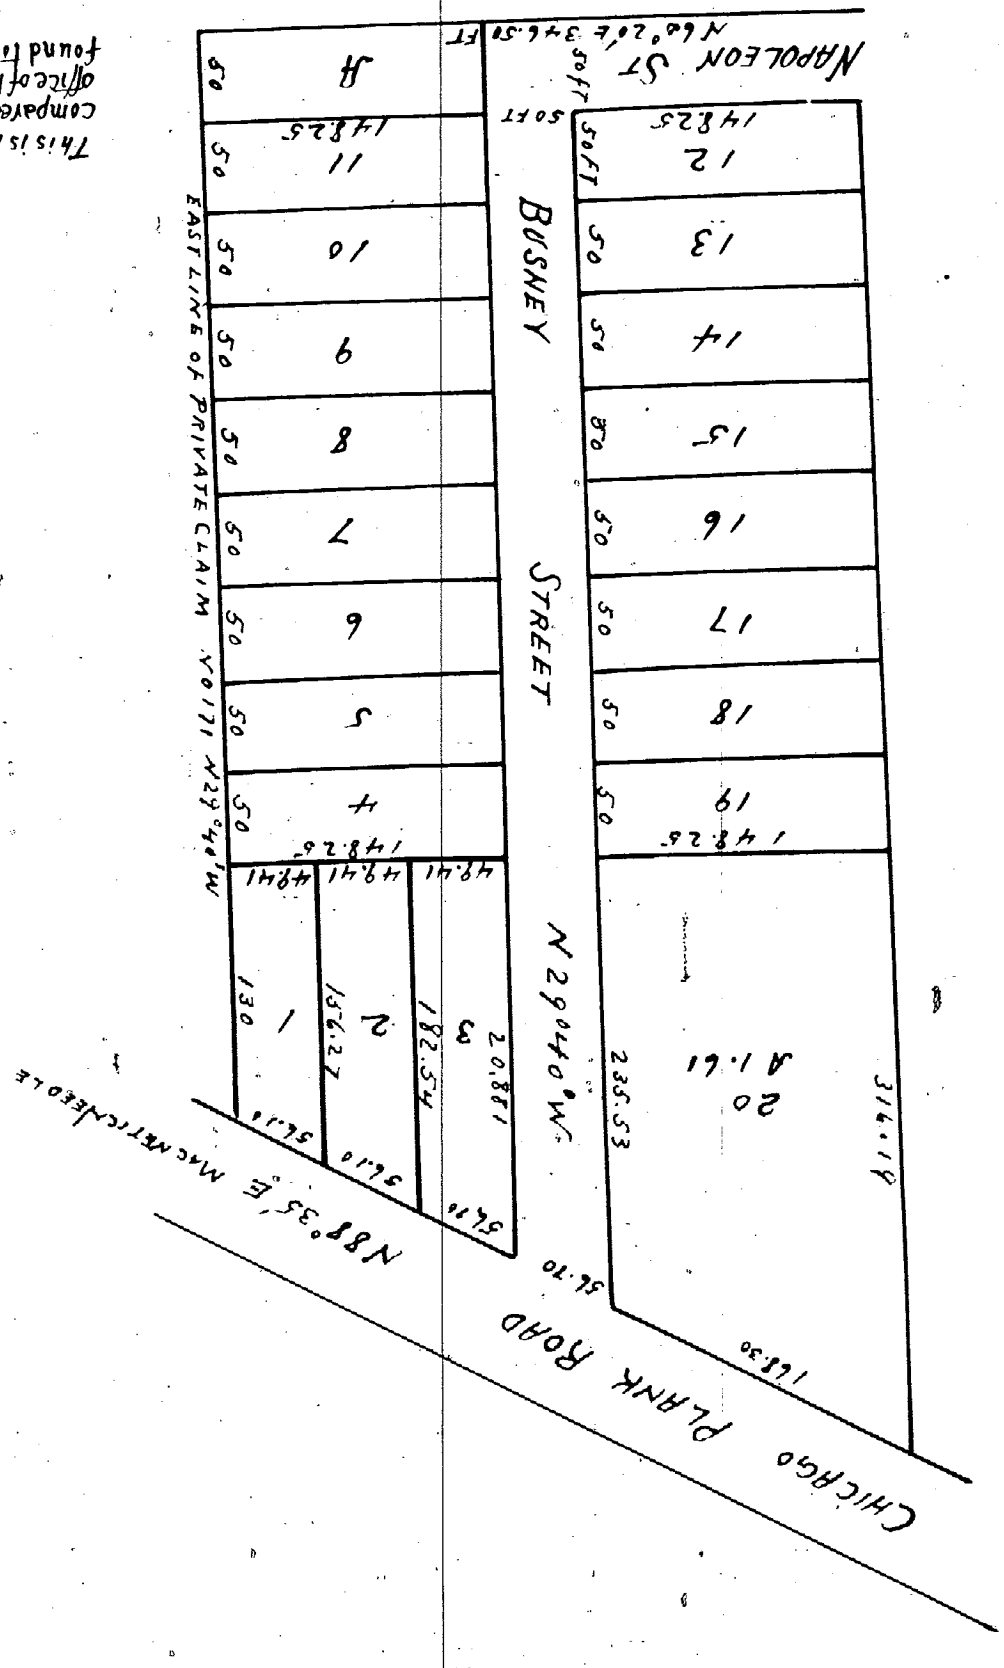

This is to certify that the above plat has been compared with the original plat of record in the office of the Register of Deeds of Wayne County and found to be a true copy of the same.
 A. N. Wilmarth
 Surveyor

— RESUB OF THE RIVARD —
 — AND A FRACTION OF MULLETT FARM. —
 LYING BETWEEN JEFFERSON AVENUE AND
 WOODBRIDGE ST. RECORD IN PRESENT TOWNSHIP.

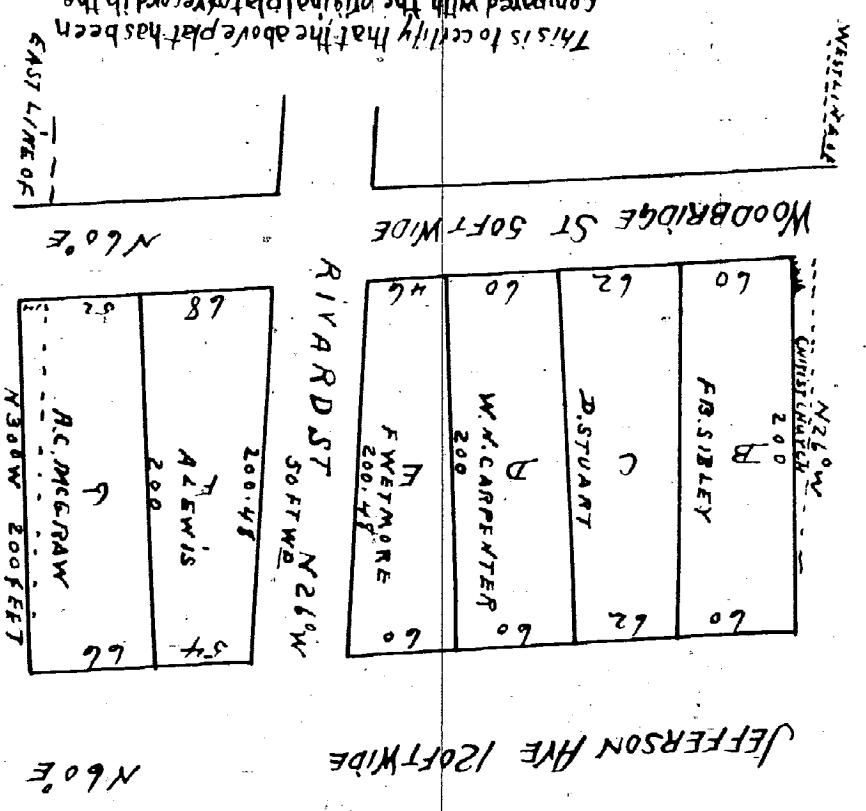

This is to certify that the above plat has been compared with the original plat of record in the office of the Register of Deeds of Wayne County and found to be a true copy of the same.
 A. N. Wilmarth
 Surveyor

Recorded for Record February 1st 1868 at 3 o'clock P.M.
 Wm E Warner Register

10632

State of Michigan) ss On this 31st day of January A.D. 1868 before me a Notary Public in and for said County personally appeared John B. Campau and Mary B. Campau his wife who acknowledged that the within plat was executed by them for the purpose required by law and their respective shares of same (L.S.) James A. Campbell (L.S.) James A. Campbell (L.S.)
 Wayne County Michigan
 James A. Campbell Notary Public
 To link with the plat

Recorded for Record February 1st 1868 at 11/4 o'clock A.M.
 Wm E Warner Register

10633

State of Michigan) ss On this 24th day of December A.D. 1867 before me a Notary Public in and for said County personally appeared John B. Campau and Mary B. Campau his wife who acknowledged that the within plat was executed by them for the purpose required by law and their respective shares of same (L.S.) James A. Campbell (L.S.) James A. Campbell (L.S.)
 Wayne County Michigan
 James A. Campbell Notary Public
 To link with the plat

State of Michigan) ss On this 24th day of December A.D. 1867 before me a Notary Public in and for said County personally appeared John B. Campau and Mary B. Campau his wife who acknowledged that the within plat was executed by them for the purpose required by law and their respective shares of same (L.S.) James A. Campbell (L.S.) James A. Campbell (L.S.)
 Wayne County Michigan
 James A. Campbell Notary Public
 To link with the plat

I hereby certify the above plat to be correct
 Eugene Robinson
 City Surveyor

B. A. Kent Notary Public
 Wayne Co. Mich.