



— C.F. CAMPAU'S PLAT —
 OF A CENTRAL PORTION OF
 PRIVATE CLAIM NO 171.
 — CONFIRMED TO JOSEPH LIVERNAIS DR. —

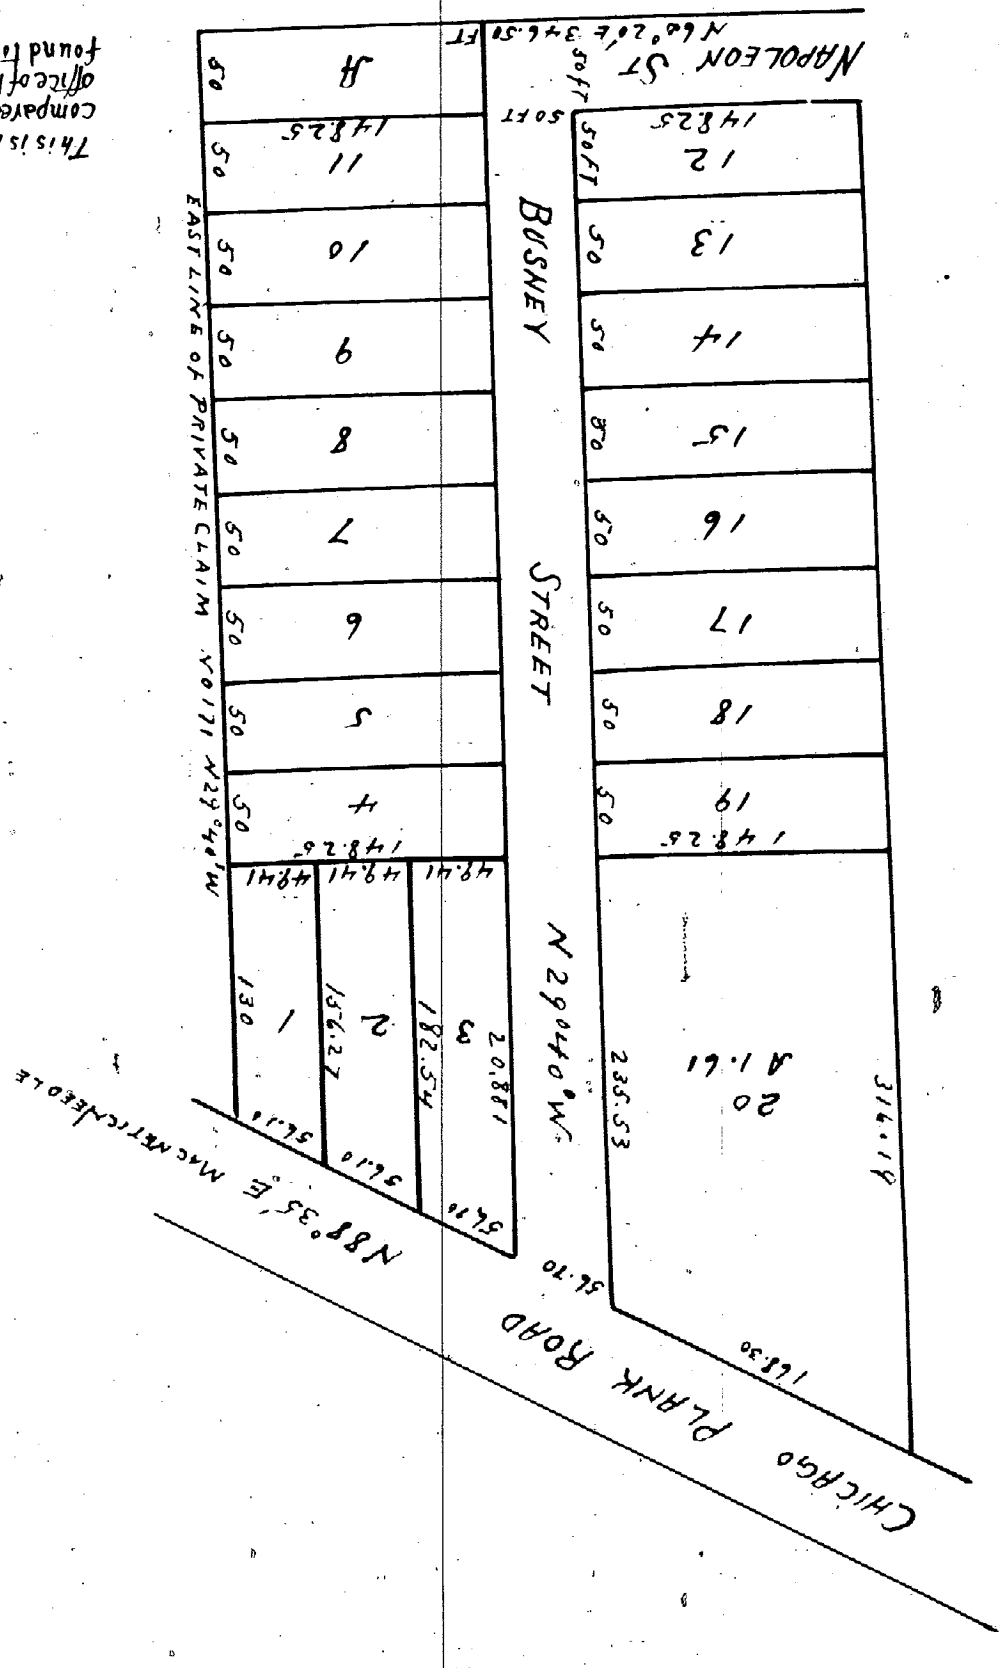

This is to certify that the above plat has been compared with the original plat of record in the office of the Register of Deeds of Wayne County and found to be a true copy of the same.
 A. N. Wilmarth
 Surveyor

— RESUB OF THE RIVARD —
 — AND A FRACTION OF MULLETT FARM. —
 LYING BETWEEN JEFFERSON AVENUE AND
 WOODBRIDGE ST. RECORD IN PRESENT TOWNSHIP.

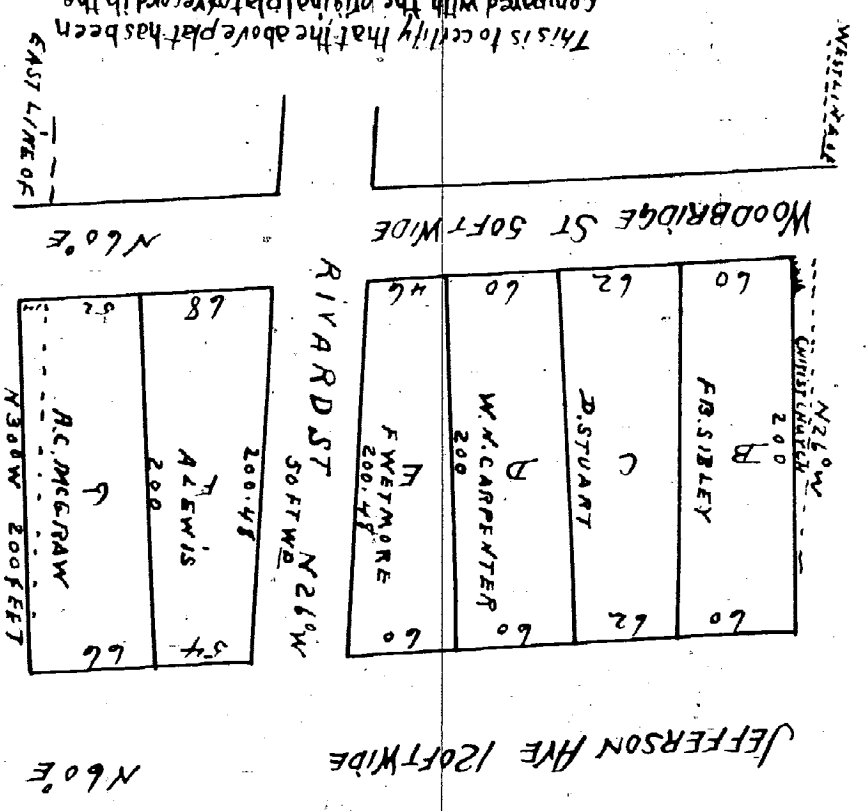

This is to certify that the above plat has been compared with the original plat of record in the office of the Register of Deeds of Wayne County and found to be a true copy of the same.
 A. N. Wilmarth
 Surveyor

Record for Record of January 1st 1868 at 3 o'clock P.M.
 Wm E Warner Register

10632

State of Michigan) ss On this 31st day of January A.D. 1868 before me a Notary Public in and for said County personally appeared John E. Campau and Mary E. Campau his wife who acknowledged that the within plat was executed by them for the purpose required by law and their respective shares of same (L.S.) James A. Randall Notary Public Wayne County Michigan

State of Michigan) ss On this 31st day of January A.D. 1868 before me a Notary Public in and for said County personally appeared Edum Jerome and James H. Campau who acknowledged that the within plat was executed by them for the purpose required by law and their respective shares of same (L.S.) James A. Randall Notary Public Wayne County Michigan

I hereby certify that there are correct copies of the plat now on record in the Register of Deeds office being made under the supervision of the Auditor General by having the plat measured and appraised thereat carefully compared copies of the dedication and certificate used this 6th day of June 1910
 John B. Kaufman
 to link used ten feet

Record for Record of February 15th 1868 at 11/4 o'clock A.M.
 Wm E Warner Register

10633

Know all men by these presents that we Alexander E. McGraw and Susan E. McGraw his wife Alexander E. McGraw and Susan E. McGraw his wife do hereby certify that the within plat was executed by them for the purpose required by law and their respective shares of same (L.S.) James A. Randall Notary Public Wayne County Michigan

State of Michigan) ss On this 24th day of December A.D. 1867 before me a Notary Public in and for said County personally appeared Susan E. McGraw and Alexander E. McGraw his wife who acknowledged that the within plat was executed by them for the purpose required by law and their respective shares of same (L.S.) James A. Randall Notary Public Wayne County Michigan

I hereby certify the above plat to be correct
 Eugene Robinson
 City Surveyor

B A Kent Notary Public
 Wayne Co Mich