


10634

PLAT OF BLOCK No 172 CITY OF WYANDOTTE.

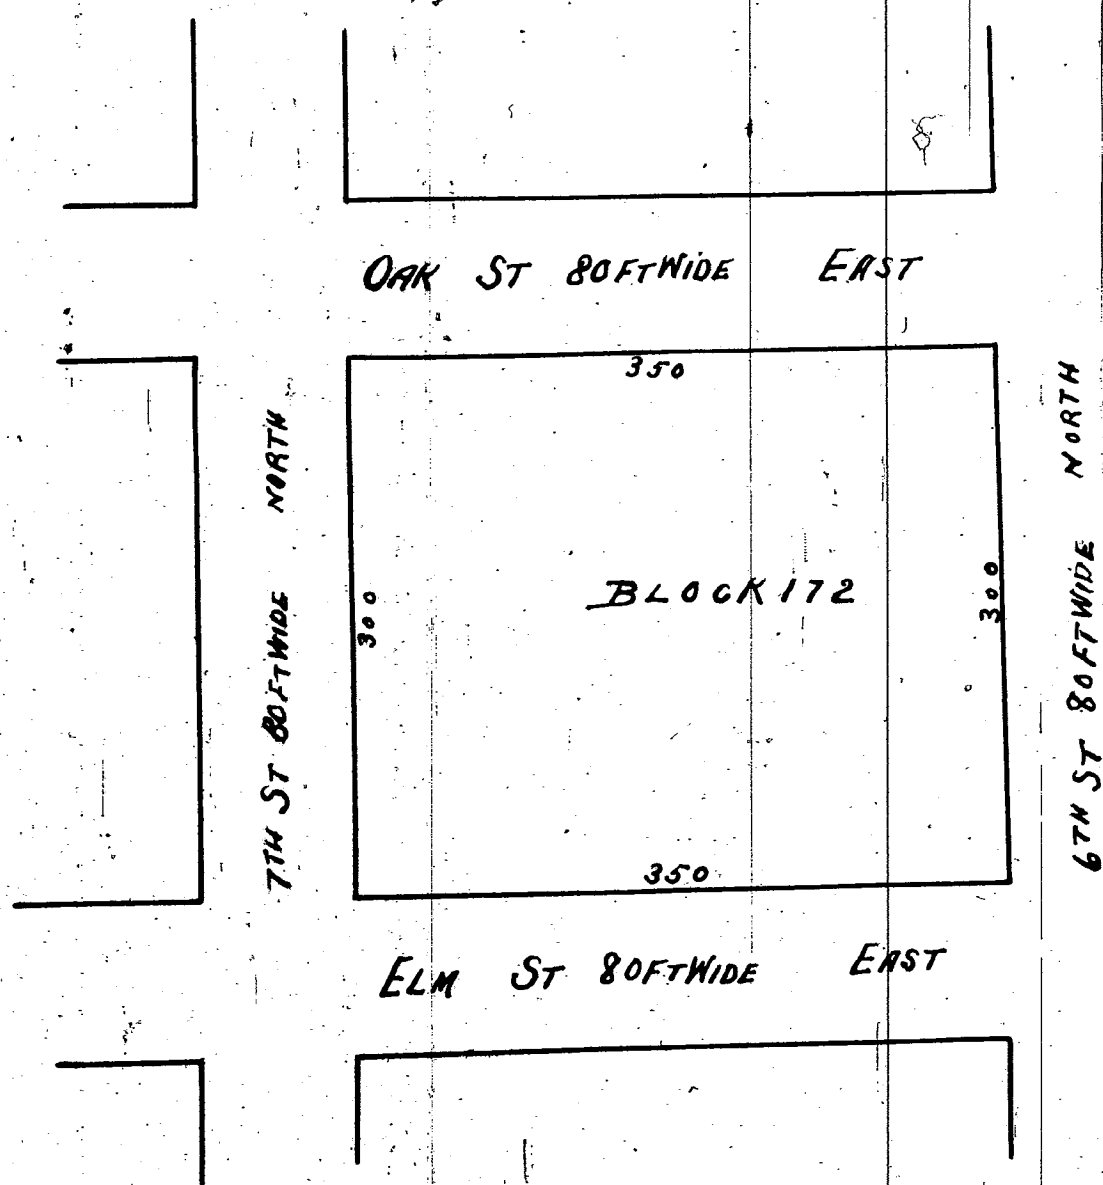

I CERTIFY THE ABOVE PLAT TO BE CORRECT
DETROIT FEB. 5TH 1868 -

JOHN F. MUNRO. SUR

Received for Record April 28, 1868 at 11 O'clock A.M.
W. E. Warner
By Eaton Dep.

We E. B. Ward President and W. H. Zofrich Secretary of the
Eureka Iron Company proprietors of the Land covered by the annexed
plat of the City of Wyandotte Wayne County Michigan do hereby
adopt the said Plat as a true and correct place of so much of
said City.

Witness our hands and seals this day of Feb 1868

In presence of
W. H. Bronson
L. W. Noble.

E. B. Ward. Presr
W. H. Zofrich Secy

State of Michigan } ss
County of Wayne } On this 27 day of April 1868 before me a Notary
Public for said County personally came the
above named E. B. Ward and W. H. Zofrich known to me to be the
persons who executed the foregoing instrument, the same to be executed
by them freely

W. H. Bronson Notary Public
Wayne Co Mich

State of Michigan } ss
County of Wayne } On this 27 day of April 1868 personally ap-
peared before me a Notary Public in and for
said County the above named John F. Munro and acknowledged
that he executed the above plat

W. H. Zofrich Notary Public
Wayne County Mich.

This is to certify that the above plat has been
compared with the original plat of record in the
office of Register of Deeds of Wayne County and
found to be a true copy of the same.


A. N. Willmarth Surveyor

Received for record April 14, 1868 at 4 O.C. P.M.

W. E. Warner Regr.
By Eaton Dep.

ALEXANDER T. CAMPAUS SUBDIVISION OF LOT No 15.

PRIVATE CLAIM 266
SPRINGWELLS WAYNE CO MICHIGAN

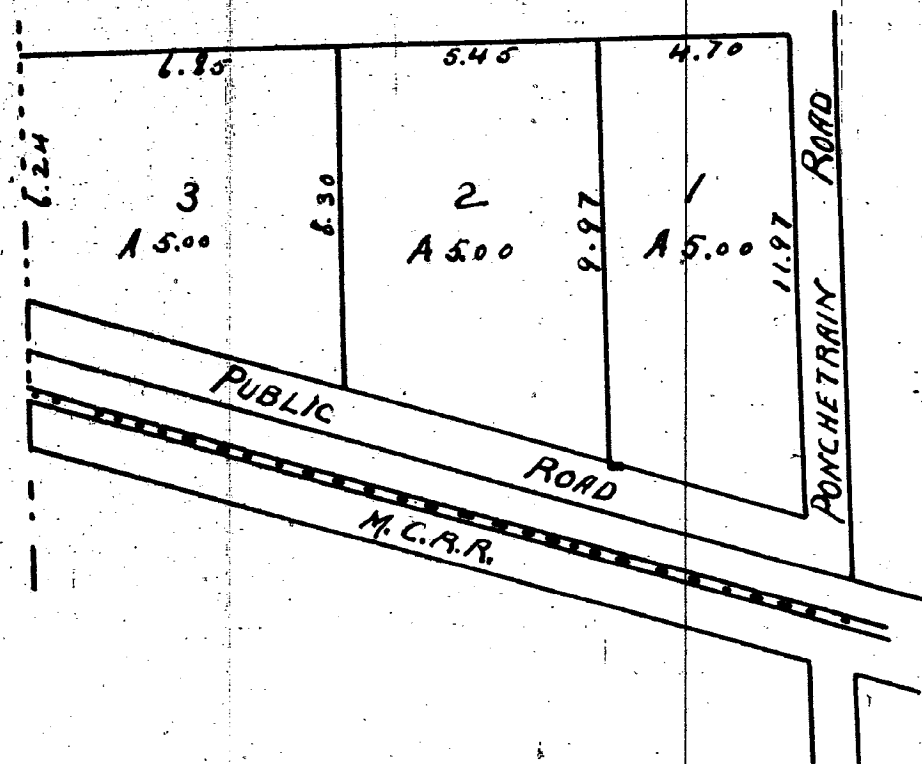

I CERTIFY THE ABOVE TO BE CORRECT FROM CALCULATION.
DETROIT SEPT 20TH 1867

(STAMP 58)

JOHN F. MUNRO. SUR

State of Michigan } ss
Wayne County } I Alexander J Campaus have caused the
above Map or Plat of the subdivision of lot number
fifteen (15) of Private Claim two Hundred and sixty six (266) Spring
wells Wayne Co. Michigan to be made by John F. Munro Surveyor and
do hereby adopt the same.

Detroit April 1st 1868

Stamp 58

Alexander J Campaus (LS)

State of Michigan } ss
Wayne County } On this first day of April 1868 before me a Notary
Public in and for said County personally appeared
Alexander J Campaus and John F. Munro Surveyor each known to be
the person who executed the above Map or Plat and acknowledged the same
to be their free act and deed

Robert H. Brown
Notary Public
Wayne Co Mich

This is to certify that the above plat has been
compared with the original plat of record in the
office of Register of Deeds of Wayne County and
found to be a true copy of the same.

A. N. Willmarth Surveyor

I hereby certify that these plats are correct copies of the plats on record
now on record in the Register of Deeds office being
made under the supervision of the Auditor General by tracing the
plats on record and affixing thereto carefully compared copies of the
dedications and certificates
Dated this 7th day of June 1910 John B. LaFontaine
Clerk and Gen. Dep.