10637

ALBERT CRANES SUBDIVISION
.. OF PRIVATE CLAIM 644 ..
AND EAST 53.9 LFT OF
.. PRIVATE CLAIM No 725 ..
.. NORTH OF JEFFERSON AVE ..

Received for Record February 21st 1868 at 11 O'clock A. M.
Wm E Warner. Register

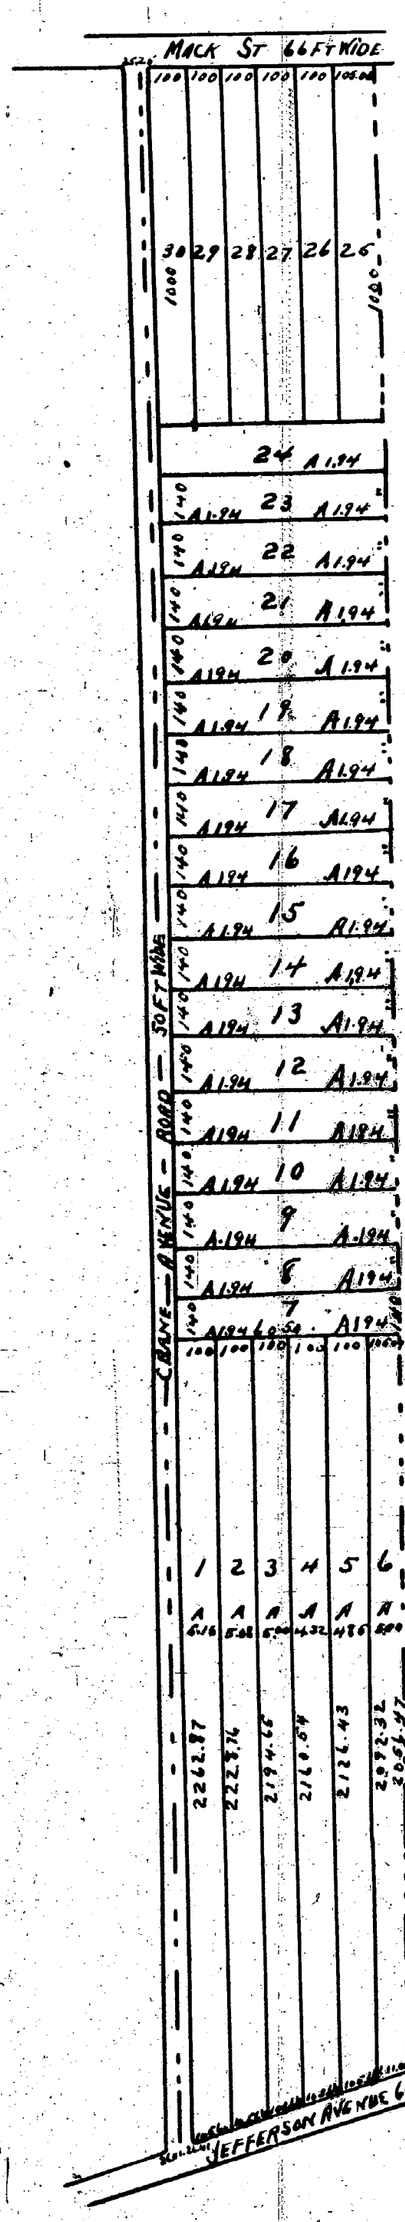

Know all men by these presents that we Albert Crane and Anna Crane his wife of Chicago Illinois do hereby dedicate to the public the perpetual use of the Street or Road as laid out on the plat hereto annexed reserving to ourselves our heirs and assigns the ~~revision~~ thereof whenever the same may be discontinued by law Chicago Illinois January 28th 1868.

signed and sealed
in the presence of
Anna W Crane
Arza Crane

Albert Crane LS
Anna Crane LS

State of Illinois } ss
Cook County
City of Chicago }

Be it remembered that on this 29th day of January A.D. 1868 before the subscriber Simeon W. King a Commissioner in and for said state appointed by the Governor of the State of Michigan to take the acknowledgement and proofs of the execution of deeds and other conveyances or leases and of any contract letter of attorney or other writing under seal to be administer oaths and certify depositions to be used and recorded in the said state of Michigan personally appeared Albert Crane and Anna Crane his wife described in and who executed the annexed instrument of writing between them & one of the parties thereto and to the Public the other party thereto and the said Albert Crane & Wife acknowledged that they executed the said instrument freely for the purposes therein stated and the said Anna Crane on being made acquainted with the contents thereof by me and on a private examination apart from her husband acknowledged that she executed the said instrument of writing freely and without any fear of or Compulsion of her said husband or any other person and I further certify that I know that the persons who made the said acknowledgment are the identical persons described in and who executed the said instrument of writing In Witness Whereof I have hereunto set my hand and affixed My official seal at my office in the City of Chicago the day and year first above written

Stamps 5¢ (LS)

Simeon W King Commissioner of Deeds
for Michigan residing in Chicago Illinois

State of Michigan } ss
Wayne County }

On this 31st day of January A.D. 1868 before me a Notary Public in and for said County personally appeared John F Munro Surveyor who is known to me to be the same person who certified the annexed plat and acknowledged the same to be his free act and deed

(Stamps 5¢)

Arthur Tredway
Notary Public
Wayne County

This is to certify that the above plat has been compared with the original plat of record in the office of Register of Deeds of Wayne County and found to be a true copy of the same.

A N Willmarth
Surveyor

I certify the above to be correct from actual survey A.D. 1862
John F Munro Sur.

I hereby certify that these plats are correct copies of the plats now on record in the Register of Deeds office being made under the supervision of the Auditor General by tracing the plats on record and affixing thereto carefully compared copies of the dedications and certificate
Dated this 7th day of June 1910

John B La Fountain
Clerk And Gen Dept

10638

CANFIELD'S ADDITION
.. TO THE VILLAGE OF BELLVILLE. —

SOUTHERLY SIDE OF SEC No 21 EXTENDING ON CHURCH STREET EASTERLY FROM STREET 8 CHS 26 LKS. DEPTH OF LOTS 2 CHS

Received for Record June 10th 1868 at 12 o'clock M
Wm E Warner Register
By Alonzo Eaton Dep.

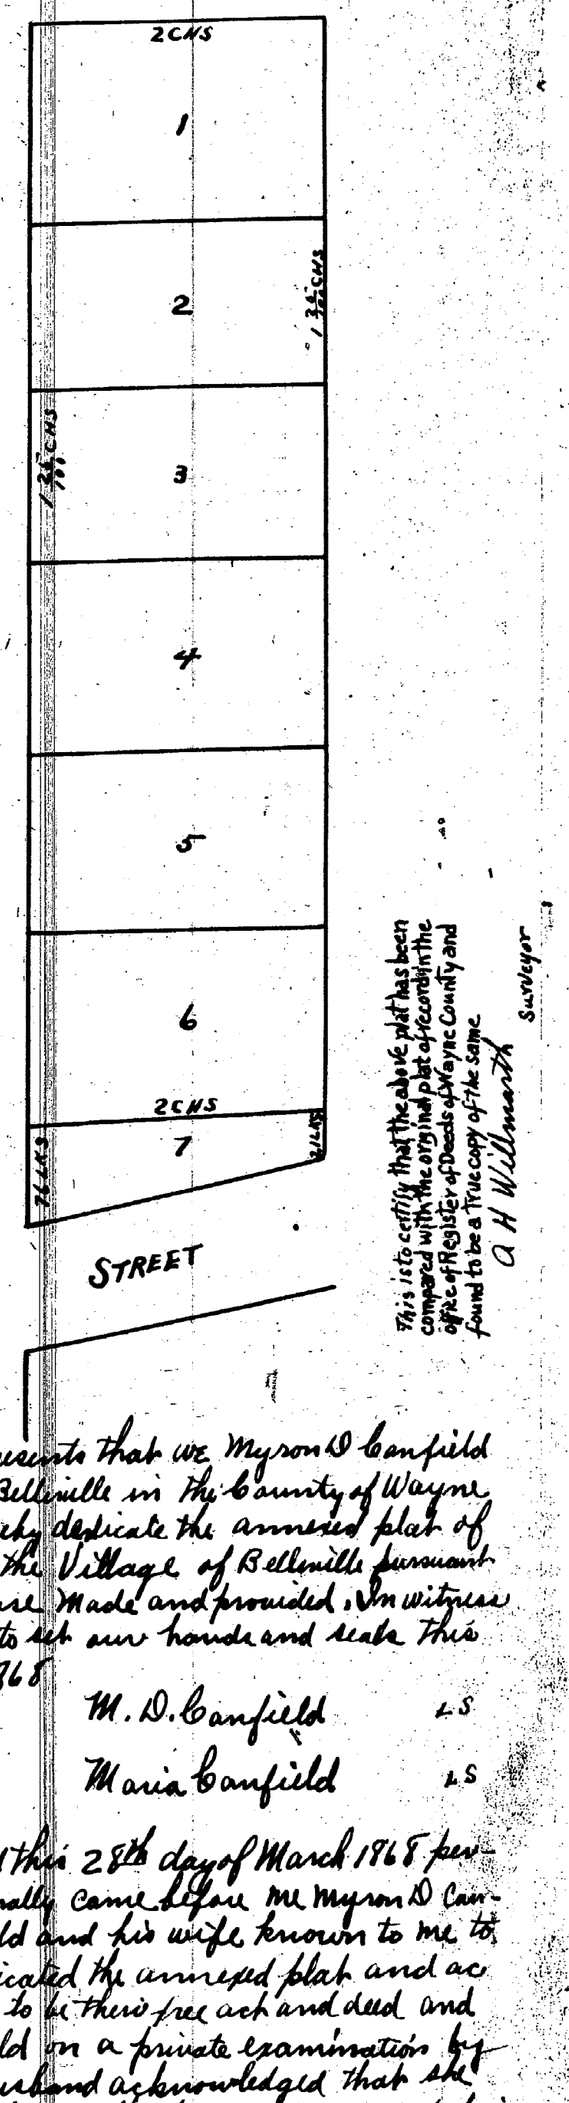

This is to certify that the above plat has been compared with the original plat of record in the office of Register of Deeds of Wayne County and found to be a True copy of the same
A N Willmarth
Surveyor

Know all men by these presents that we Myron D Canfield and Maria C Canfield of Bellville in the County of Wayne and state of Michigan hereby dedicate the annexed plat of Canfields Addition to the Village of Bellville pursuant to the statute in such case made and provided. In witness whereof we have hereunto set our hands and seals this 13th day of March A.D. 1868

In presence of
John Forbes
S L Canfield

M. D. Canfield LS
Maria Canfield LS

State of Michigan } ss
County of Wayne }

On this 28th day of March 1868 personally came before me Myron D Canfield and his wife known to me to be the persons who dedicated the annexed plat and acknowledged the same to be their free act and deed and the said Maria Canfield on a private examination by me apart from her husband acknowledged that she executed the same freely & without any fear or compulsion from any one

John Forbes Notary Public
Wayne County Michigan

State of Michigan } ss
County of Wayne }

On this 28th day of March 1868 personally came before me Ephraim A Shaw known to me to be the Surveyor who made the within plat and acknowledged that he made the same and that it was his free act and deed as such Surveyor

John Forbes Notary Public
Wayne County Michigan

ClibPDF - www.fastio.com