


10639

PLAT
OF PART OF THE
"CASS FIRM"

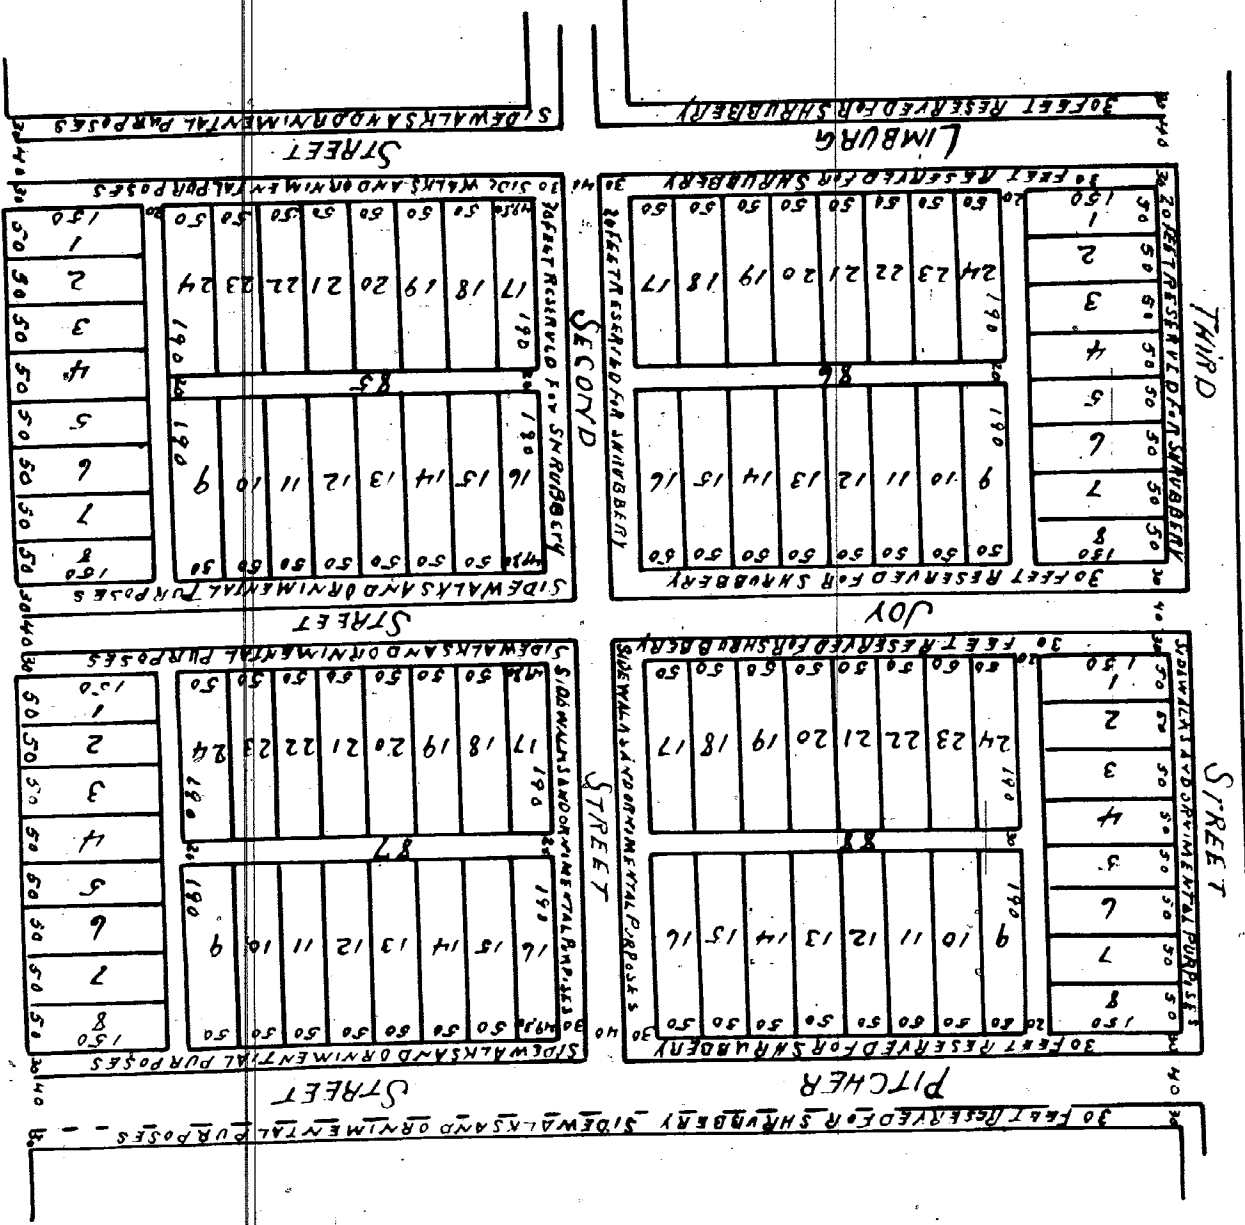


Approved June 13/1866
Geo. Johnson, Mayor of the City
John F. Munro, Secy.

Verify the above to be correct from actual survey.

This is to certify that the above plat has been
compared with the original plat of record in the
office of the Register of Deeds of Wayne County and
found to be a true copy of the same.
A. H. Willmuth AD 1903
Surveyor

"CASS SUBDIVISION"
OF LOTS 4 & 5 MILITARY RESERVE
DEARBORN

10640

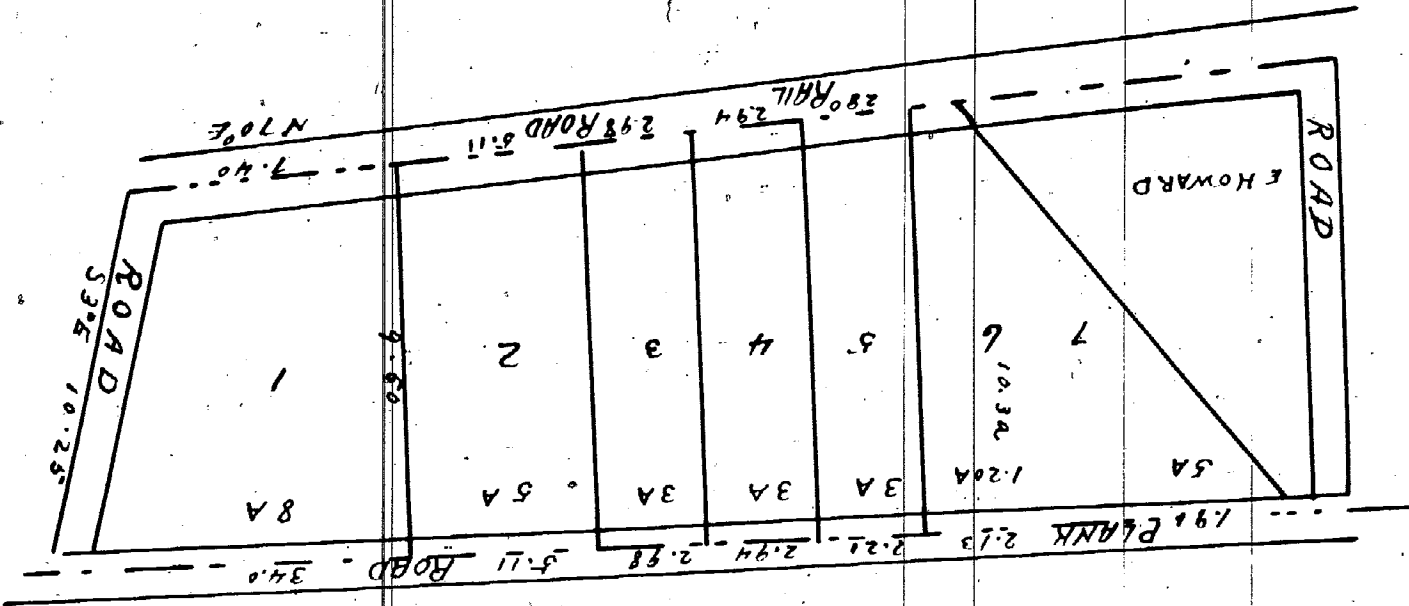

This is to certify that the above plat has been
compared with the original plat of record in the
office of the Register of Deeds of Wayne County and
found to be a true copy of the same.
A. H. Willmuth
Surveyor

Dated the 20th day of May

and certificate
John B. & Susan
Black and son 1866

State of Michigan
County of Oakland
On the eighth day of January in the year
one thousand eight hundred and sixty six
I, the undersigned, County Clerk of the
County of Oakland, do hereby certify that
the within instrument was duly recorded
in my office and the same is now on file
and a true and correct copy of the same
is hereby acknowledged by me and the
County Clerk of the County of Oakland.

Recorded for Record January 14th 1867 at 10 o'clock A.M.
W. E. Warner Register
My Comm. Expires
[S] [S]

State of Michigan
County of Wayne
On the eighth day of May A.D. 1866 before me a Notary Public for said County, personally appeared John F. Munro, known to me to be the person whose name is subscribed to the foregoing instrument, and acknowledged to me that he executed the same for the purposes therein expressed.

Know all men that I have been duly sworn in the County of Wayne and State of Michigan by virtue of my office as Notary Public, and do hereby certify that the within instrument was duly recorded in my office and the same is now on file and a true and correct copy of the same is hereby acknowledged by me and the County Clerk of the County of Wayne.