


10644

The above Plat of subdivision of Park Lots 77, 78, 79, and part of 796 in the City of Detroit & State of Michigan is hereby executed by me this 31st day of October A.D. 1851

Witness our hands & seals the day & year above written

In presence of

Charles C. Pombroge LS
 Ebenezer S. Lilly LS
 C. C. Pombroge LS
 Henry Campbell LS
 John L. Bullock LS
 Charles S. Adams LS
 Attorney in fact

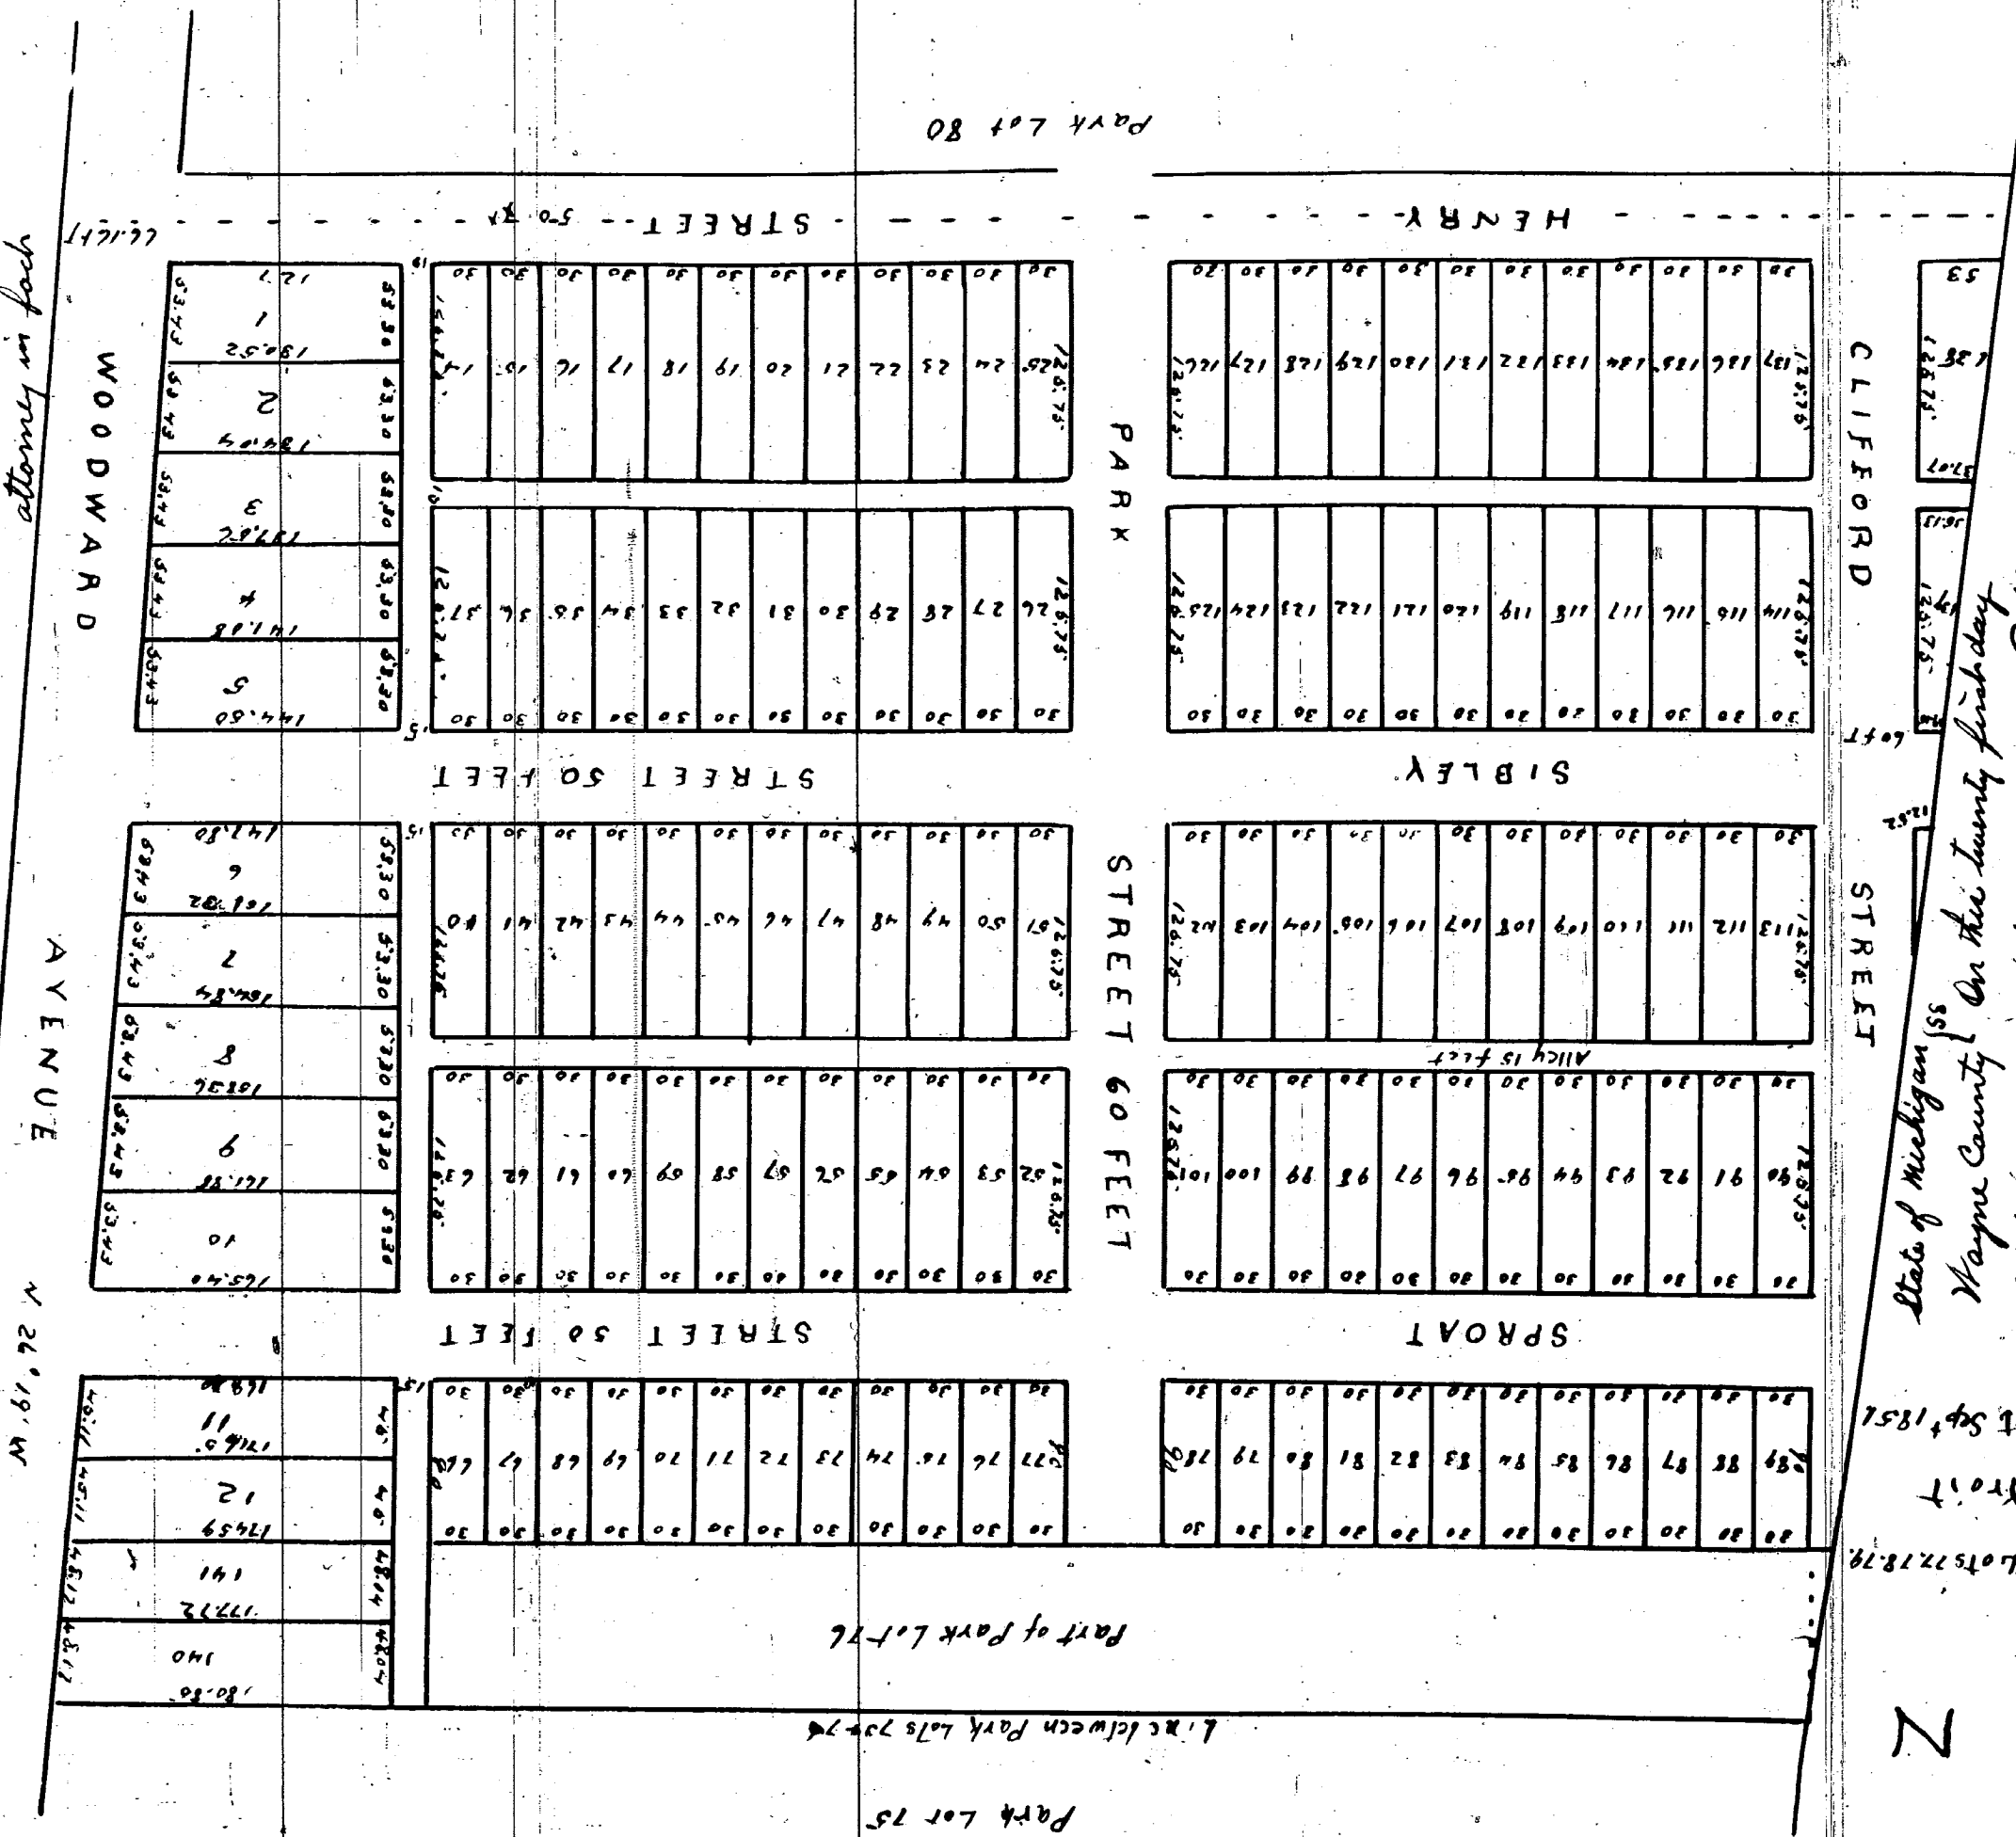

PLAN

Surveyed by John Mullet Sept 1851
 City of Detroit
 Division of Park Lots 77, 78, 79

State of Michigan
 Wayne County
 On this twenty first day of October A.D. 1851 before me a Notary Public in and for said County personally appeared Charles C. Pombroge Henry S. Lilly by his attorney in fact, Charles S. Adams and Ebenezer S. Lilly by his attorney in fact, Charles C. Pombroge who lawfully acknowledged the execution of the aforesaid plat to be their free act and deed in pursuance thereof

Henry Campbell
 Notary Public Wayne Co Mich


10645

A Plat

of the subdivision of Block No 18 in the Western addition of the City of Detroit being part of the Lakeview and Fawcett Farms made for B B Kitchard Esq Oct 1851 by John Mullet Surveyor

Scale 50 feet to an inch

Recd. for record this 13th day of October A.D. 1851 at 10 o'clock A.M.
 Henry Campbell
 Register

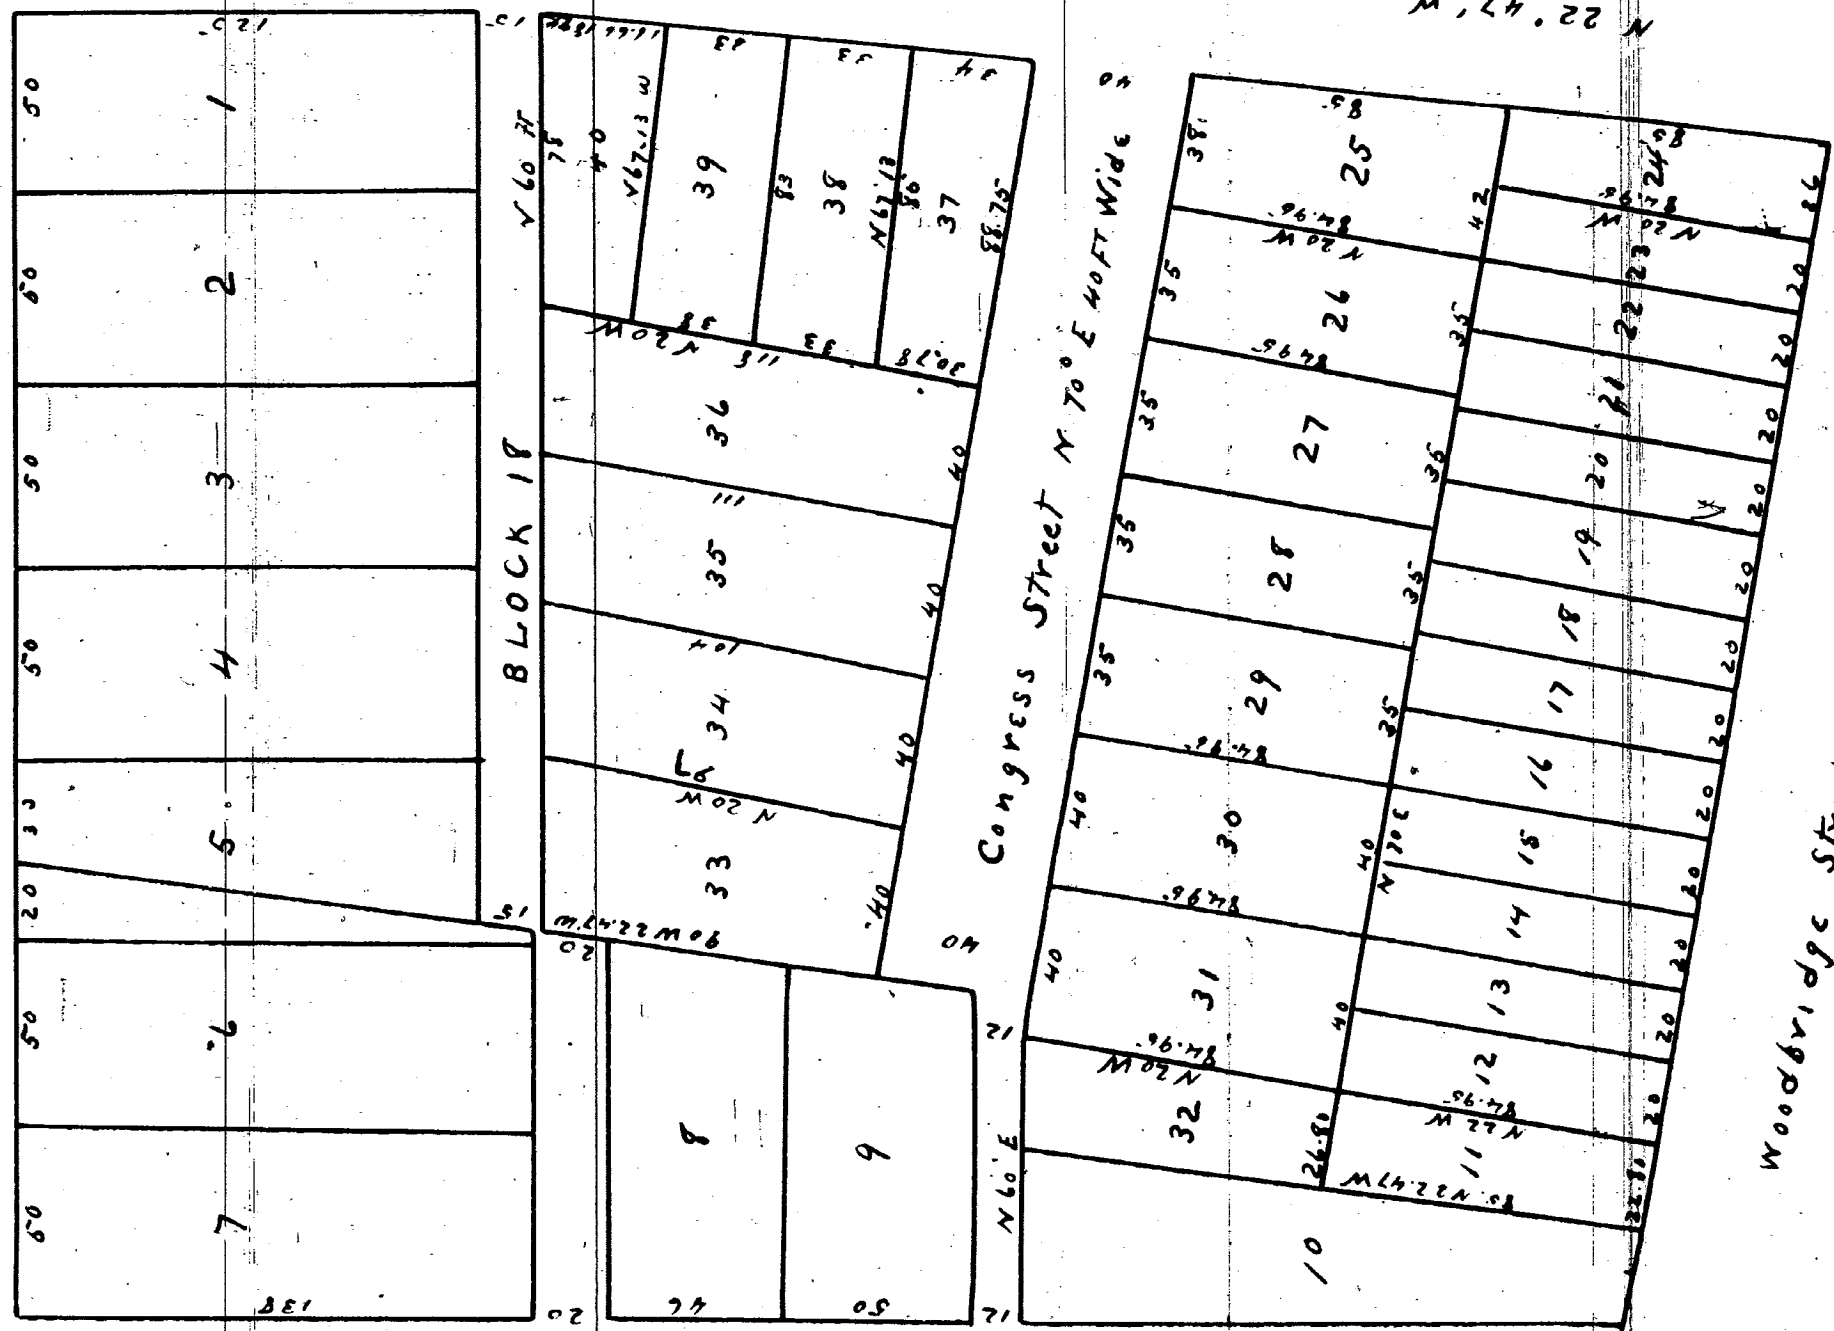

State of Michigan
 County of Wayne
 On this 13th day of October A.D. 1851 personally appeared before me a Notary Public in and for said County B B Kitchard and Maria Kitchard his wife knowing & me to be the persons who executed the foregoing and acknowledged my name to be their free act and deed and the said Maria being by me privately examined separately and apart from her said husband acknowledged she executed the same freely without any fear or compulsion of any one

Henry Campbell
 Notary Public
 Wayne County
 Mich

I hereby certify that these are correct copies of the plat now on record in the Register of Deeds office being made under the supervision of the Auditor General by tracing the plat on record and affixing thereto a carefully compared copy of the dedication & certificate Dated this 6th day of May 1910

John B. Le Lamm Clerk and Gen. Dep't