

0652

Rec for record this 7 day of February A.D. 1853 at 12 o'clock noon
Henry Campau Register

SUBDIVISION
of
Lots No 1, 2, 3, 4, 5, 6, 7, 8, 9, 10
Fourth form
1853



I certify the above plat to be correct as actual Survey Dated January 11 1853

John E. Murray Surveyor

The within Plat of Subdivision of Lots 1, 2, 3, 4, 5, 6, 7, 8, 9, 10 of the Fourth form is hereby
executed by me this 11th day of January A.D. 1853 Chas Bryan

In presence of
Henry Campau John S. Buckley


State of Michigan On this 7th day of February A.D.
Wayne County 1853 personally appeared before
me a Notary Public in & for said County Chas Bryan known to me to be the person
who executed the above instrument & acknowledged the same to be his free act
and deed
Henry Campau Notary Public Wayne Co

I hereby certify that this plat is a correct copy of the plat now on
record in the Register of Deeds Office being made under the supervision
of the Auditor General by tracing the plat on record and affixing
thereto a carefully compared copy of the dedication and certificate
Date this 7th day of May 1910

John B. LeFountain
Clerk and Sec Depts

10653

Rec. for Record this 31st day of January A.D. 1853 at 10 o'clock A.M. Henry Campau Register

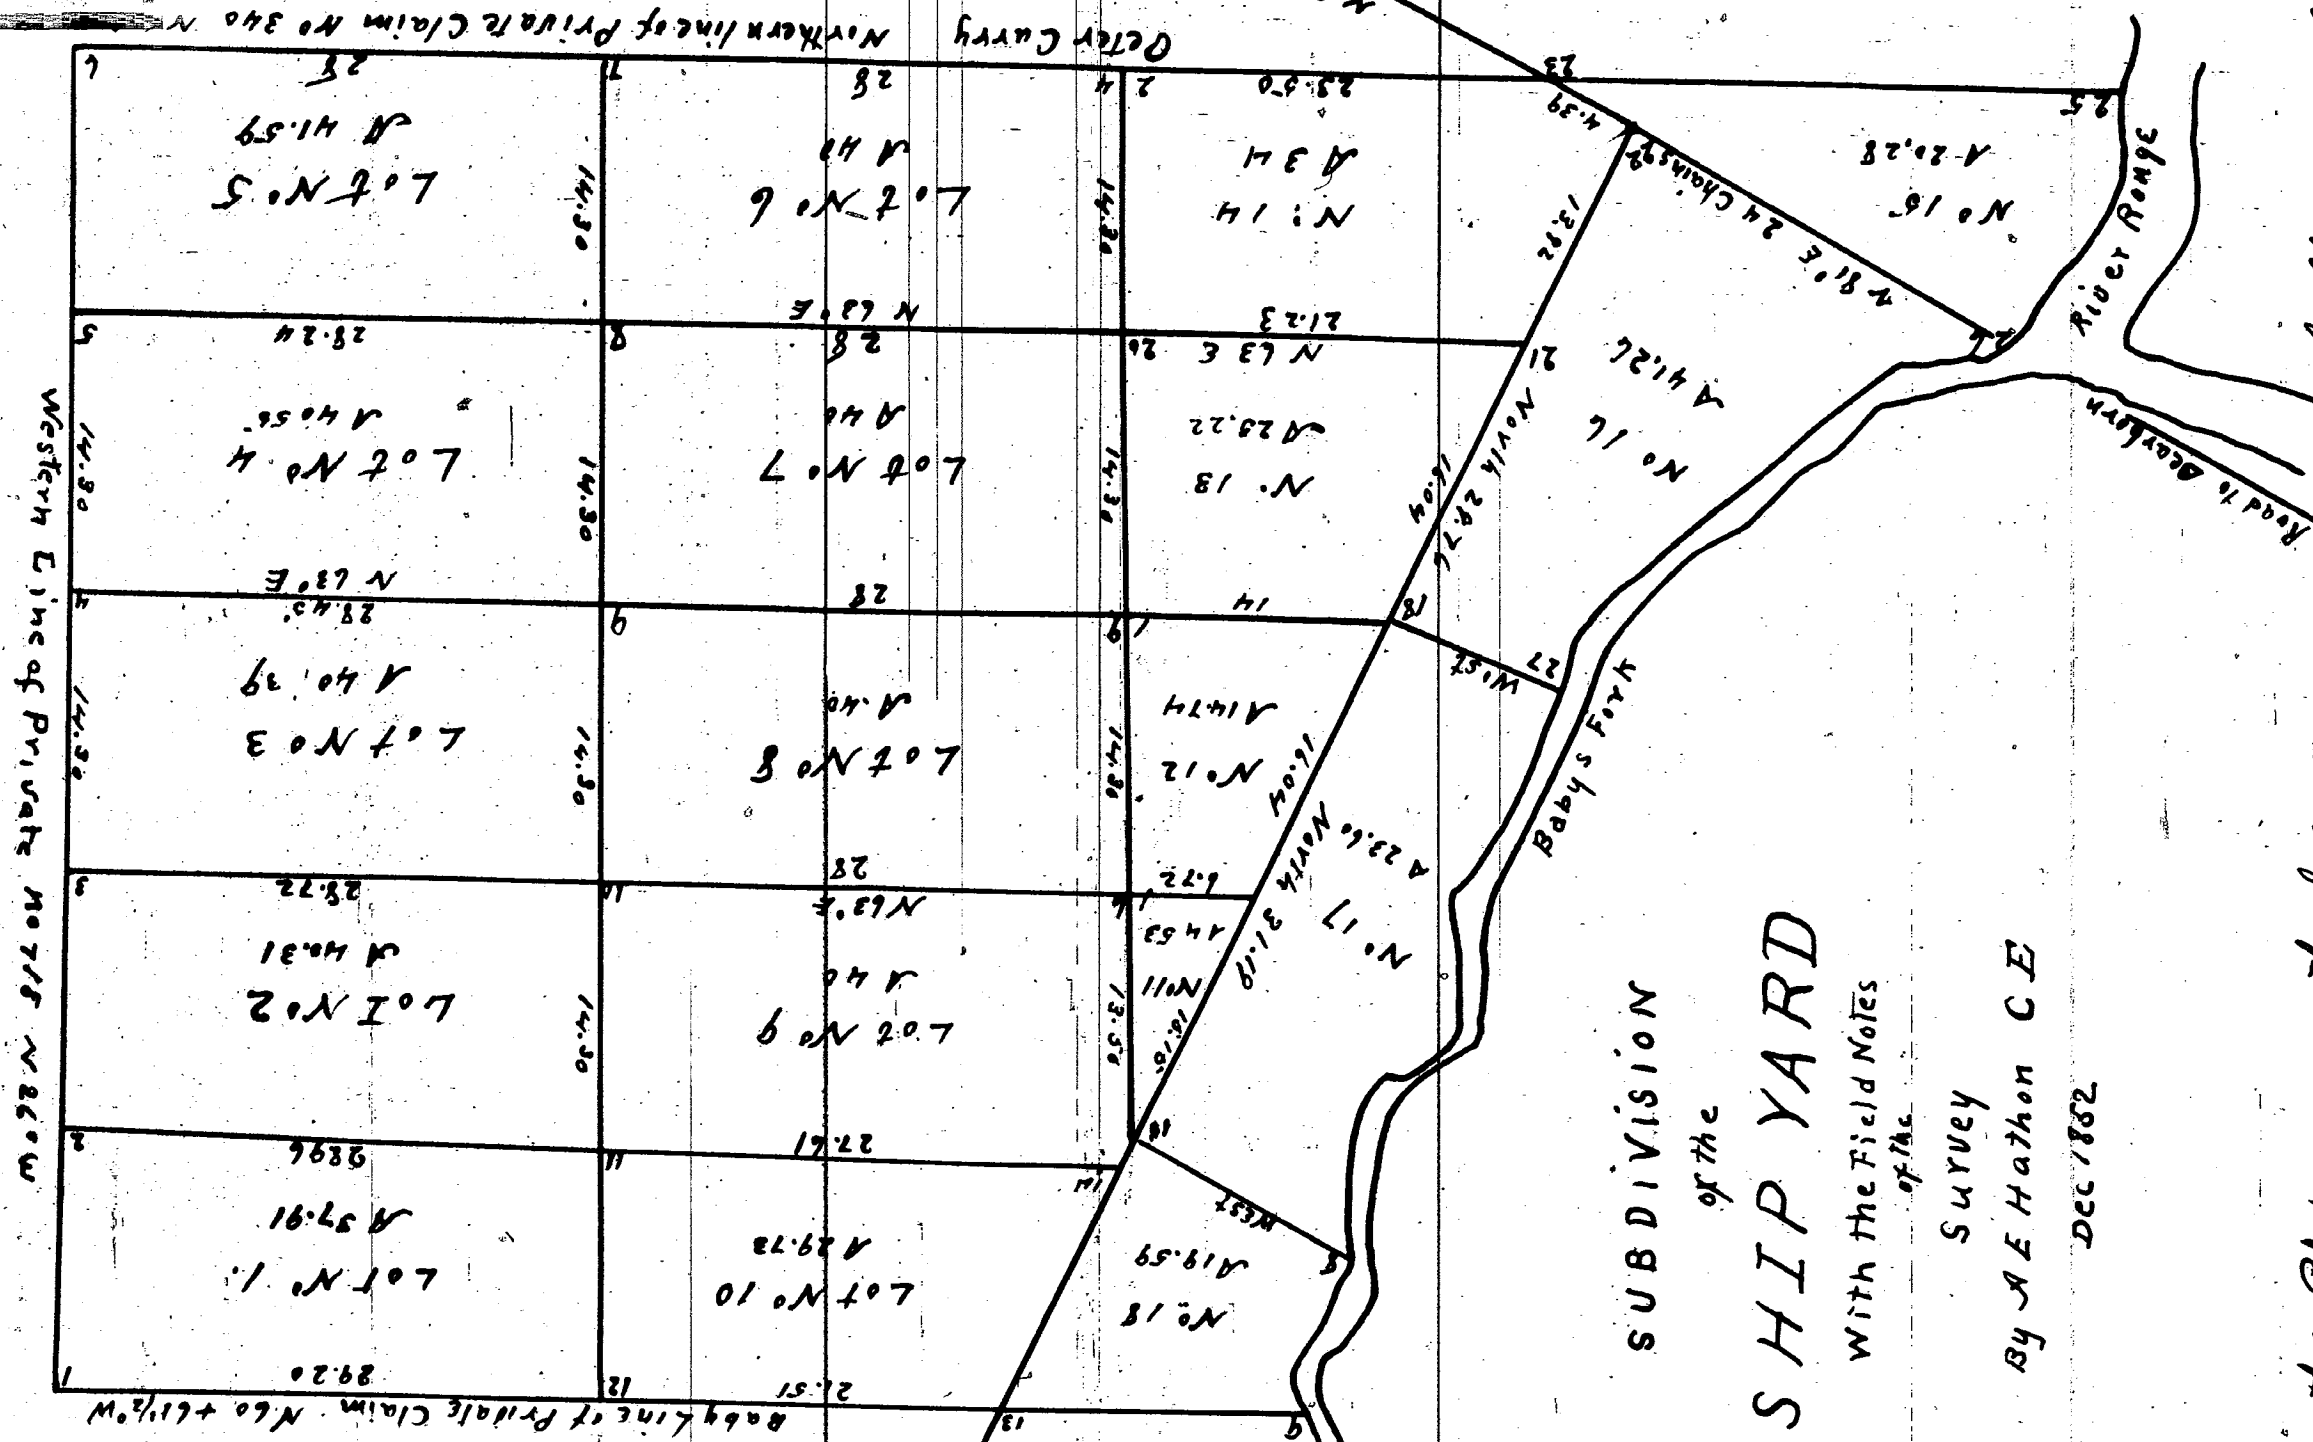

SUBDIVISION

of the

SHIP YARD

With the Field Notes

of the

Survey

By A. E. Hathorn C.E.

Dec 1852

The within Plat represents the Subdivision into Lots of the Ship Yard so called
in Town Two South Range eleven East in the County of Wayne State of Michigan
being land set apart by Congress for University purposes for the use of State officers
is made to the Plat.

Porter Kistler Com. & S
State Land Office

In presence of John M. Chase

Allen Goodridge

State of Michigan County of Ingham On this 27th day of January A.D. 1853
personally came Porter Kistler Com. of the State Land Office of the State of Michigan
and acknowledged that he executed the above certificate for the purposes herein
expressed

John M. Chase Notary Public Ingham Co

Mich