
Sub. of Front and Rear Concession Private Claim 239

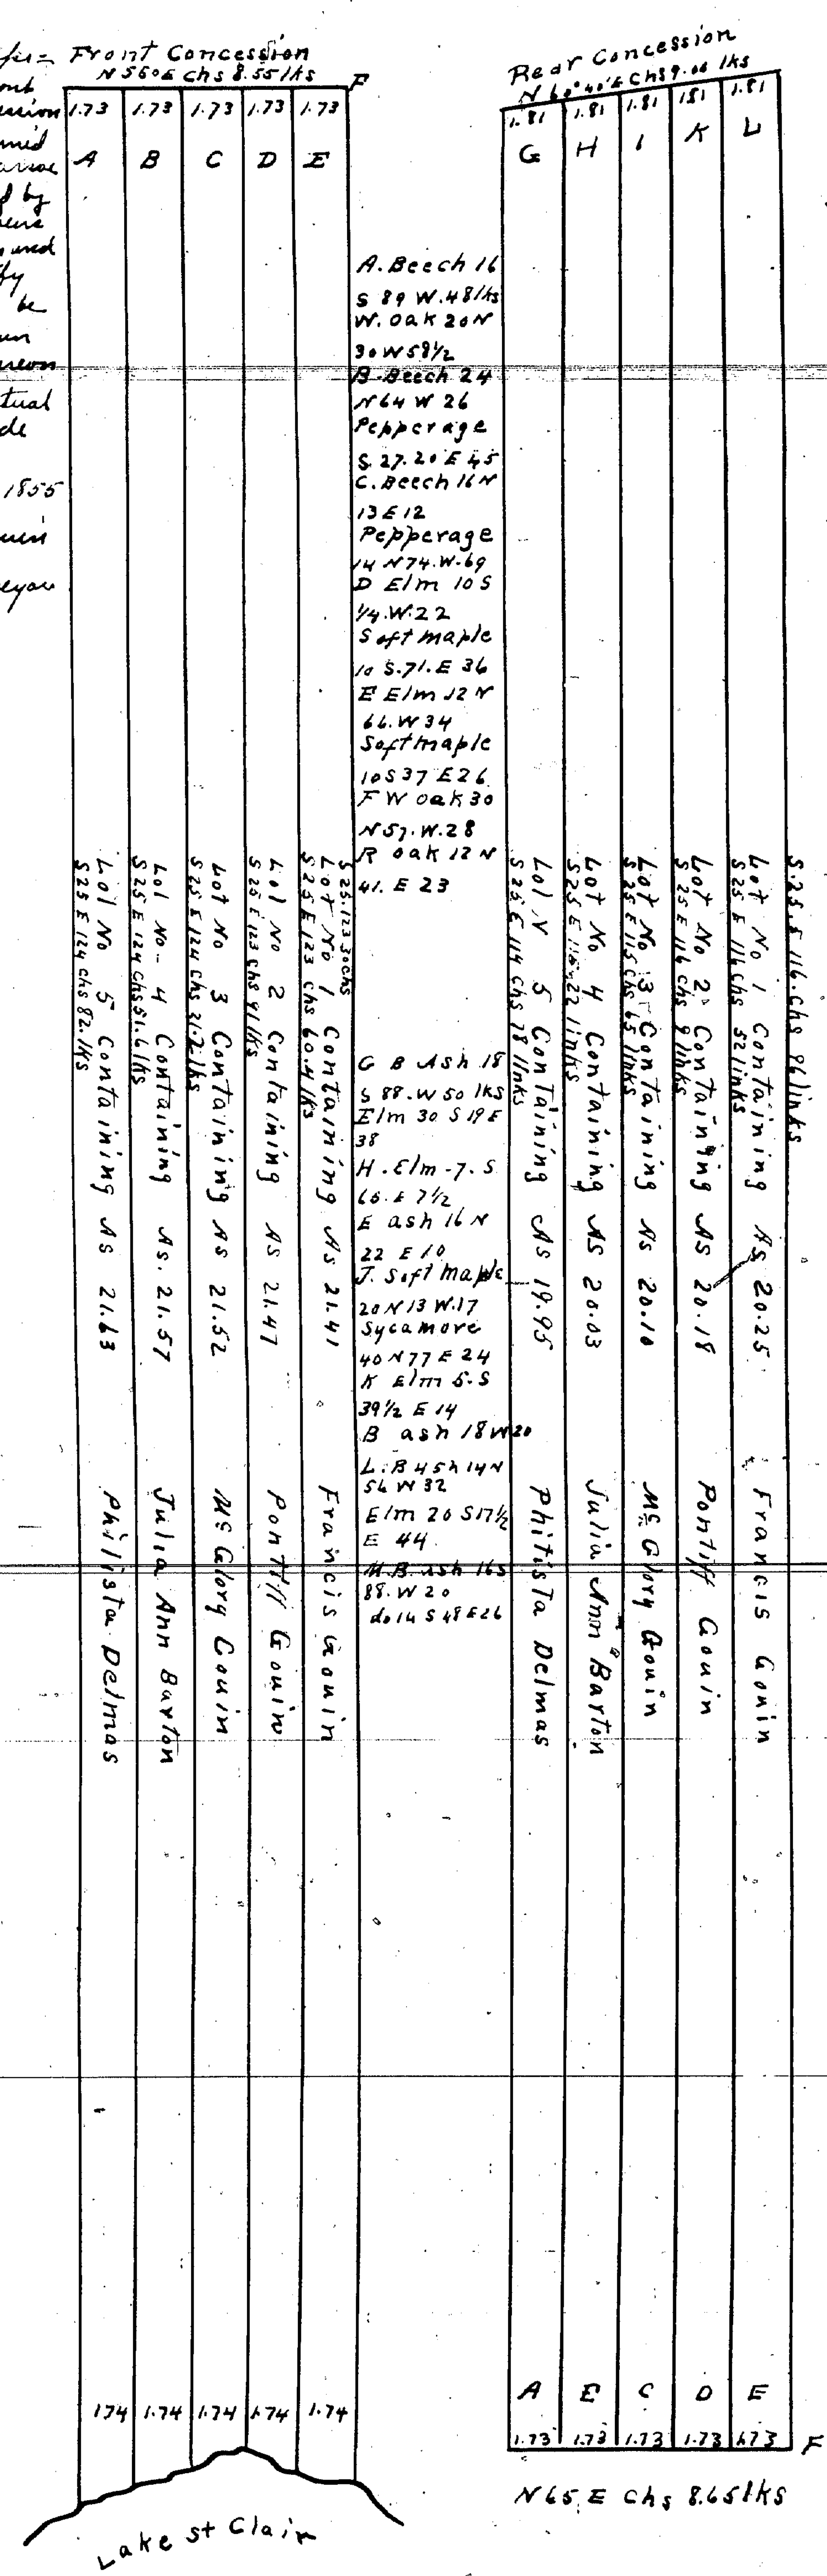

This Plan represents the front and rear concession N°. 239 confirmed to Jean Bt Marsac as subdivided by me for the heirs of Peter Gouin and I hereby certify this plat to be correctly drawn + the notes hereon taken from actual survey made by me October 30 - 1855
Edwin Jerome
Surveyor

10654

Rec'd for record this 1st April A.D. 1856 at 12 o'clock Noon


Know all men by these presents that we Francis Gouin Pontiff Gouin and Matilda his wife McGlory Gouin and Philiste his wife Philiste Delmas + Augustus A her husband Julia Ann Barton + Robt A her husband convey in fee simple of the front and rear concession of Private claim Two hundred + Thirty nine confirmed to Jean Bt Marsac and Paul Gouin have caused a subdivision of said private claim to be made by Edwin Jerome Surveyor oct 30 A.D. 1855 to be our free act and deed + made by us for the purpose therein stated Witness our hands and seals at Grosse Pointe this 1st april A.D. 1856 Francis Gouin ⊙ Pontiff Gouin ⊙ Matilda Gouin ⊙ McGlory Gouin ⊙ Philiste Gouin ⊙ Julia A Barton ⊙ Robert A Barton ⊙
Philiste Delmas ⊙ Augustus A Delmas ⊙
In presence of George Martin · Henry C Barton

State of Michigan ss On this 1st april A.D. 1856 appeared before me a Justice of the Peace in + for said County Francis Gouin McGlory Gouin and Wayne County Philiste his wife, Julia A Barton + Robt A her husband Philiste Delmas + Augustus A her husband + Pontiff Gouin + Matilda his wife known to me to be the persons who executed the above + acknowledged the same to be their free act + deed and the said Philiste Gouin Julia A Barton Philiste Delmas and Matilda Gouin being by me privately examined separate and apart from their said husband acknowledged they executed the same freely and without fear or compulsion of any one

Justice of the Peace George Martin

Plat of the Subdivision of the North half of Out Lot No 30 of the Subdivision of the St Aubin Farm in the Town of Hamtramck Wayne Co Mich Oct 4th 1856

10655

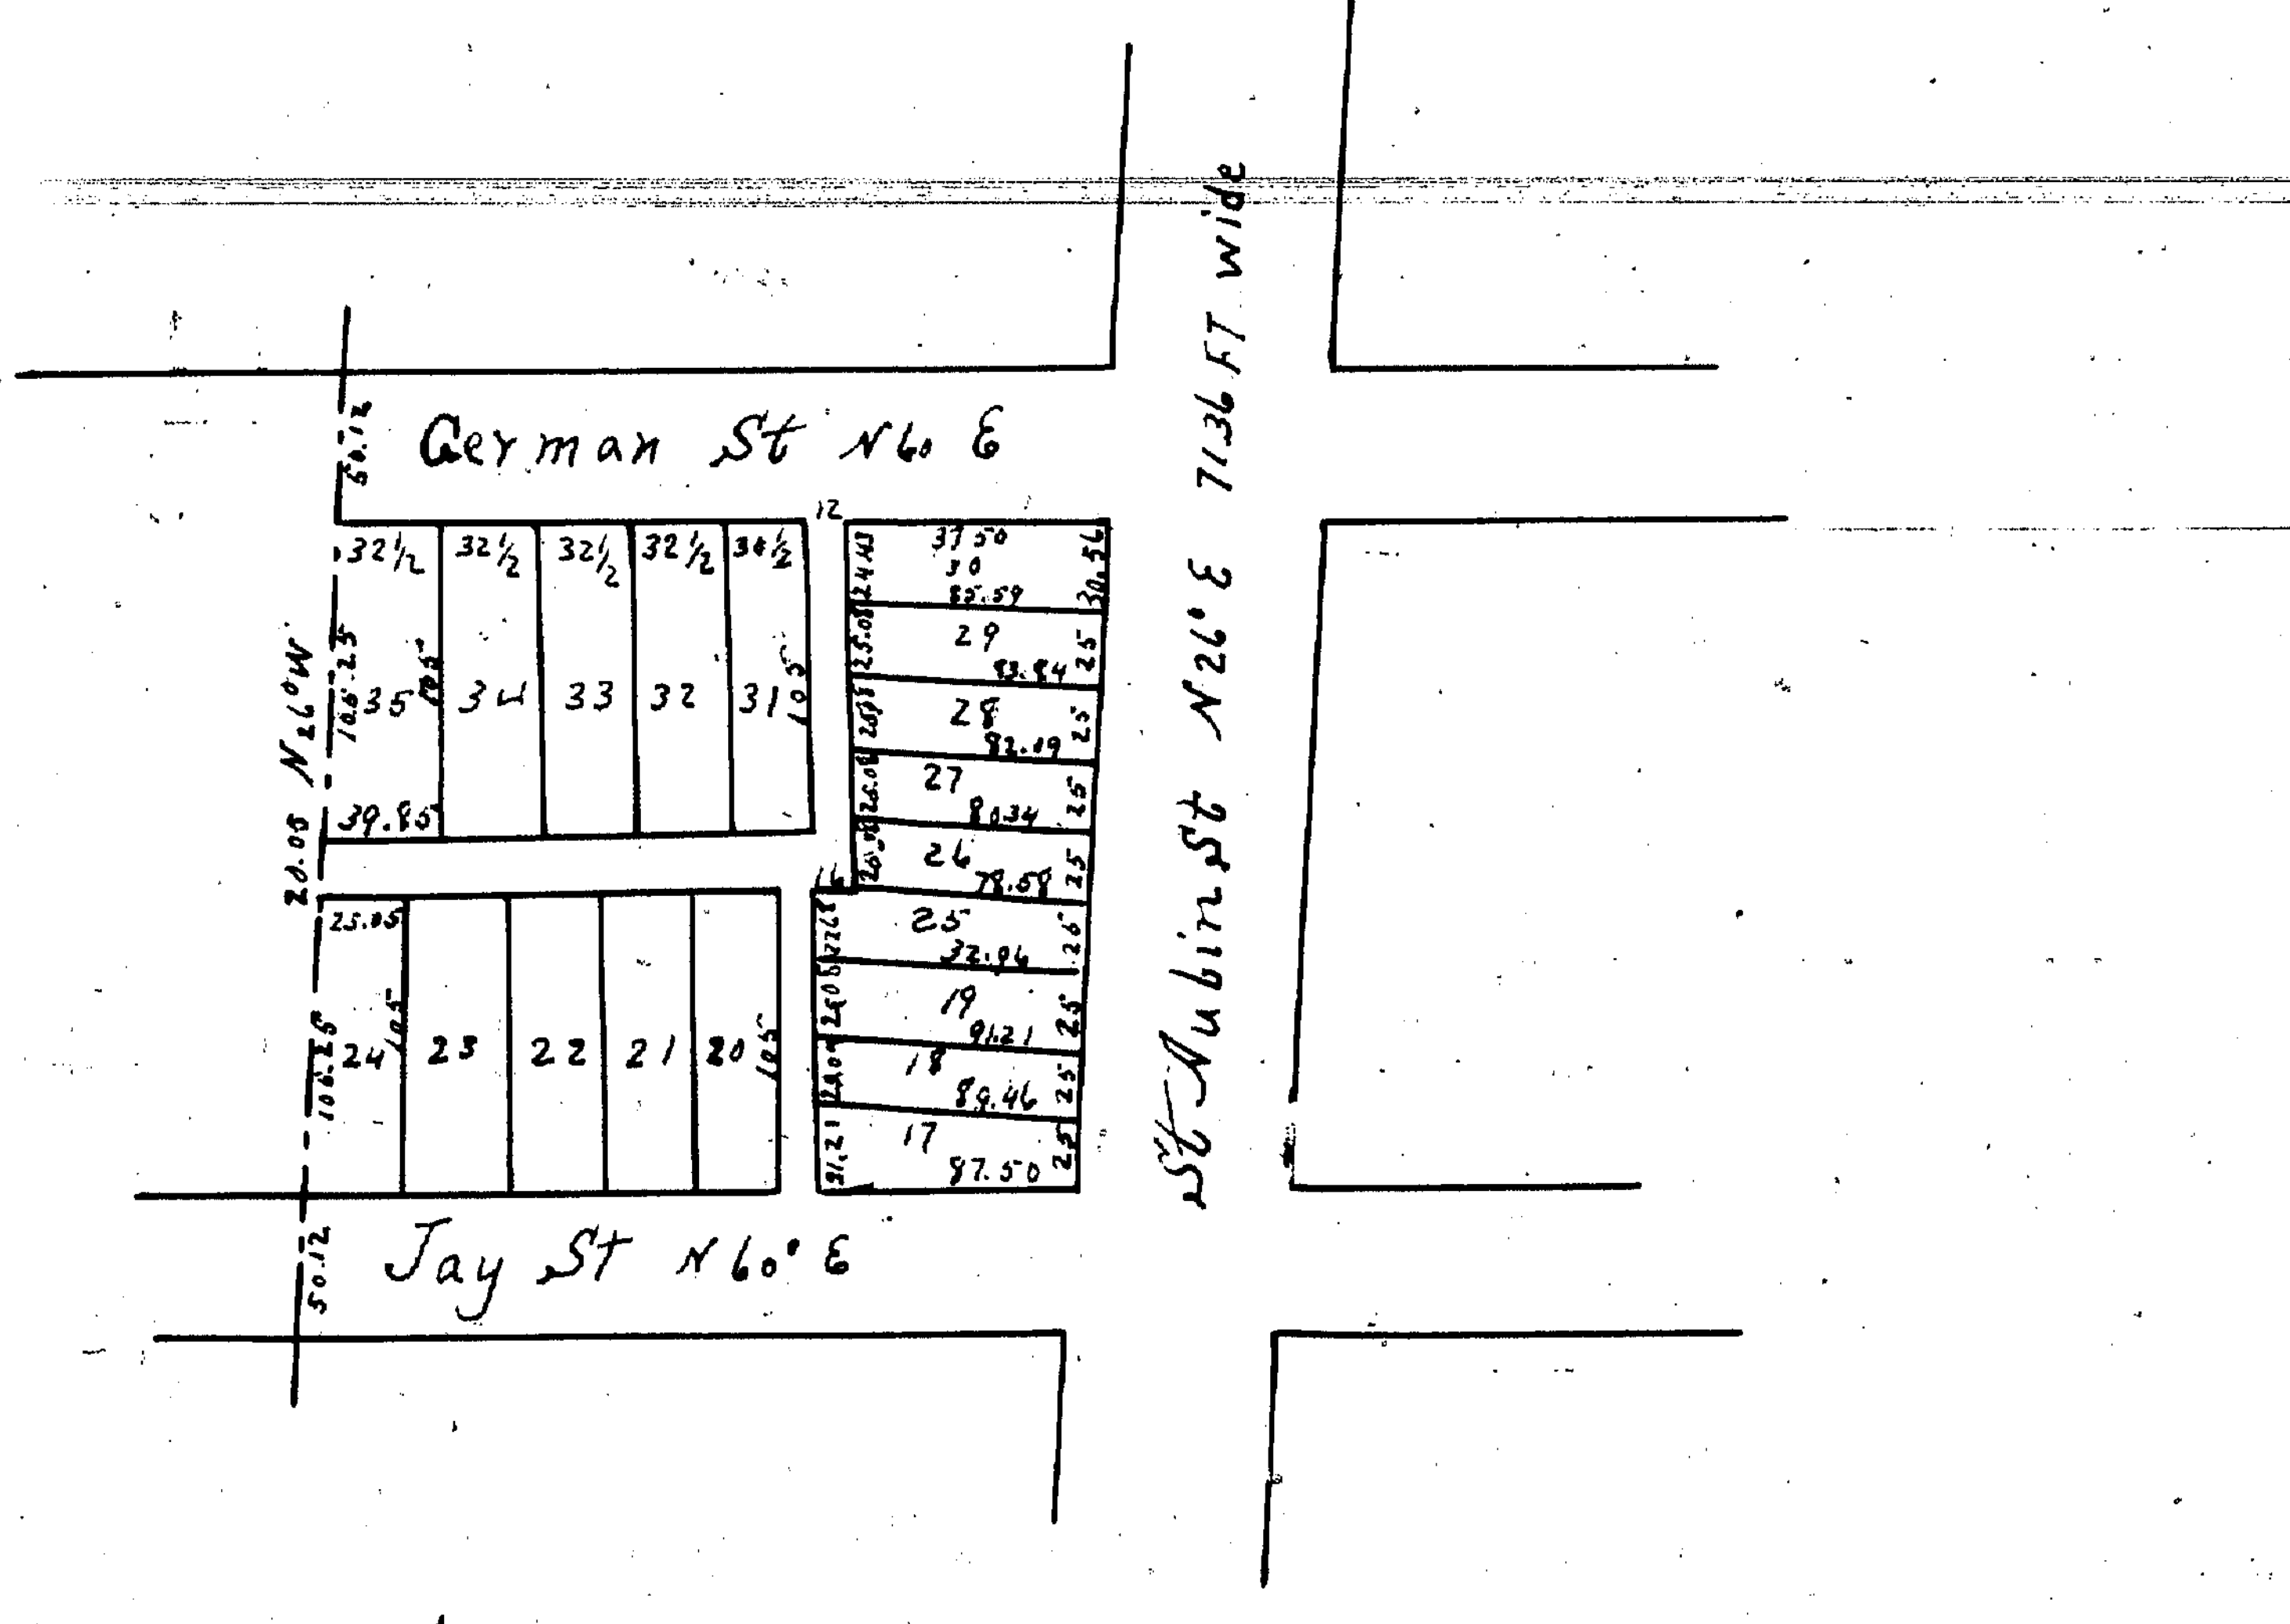

Rec'd for record December 13th 1856 at 2 o'clock P.M.
N R Nowland Register

I certify the above to be correct from calculation
John F. Munro Sur.

State of Michigan
County of Wayne I Inline A Austin the owner of the North of Out lot number thirty of the St Aubin farm so called in Hamtramck Wayne County Michigan do hereby declare the within + above my plat + Subdivision of said premises + desire the same recorded as such.

Witness my hand and seal at Detroit Michigan December 8th 1856

In Presence of
D C Holbrook
Romeo Austin

Inline A Austin L S

State of Michigan
County of Wayne ss On this 8th December 1856 before me personally appeared the above named Julius A Austin + he acknowledged that the above instrument + the plat + subdivision hereto were + are his free act for the purposes mentioned

D C Holbrook
Notary Public Wayne Co Mich

I hereby certify that these plats are correct copies of the plats now on record in the Register of Deeds office being made under the supervision of the Auditor by tracing the plats on record and affixing there to a carefully compared copy of the dedications and certificates
Dated this 16th day of May 1910

John B La Fontaine
Clerk Aud Gen Dept